




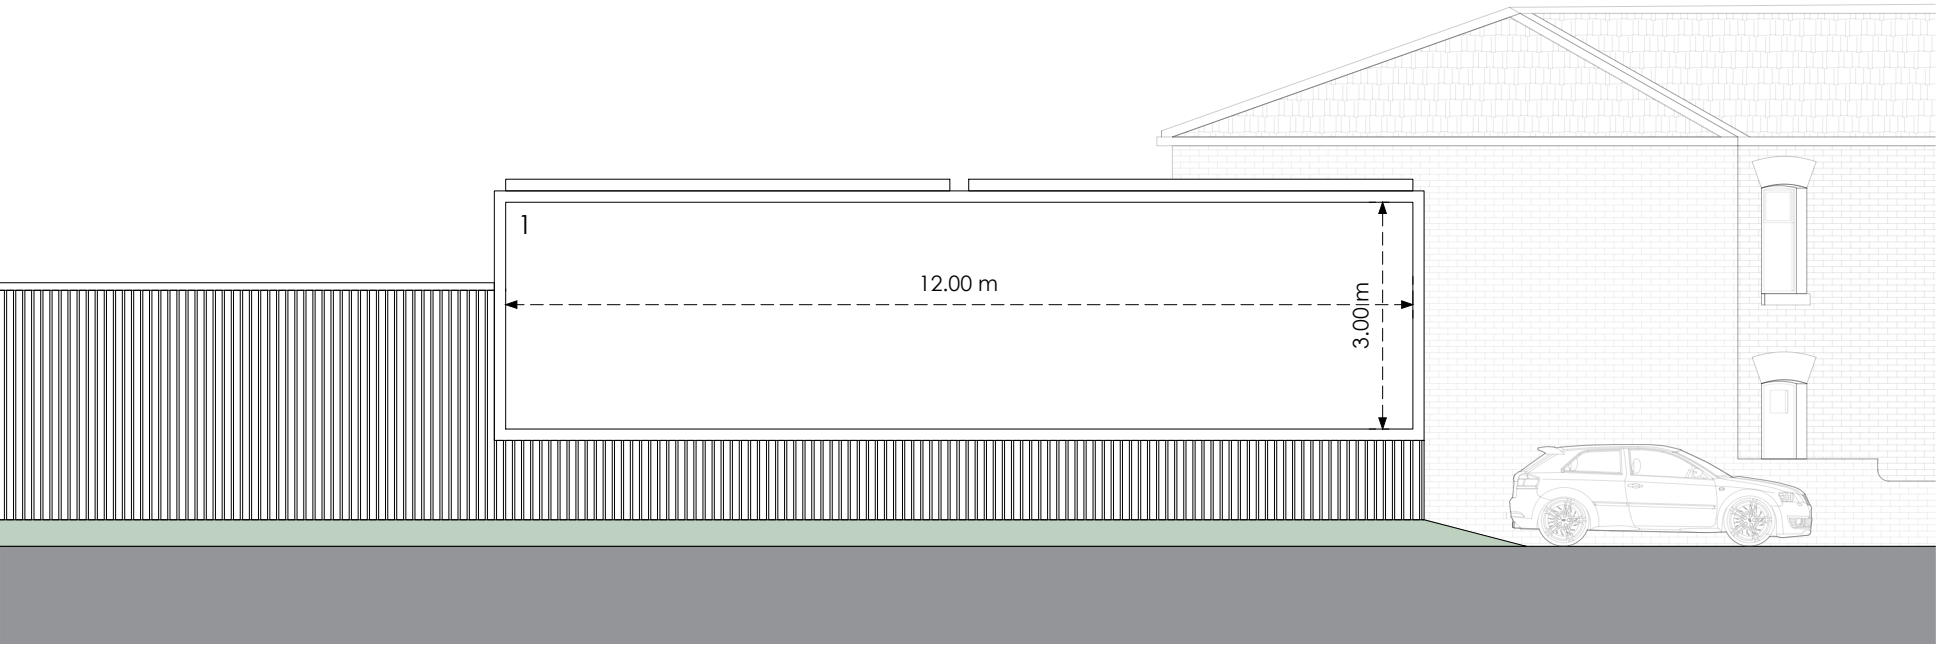


Front Panel C

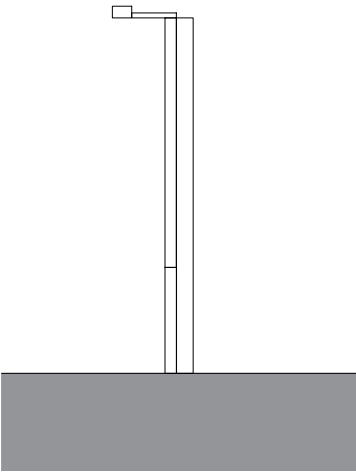

Side Existing

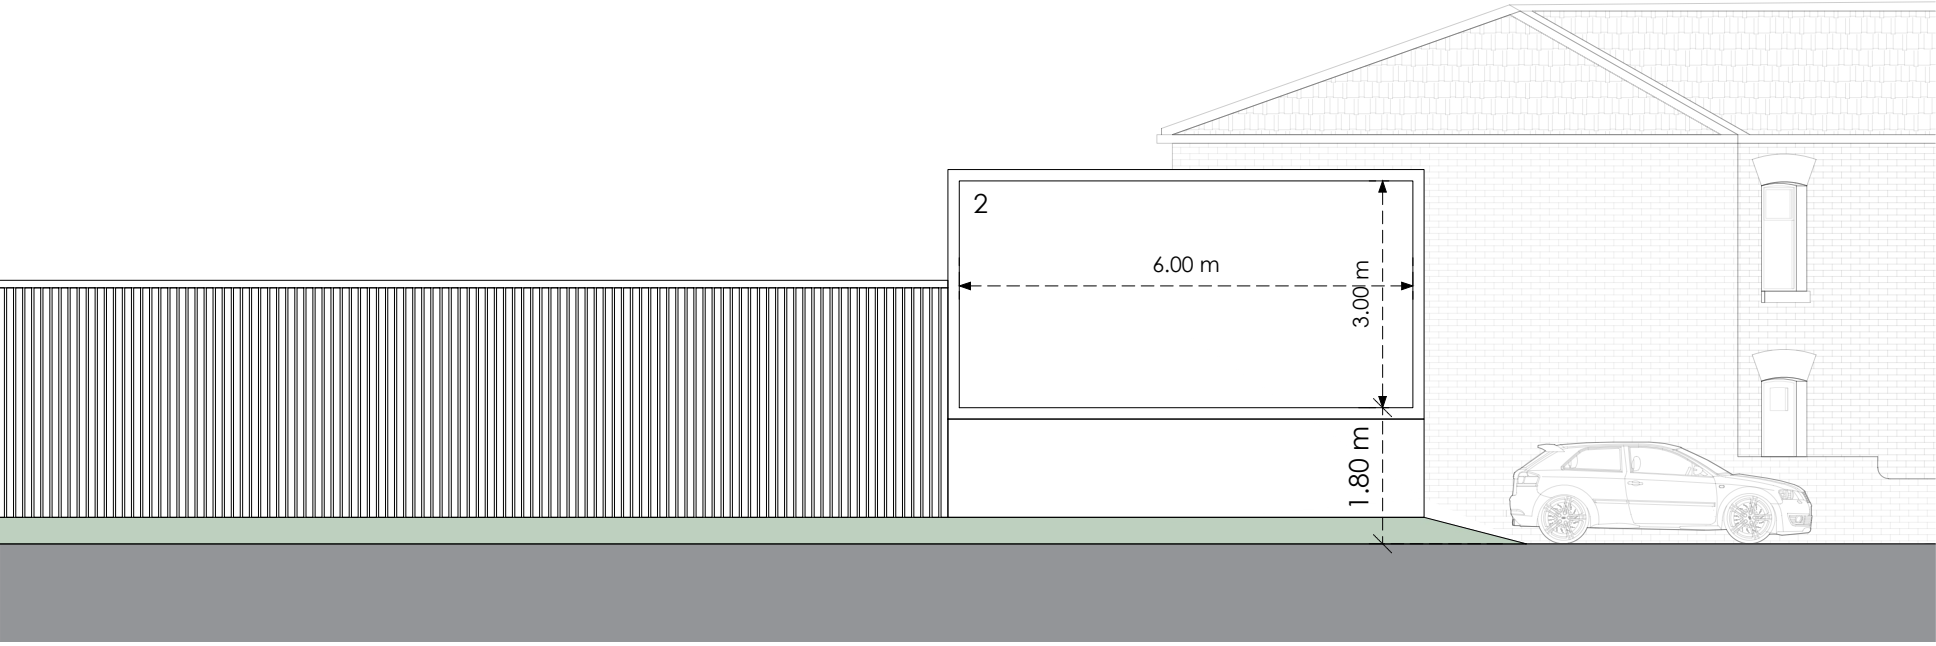

Front Panel F

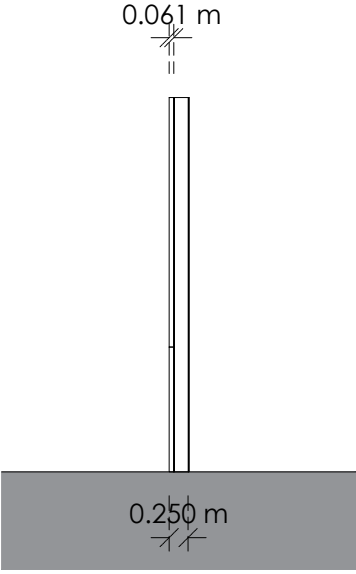

Side Proposed

0 4m 8m

**Title**  
Existing and Proposed Elevations

**Address**  
Land On The South Side Of Bury Street,  
Heywood, OL10 3DD

**Client**

**Job No.** 14318 **Issued** 28/11/22

**Scale**  
1:100 @ A3

- Key**
- 1. Existing Illuminated Advertising Panel to be removed
  - 2. Proposed Digital Display

All information is to be checked on site for accuracy and fit. Only drawings with WD status with the most recent revision are to be used for construction.