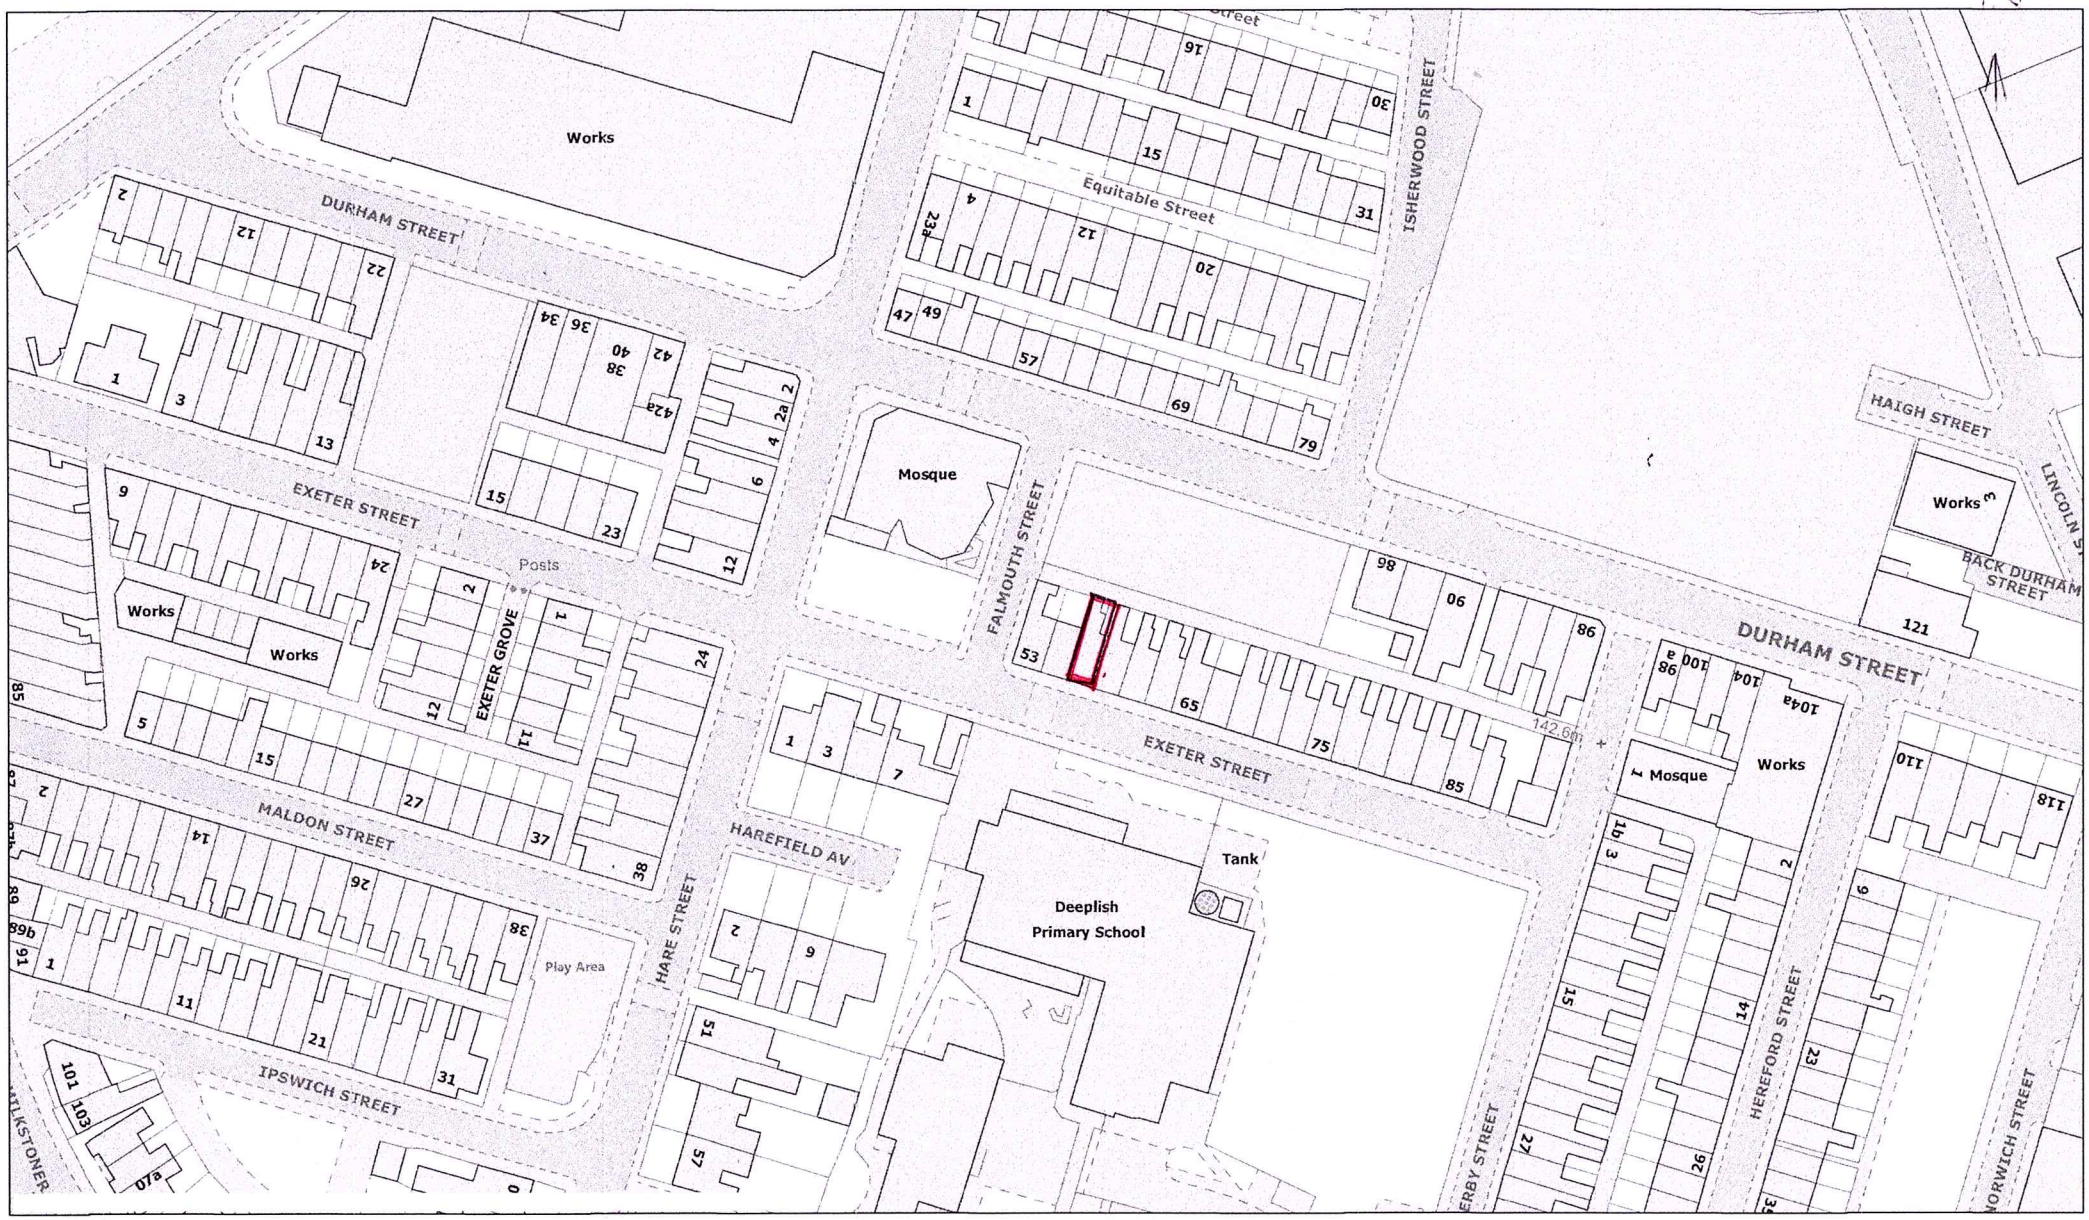
N
Works
DURHAM STREET
Equitable Street
ISHERWOOD STREET
EXETER STREET
Posts
Works
Works
EXETER GROVE
Mosque
FALMOUTH STREET
HAIGH STREET
Works
LINCOLN ST
BACK DURHAM STREET
121
DURHAM STREET
142.6m
EXETER STREET
Mosque
Works
MALDON STREET
HAREFIELD AV
Tank
Deeplish
Primary School
HARE STREET
Play Area
IPSWICH STREET
HEREFORD STREET
NORWICH STREET
Scale 1:1250
0 10 20 30 40 50 60 70 80 90 100 m