COPYRIGHT RESERVED.
This drawing is the property of A.J.Cocker Associates Ltd. and must not be copied or used in whole or in part without their consent.

CDM:
Clients and contractors must fulfil their duties under the CDM regulations 2015.The client is required to notify the HSE of any projects lasting more than 30 days or involving more than 500 person days.




Front Elevation




Side Elevation




Side Elevation

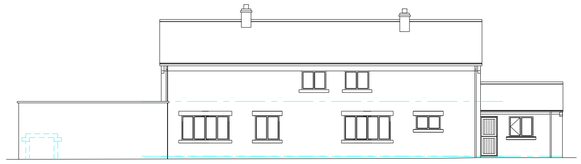

Rear Elevation - to Starring Road

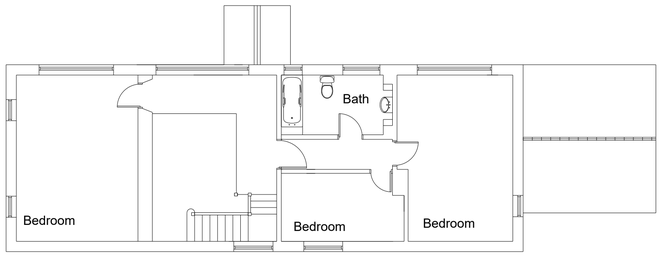


First Floor Plan

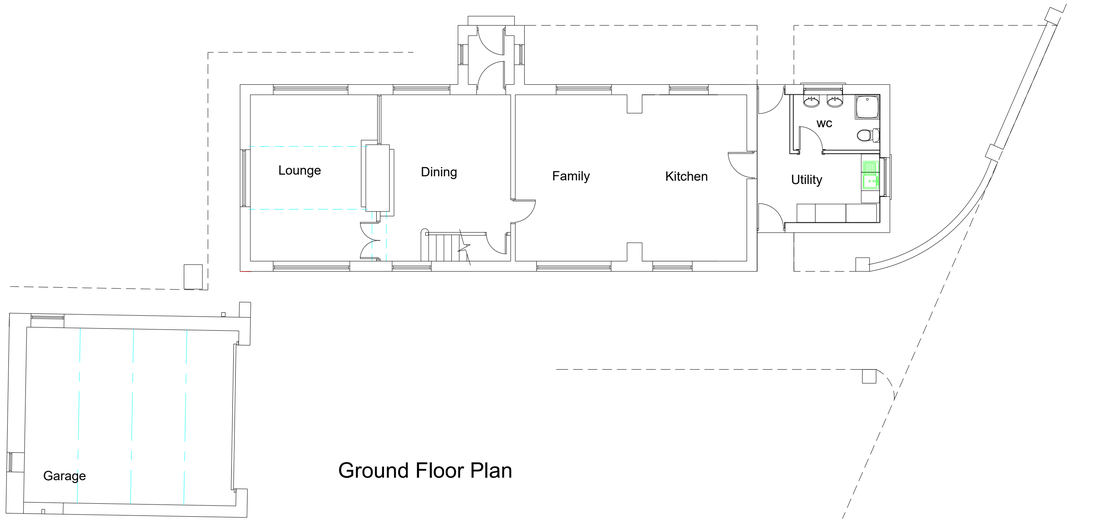

Ground Floor Plan



Site Plan 1:200 scale

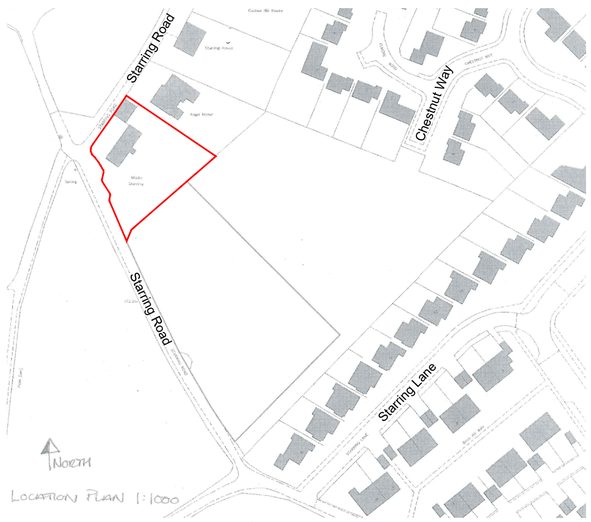

Location Plan 1:1200 scale

rev:	date:	description

AJ COCKER ASSOCIATES
CHARTERED BUILDING SURVEYORS

New Century House
176 Drake Street
Rochdale
OL16 1UP
Tel: 01706 764880
Fax: 01706 764881
www.ajcockerassociates.co.uk
mail@ajcockerassociates.co.uk

RICS the mark of property professionalism worldwide

Project: Middle Starring, Littleborough Existing	scale: 1:100 date: Nov. 2020 drawn: NL
Client: Mr.&Mrs. Butterworth	Dwg. Nr. B411-01