

Copyright of this drawing is vested in BPM Architectural and it must not be copied or reproduced without written consent. Figured dimensions only are to be taken from this drawing. DO NOT SCALE OFF THIS DRAWING..... IF IN DOUBT ASK

All contractors must visit the site and be responsible for taking and checking all dimensions relative to their work. BPM architectural are to be advised of any variation between drawings and site conditions.


Electronic data/ drawings issued as "read only" and should not be interrogated for measurement.
All dimensions and levels should be "read only" from those values stated in text, on the drawings

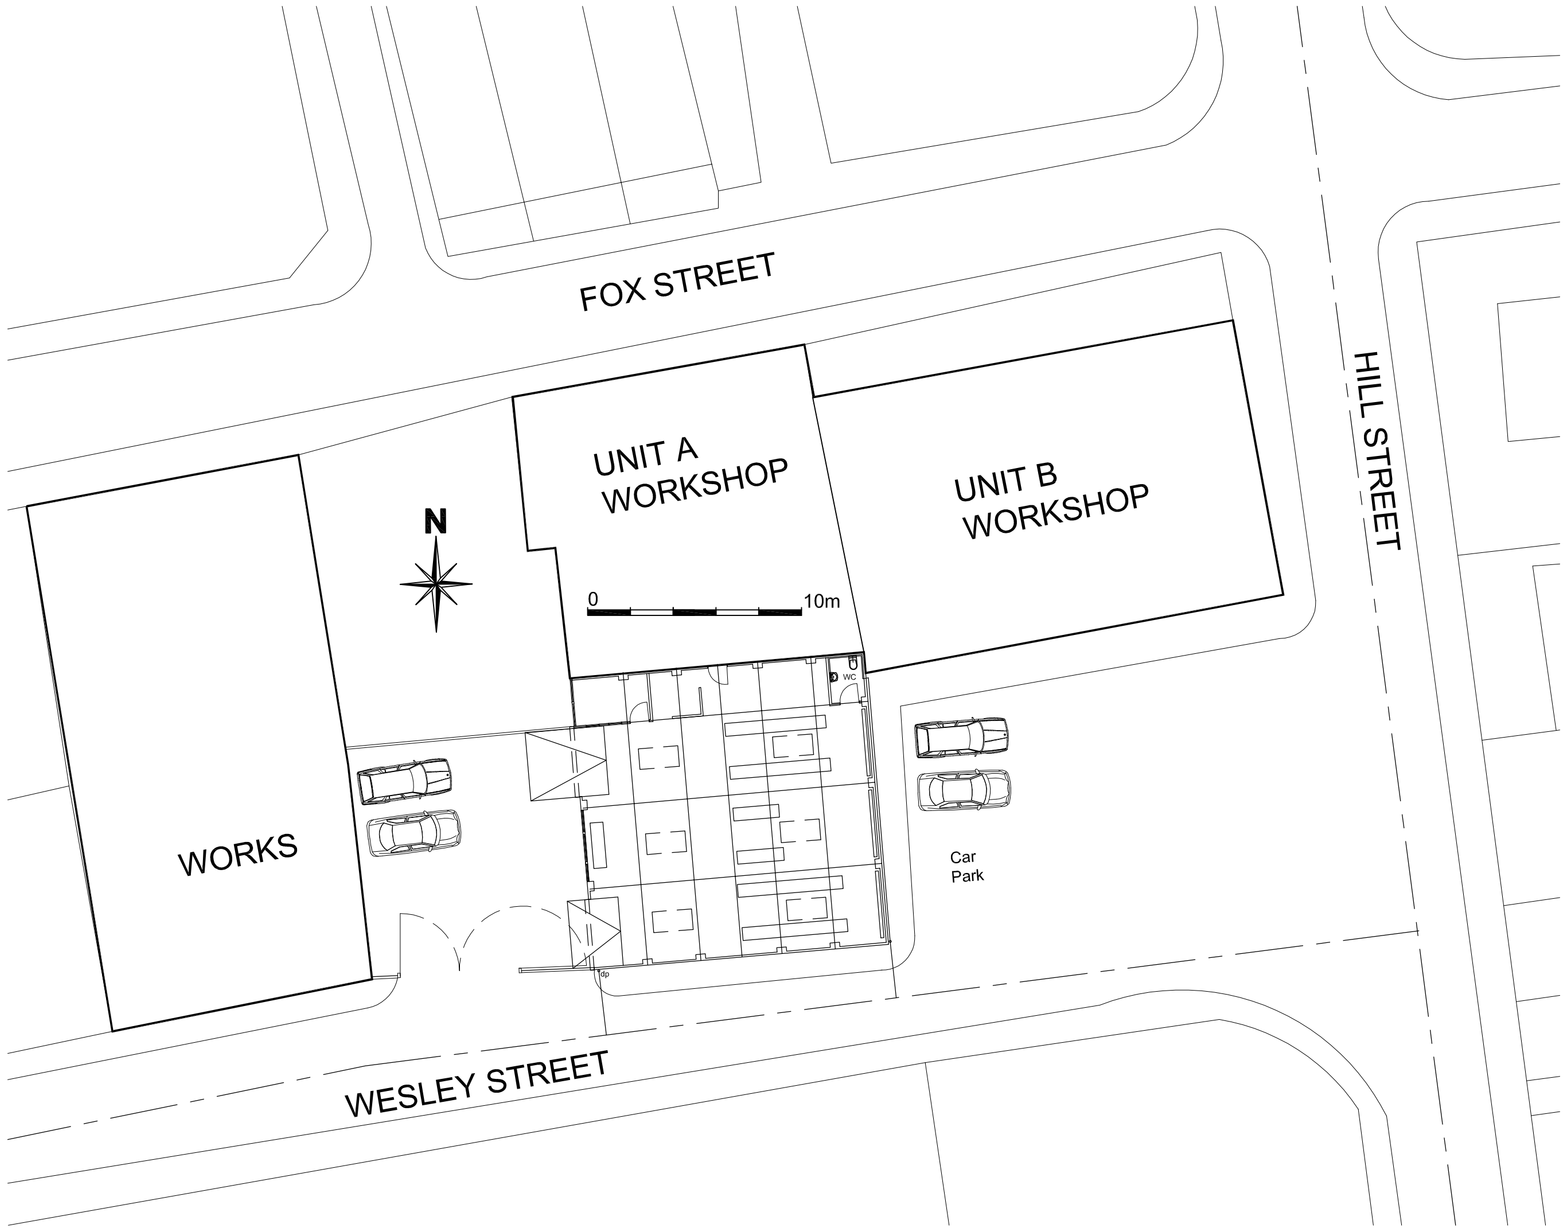


PROPOSED SITE PLAN
SCALE 1:200 @A1

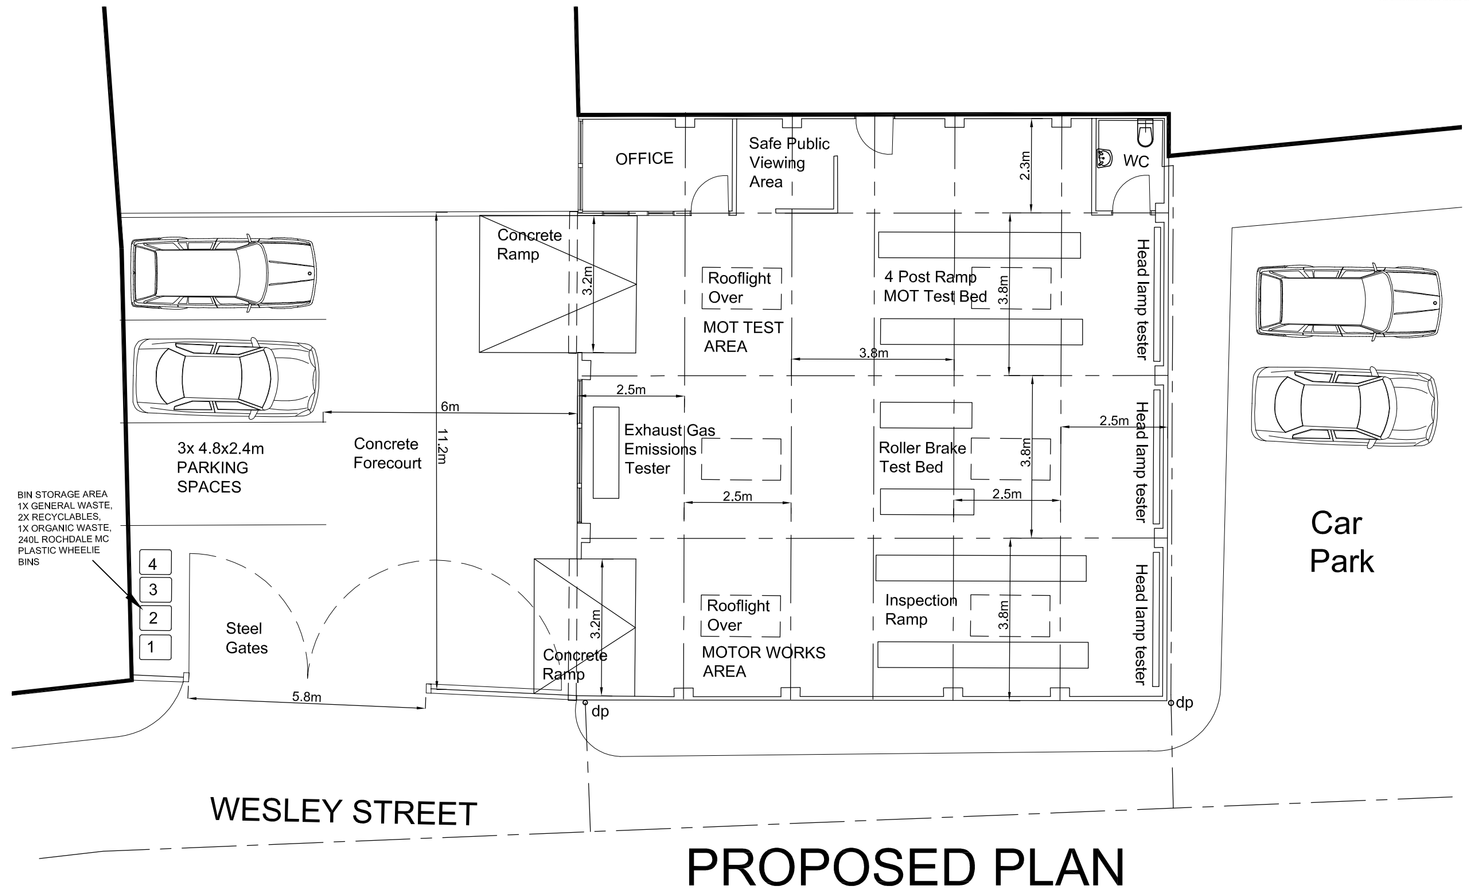


PROPOSED PLAN
SCALE 1:100 @A1

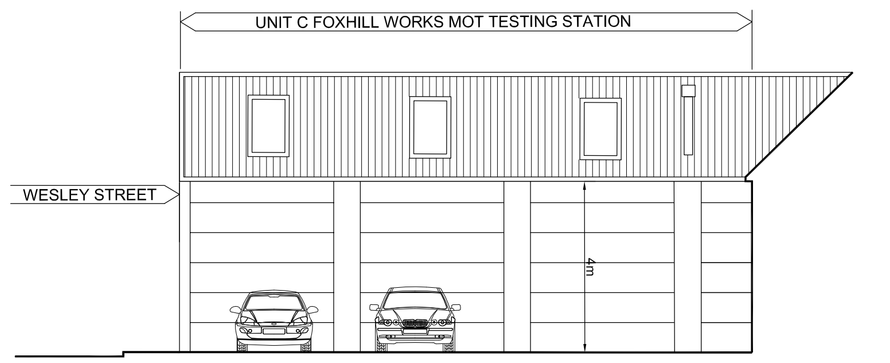

HILL STREET ELEVATION
SCALE 1:100 @A1

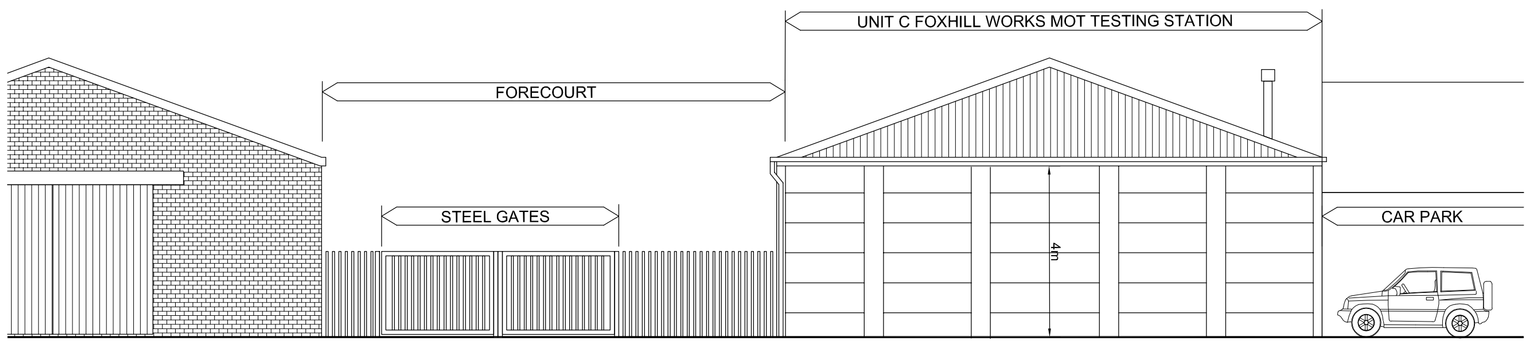

WESLEY STREET ELEVATION
SCALE 1:100 @A1

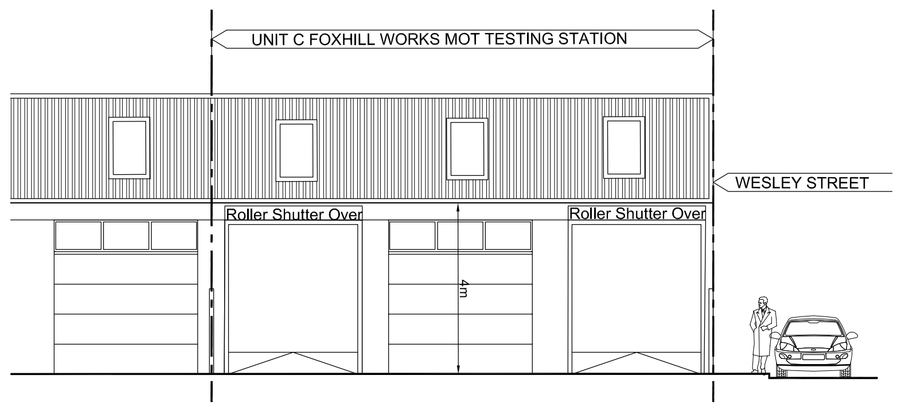

COURTYARD ELEVATION
SCALE 1:100 @A1

REV:	DATE:	DETAILS:
A	101120	WINDOW TO OFFICE SHOWN

BM ARCHITECTURAL DESIGNS,
APARTMENT 8,
224 GREAT CLOWES STREET,
MANCHESTER M7 2ZS
TEL: 07415 493002
email- benjamin.maguire10@gmail.com

Project: PROPOSED MOT TESTING STATION AT FOXHILL WORKS, WESLEY STREET, HEYWOOD, ROCHDALE OL10 1EA

Title: PROPOSED SITE PLANS, PLAN AND ELEVATIONS

Client: MR. JASON CRONSHAW

Scale: VARIES Date: 10/ 2020 Drawn: BM

Status: PLANNING

Drawing no: BM/1020/WESLEY/PL2 Rev: A

Architectural Design/ Planning/ Construction/ Building Regs