

Elevation A

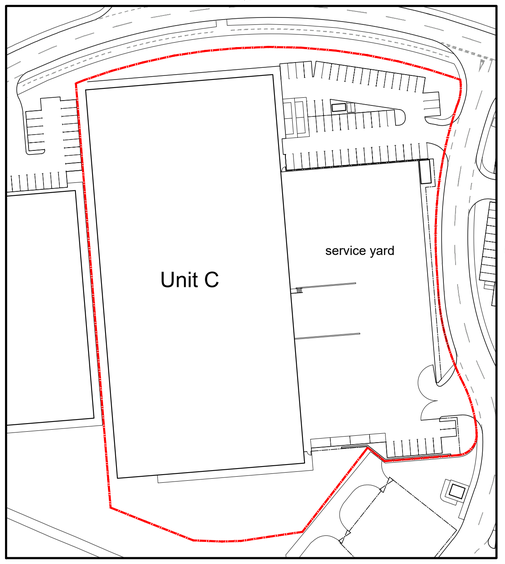

Elevation Key Plan

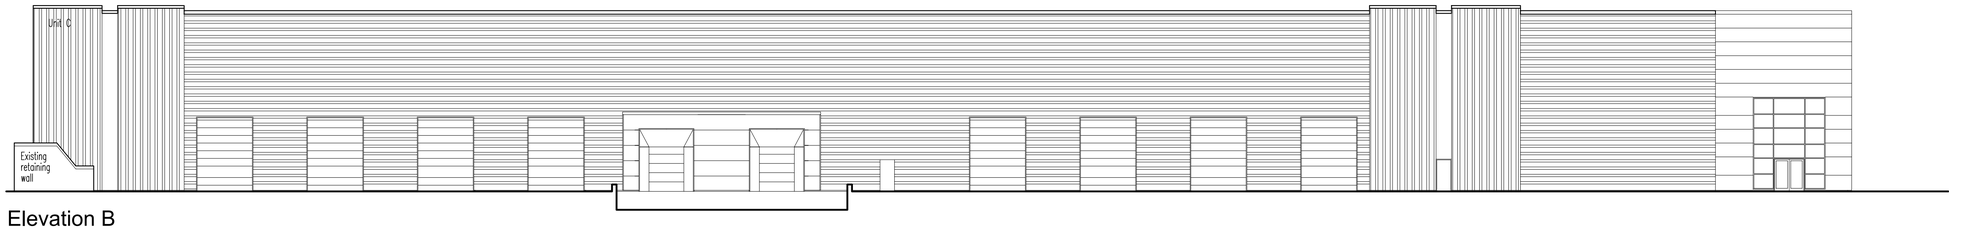

Elevation B

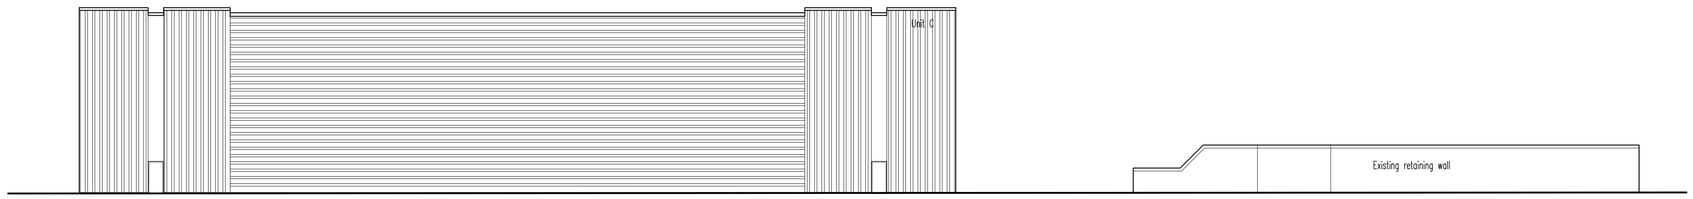

Elevation C

- ALL EXISTING SITE INFORMATION IS TAKEN FROM MALCOLM HOLLIS SURVEY WORKS DATED SEPTEMBER 2017
  DRAWING NUMBER: 61668-T-01
- ALL DIMENSIONS AND LEVELS ARE TO BE CHECKED ON SITE.
- ANY DISCREPANCIES ARE TO BE REPORTED TO CUBE ARCHITECTURE AND DESIGN BEFORE ANY WORK COMMENCES.
- THIS DRAWING SHALL NOT BE SCALED TO ASCERTAIN ANY DIMENSIONS. WORK TO FIGURED DIMS ONLY.
- THIS DRAWING SHALL NOT BE REPRODUCED WITHOUT EXPRESS WRITTEN PERMISSION FROM CUBE ARCHITECTURE AND DESIGN.
- TITLE OVERLAY DRAWINGS AND OWNERSHIP BOUNDARIES ARE PRODUCED USING ALL REASONABLE ENDEAVOURS. CUBE ARCHITECTURE AND DESIGN CANNOT BE RESPONSIBLE FOR THE ACCURACY OR SCALE DISCREPANCY OF BASE PLANS SUPPLIED TO THEM.

Rev	Description	Date	By

Status:
Planning

Client:
Cleland McIver

Contract:
New Sprinkler Tank Installation
Unit C
Kingsway Business Park Rochdale

Drawing:
Existing elevations

Drawing No:	Revision:	Scales:
AS730-03		1:200@A1
Drawn:	Checked:	Date:
rmc		Jan '21

CUBE architecture and design
www.cubearchitecture.net
commercial house
clarence avenue
trafford park
m17 1qs
tel: 0161 848 5893

DO NOT scale from this drawing.