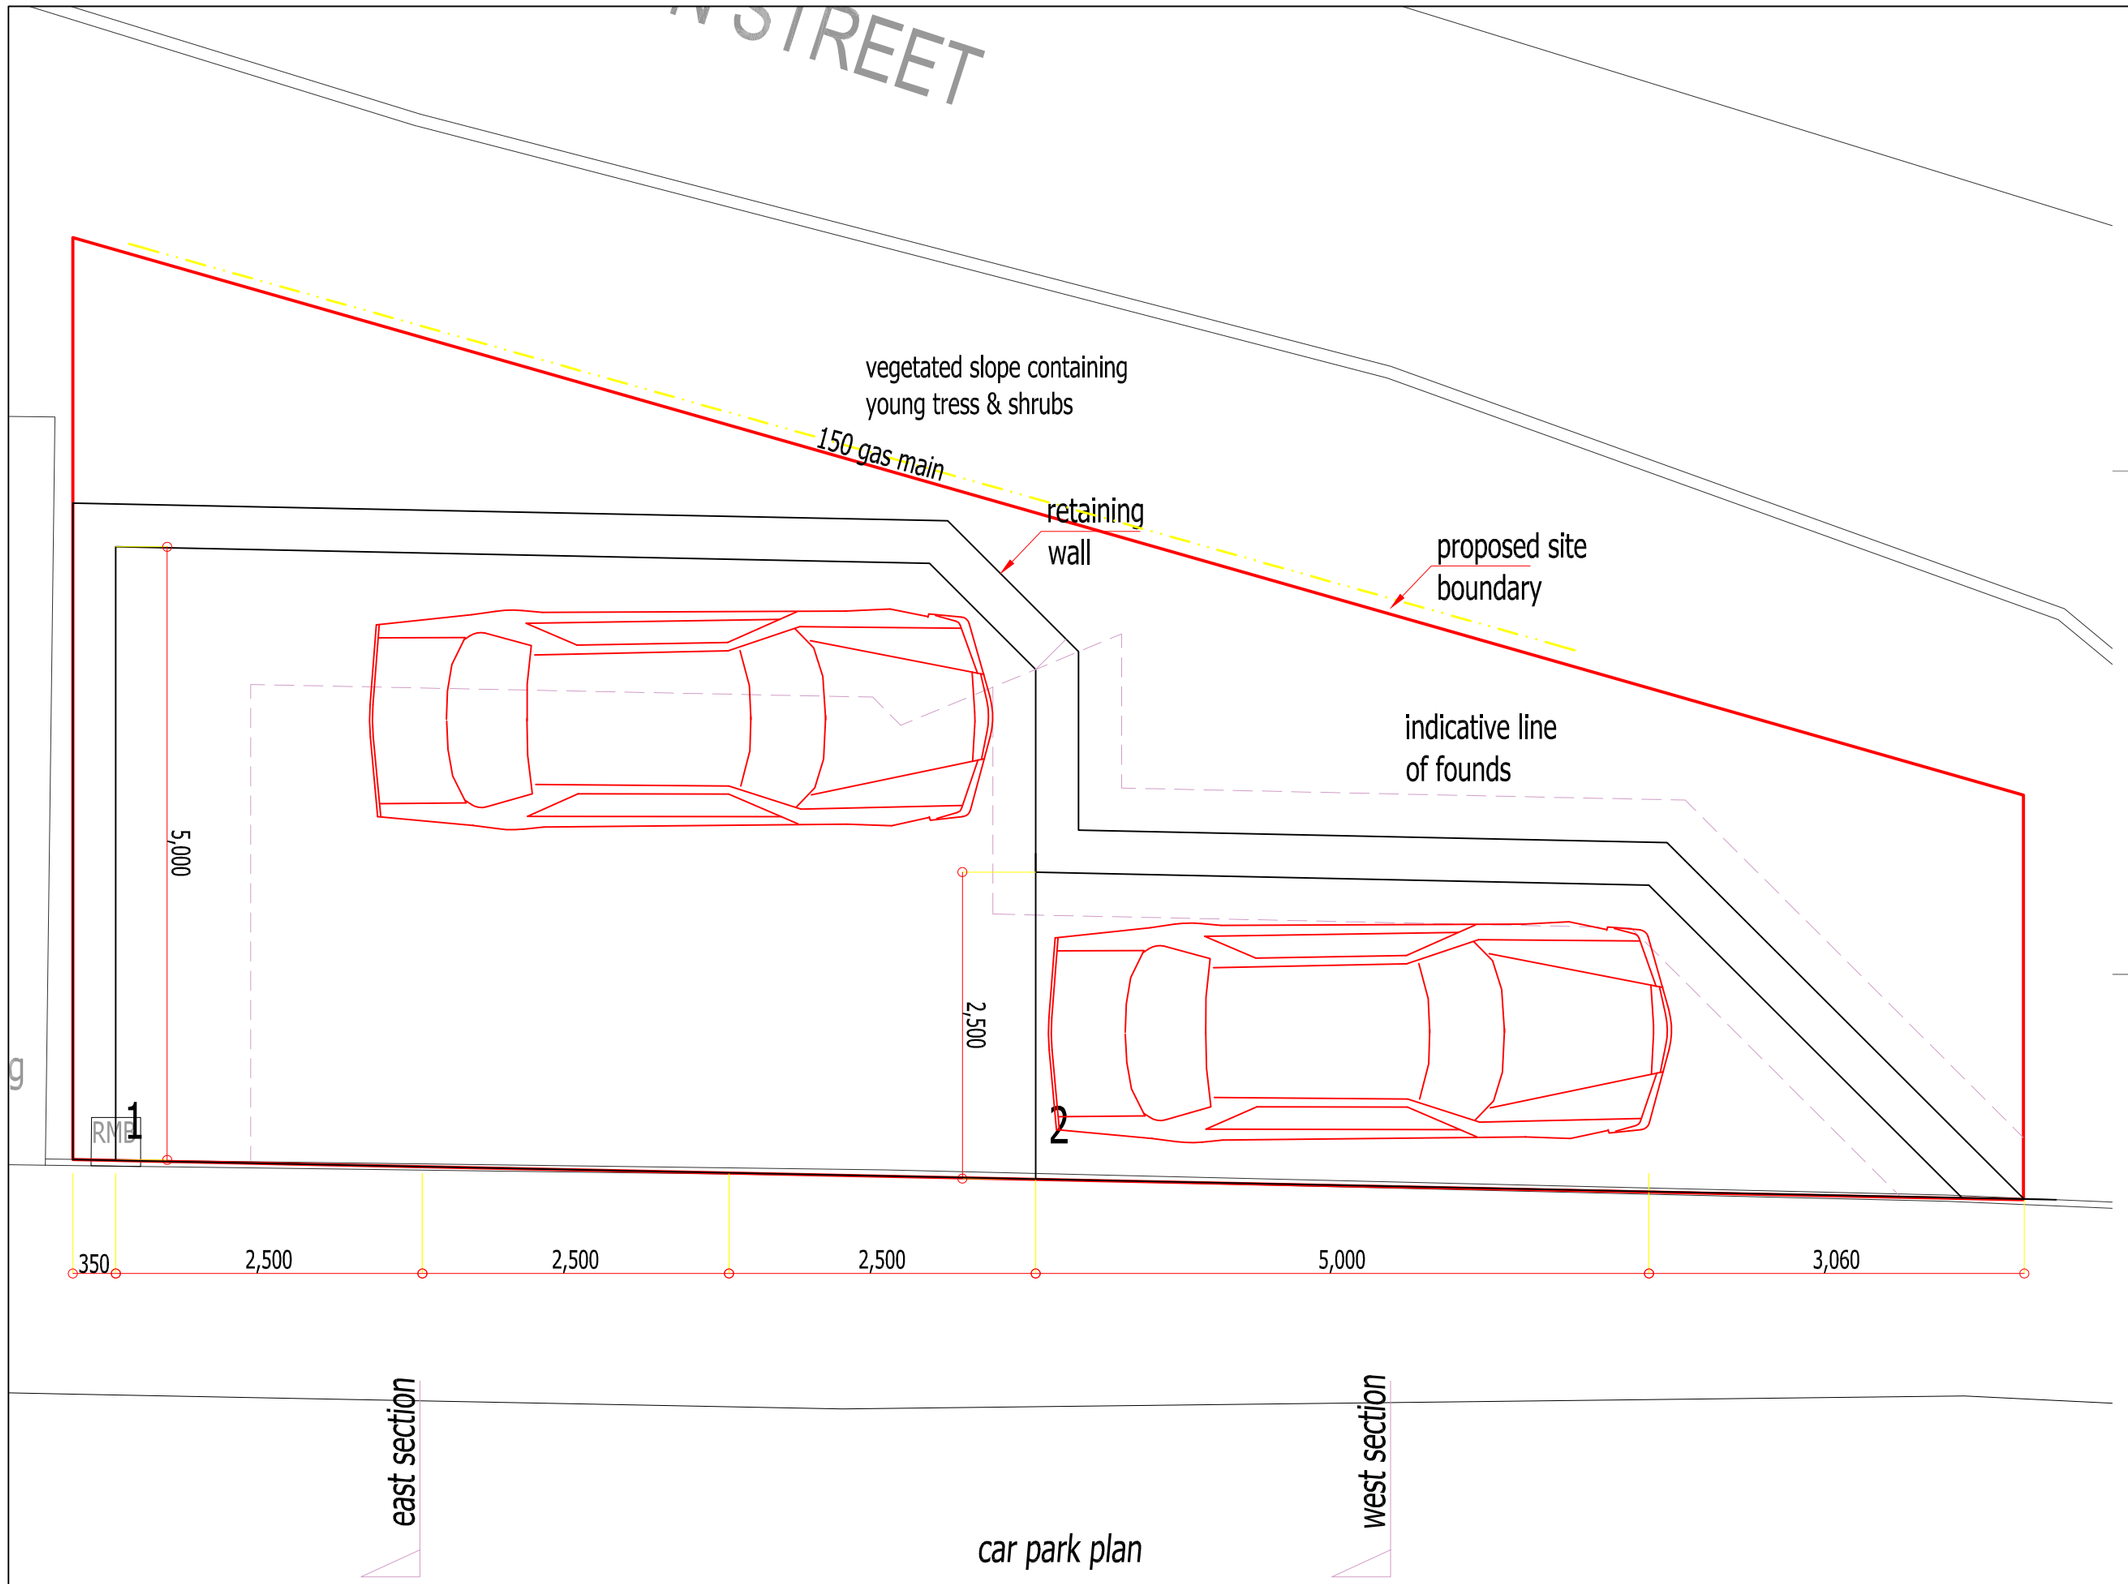

car park plan

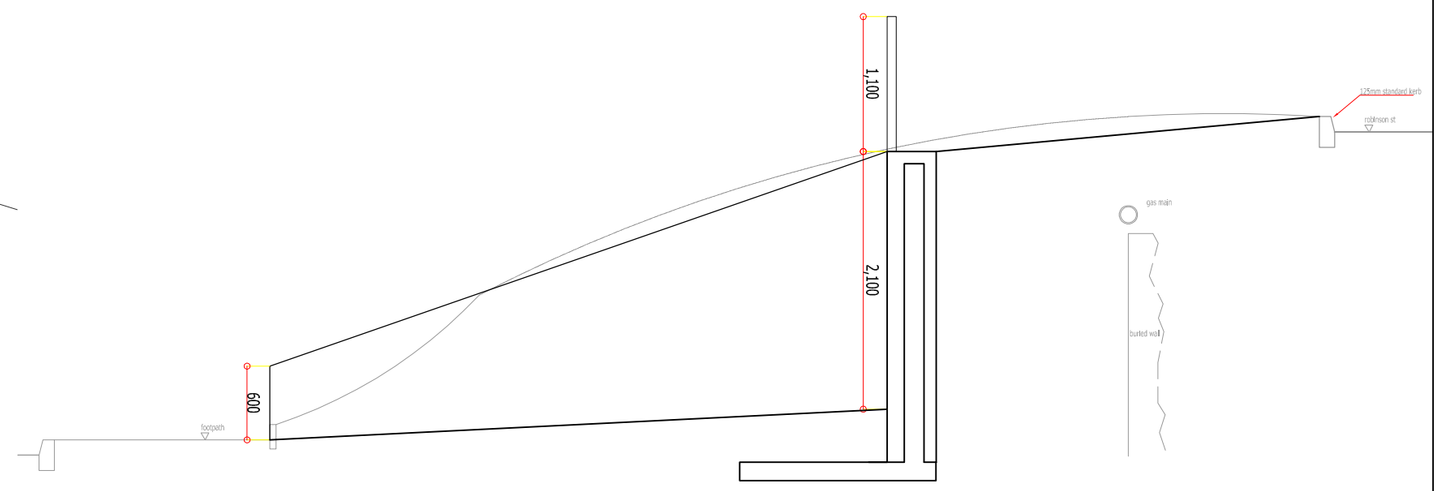

car park section east

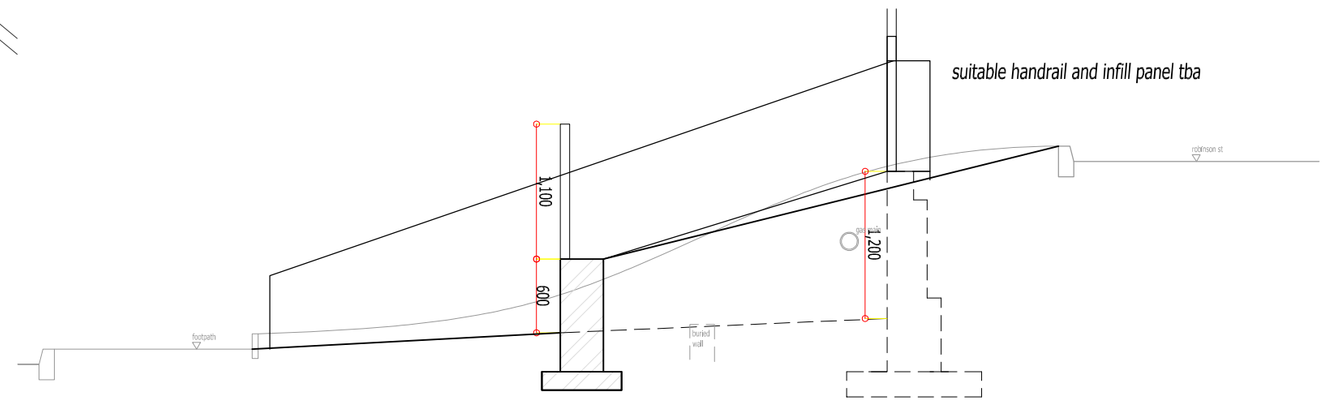

car park section west



location plan 1:1000

NOTES.
heights are approximate & subject to re-survey for working dimensions
works adjacent to the gas main subject to approval from Cadent (utility owner)
site boundary indicated to be agreed between client & RMBC
retaining wall indicative only subject to working design & detail
Retained height 2100mm 140 dense blockwork 160 rccavity 100mm dense blockwork rear base 1600 overall width 150 thick.
Retained height less than 1700mm blockwork laid flat cross bonded in varying thickness of stem as BRE bucket handle pointing.
handrail with suitable infill panel tba

planning

AMENDMENTS/ ISSUES			
p2	review	apr 22	dz
p1	RMBC planning application	jul 21	dz
rev p0	original for RMBC approval	jul 20	seb/tjb
REVISION	REASON/ CHANGE	DATE	BY

T J BOOTH ASSOCIATES
CONSULTING CIVIL & GEOTECHNICAL ENGINEERS
20A Eastgate Street
Rochdale
Lancashire
OL16 1DH
Tel:01706 868288

Mr N Khan / 17 Water St, rochdale, Ol16 1TL

Vehicle Parking Area.
Proposed Plan & Sections

FILE NAME: dwg-tjba-nk law-17 water st-290520

SCALE: 1 : 50 @ A2