


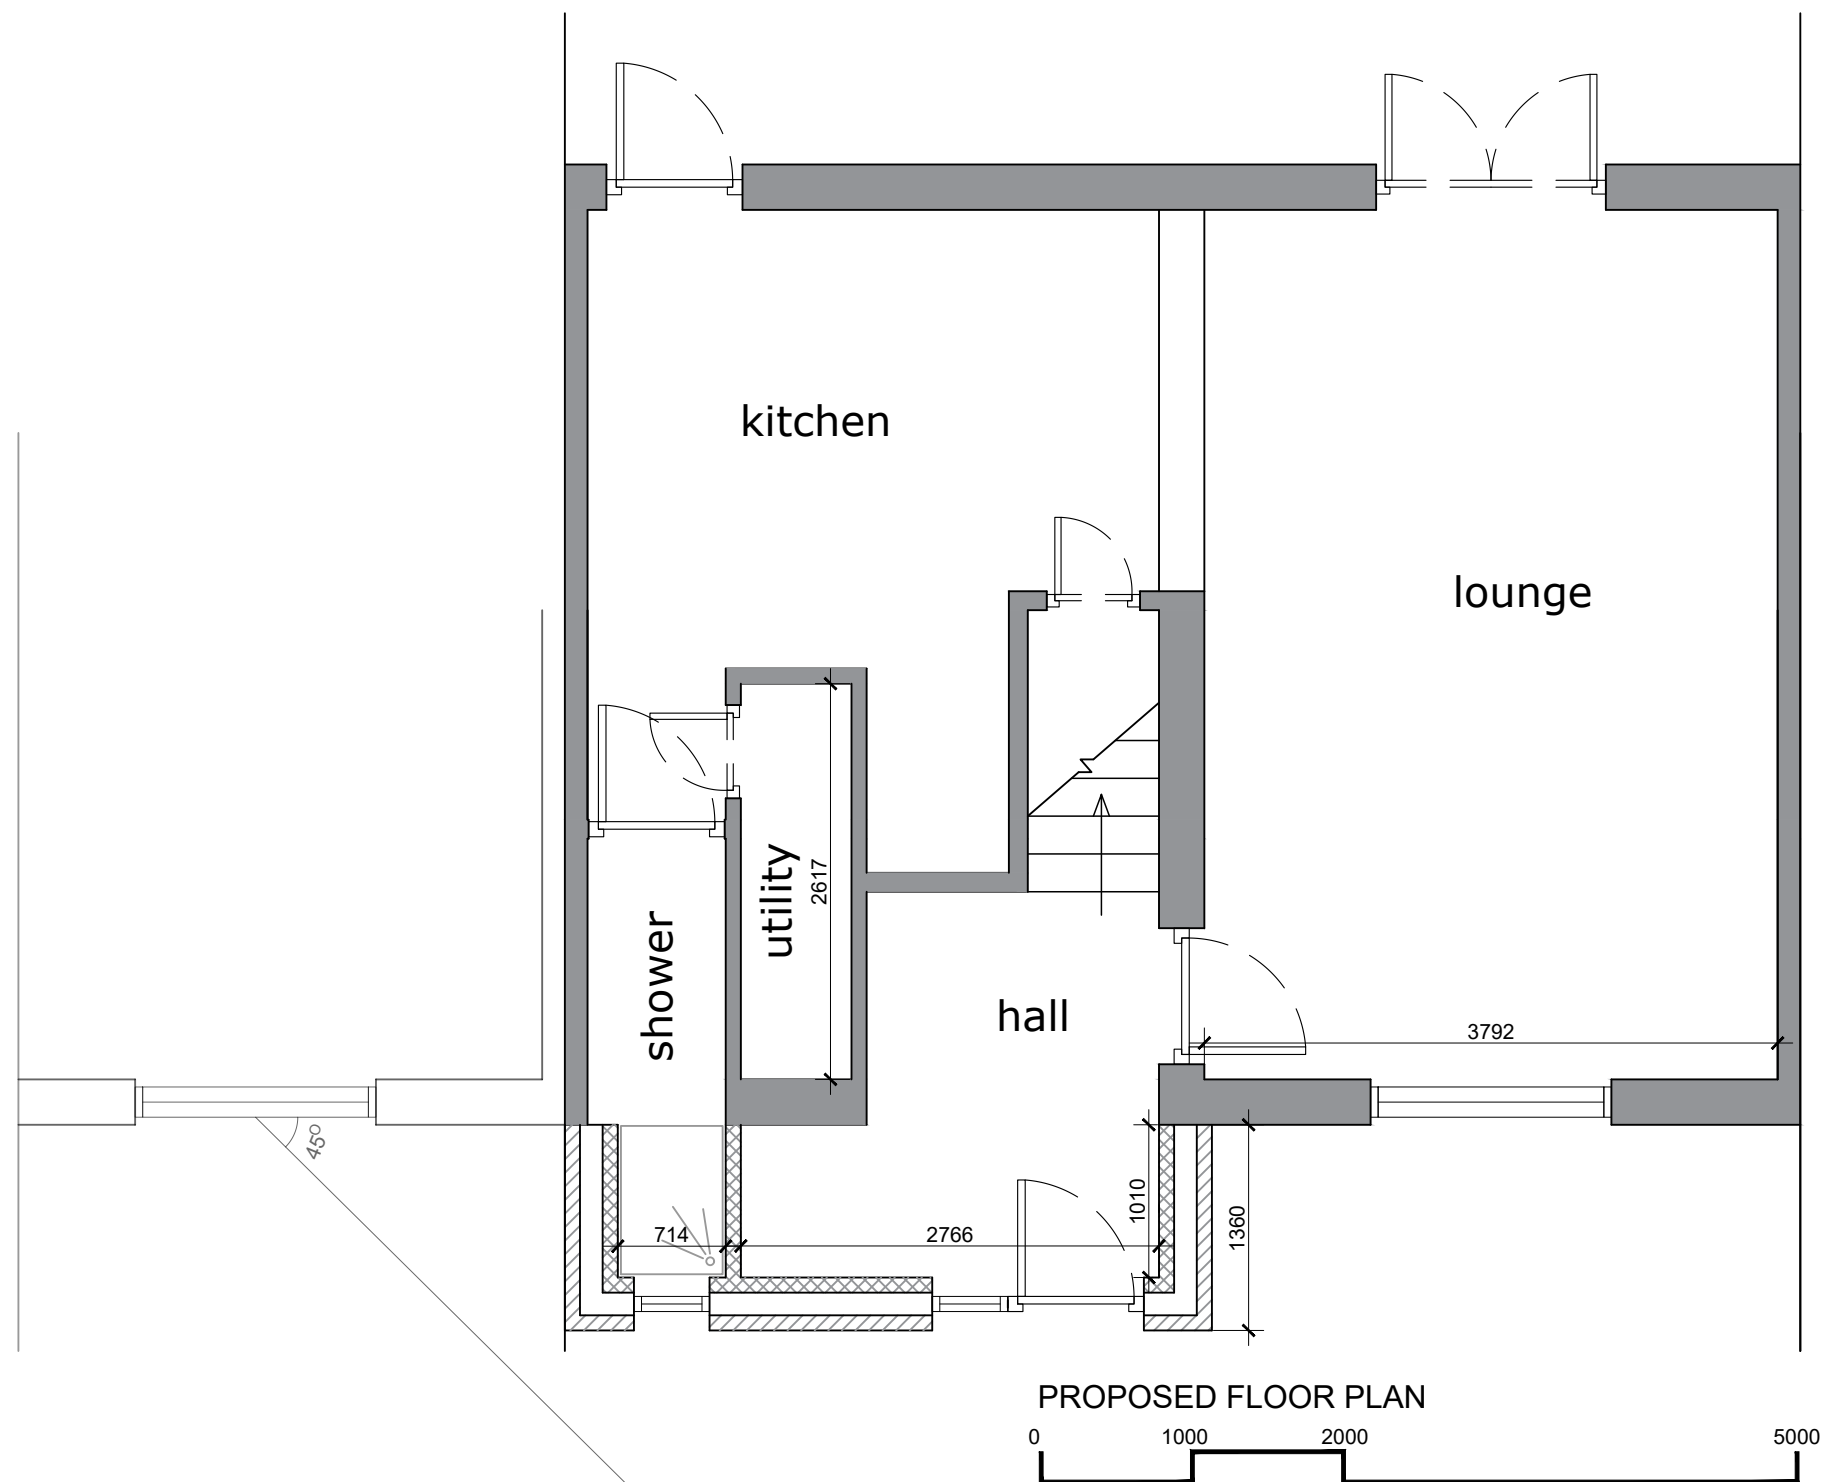

General Notes

No.	Revision/Issue	Date

Firm Name and Address

 **Mason and Marlowe**

Mason and Marlowe Ltd.
Architects, Project Managers and
Quantity Surveyors
5 Picadilly Place
Manchester, M1 3BR

Project Name and Address

94 Lewis Dr, OL10 3NB

Project 94 Lewis Dr.	Sheet A3
Date 12/02/2024	
Scale 1/50	