
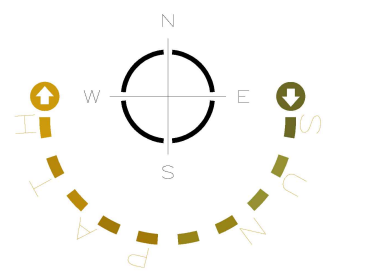
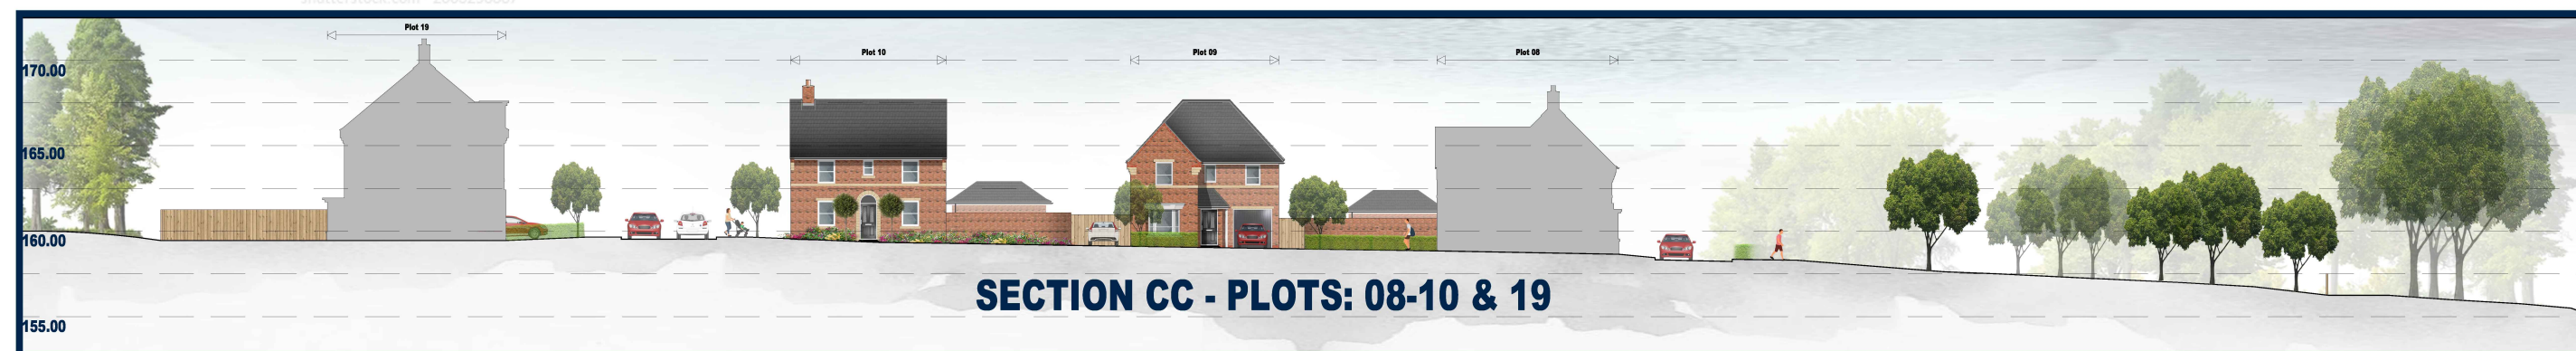


SILVERHILL FARM, KINGSWAY, ROCHDALE
DEVELOPMENT SECTIONS

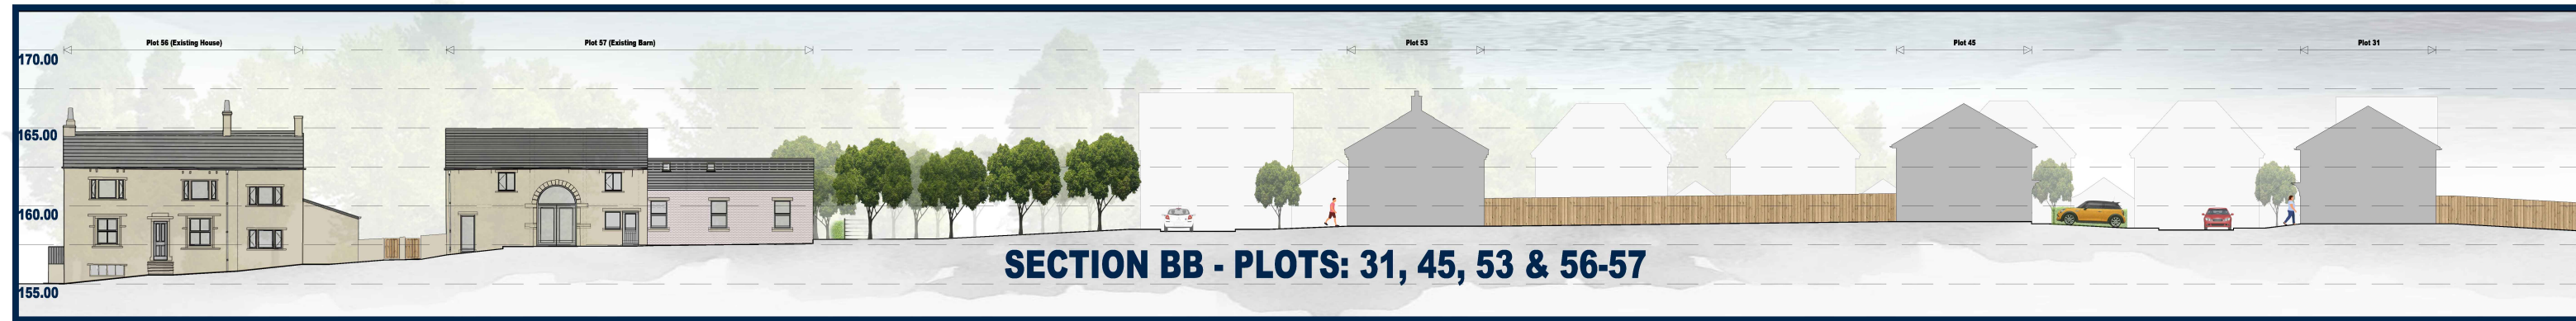

Key:

	Amendment	Drawing/Dates:
02 03	Development Sections updated inline with Planning Layout Rev P01. Development Sections updated inline with Planning Layout Rev P02.	J6/19/02/24 J6/19/04/24
Rev		

	BARRATT HOMES	
	Barratt/David Wilson Homes North West 303 Bridgewater Place 2nd Floor Warrington Cheshire WA3 6XF TEL: 01925 846600	
DAVID WILSON HOMES WHERE QUALITY LIVES		
Project		
SILVERHILL FARM		
KINGSWAY ROCHDALE		
Drawing Title		
Development Sections		
Status		
For Comment		
Scale		
1:200 @ A0		
Date		
14.02.22		
Drawn By		
JM		
		
Drawing Ref		Revision
H7491-203550		P03