


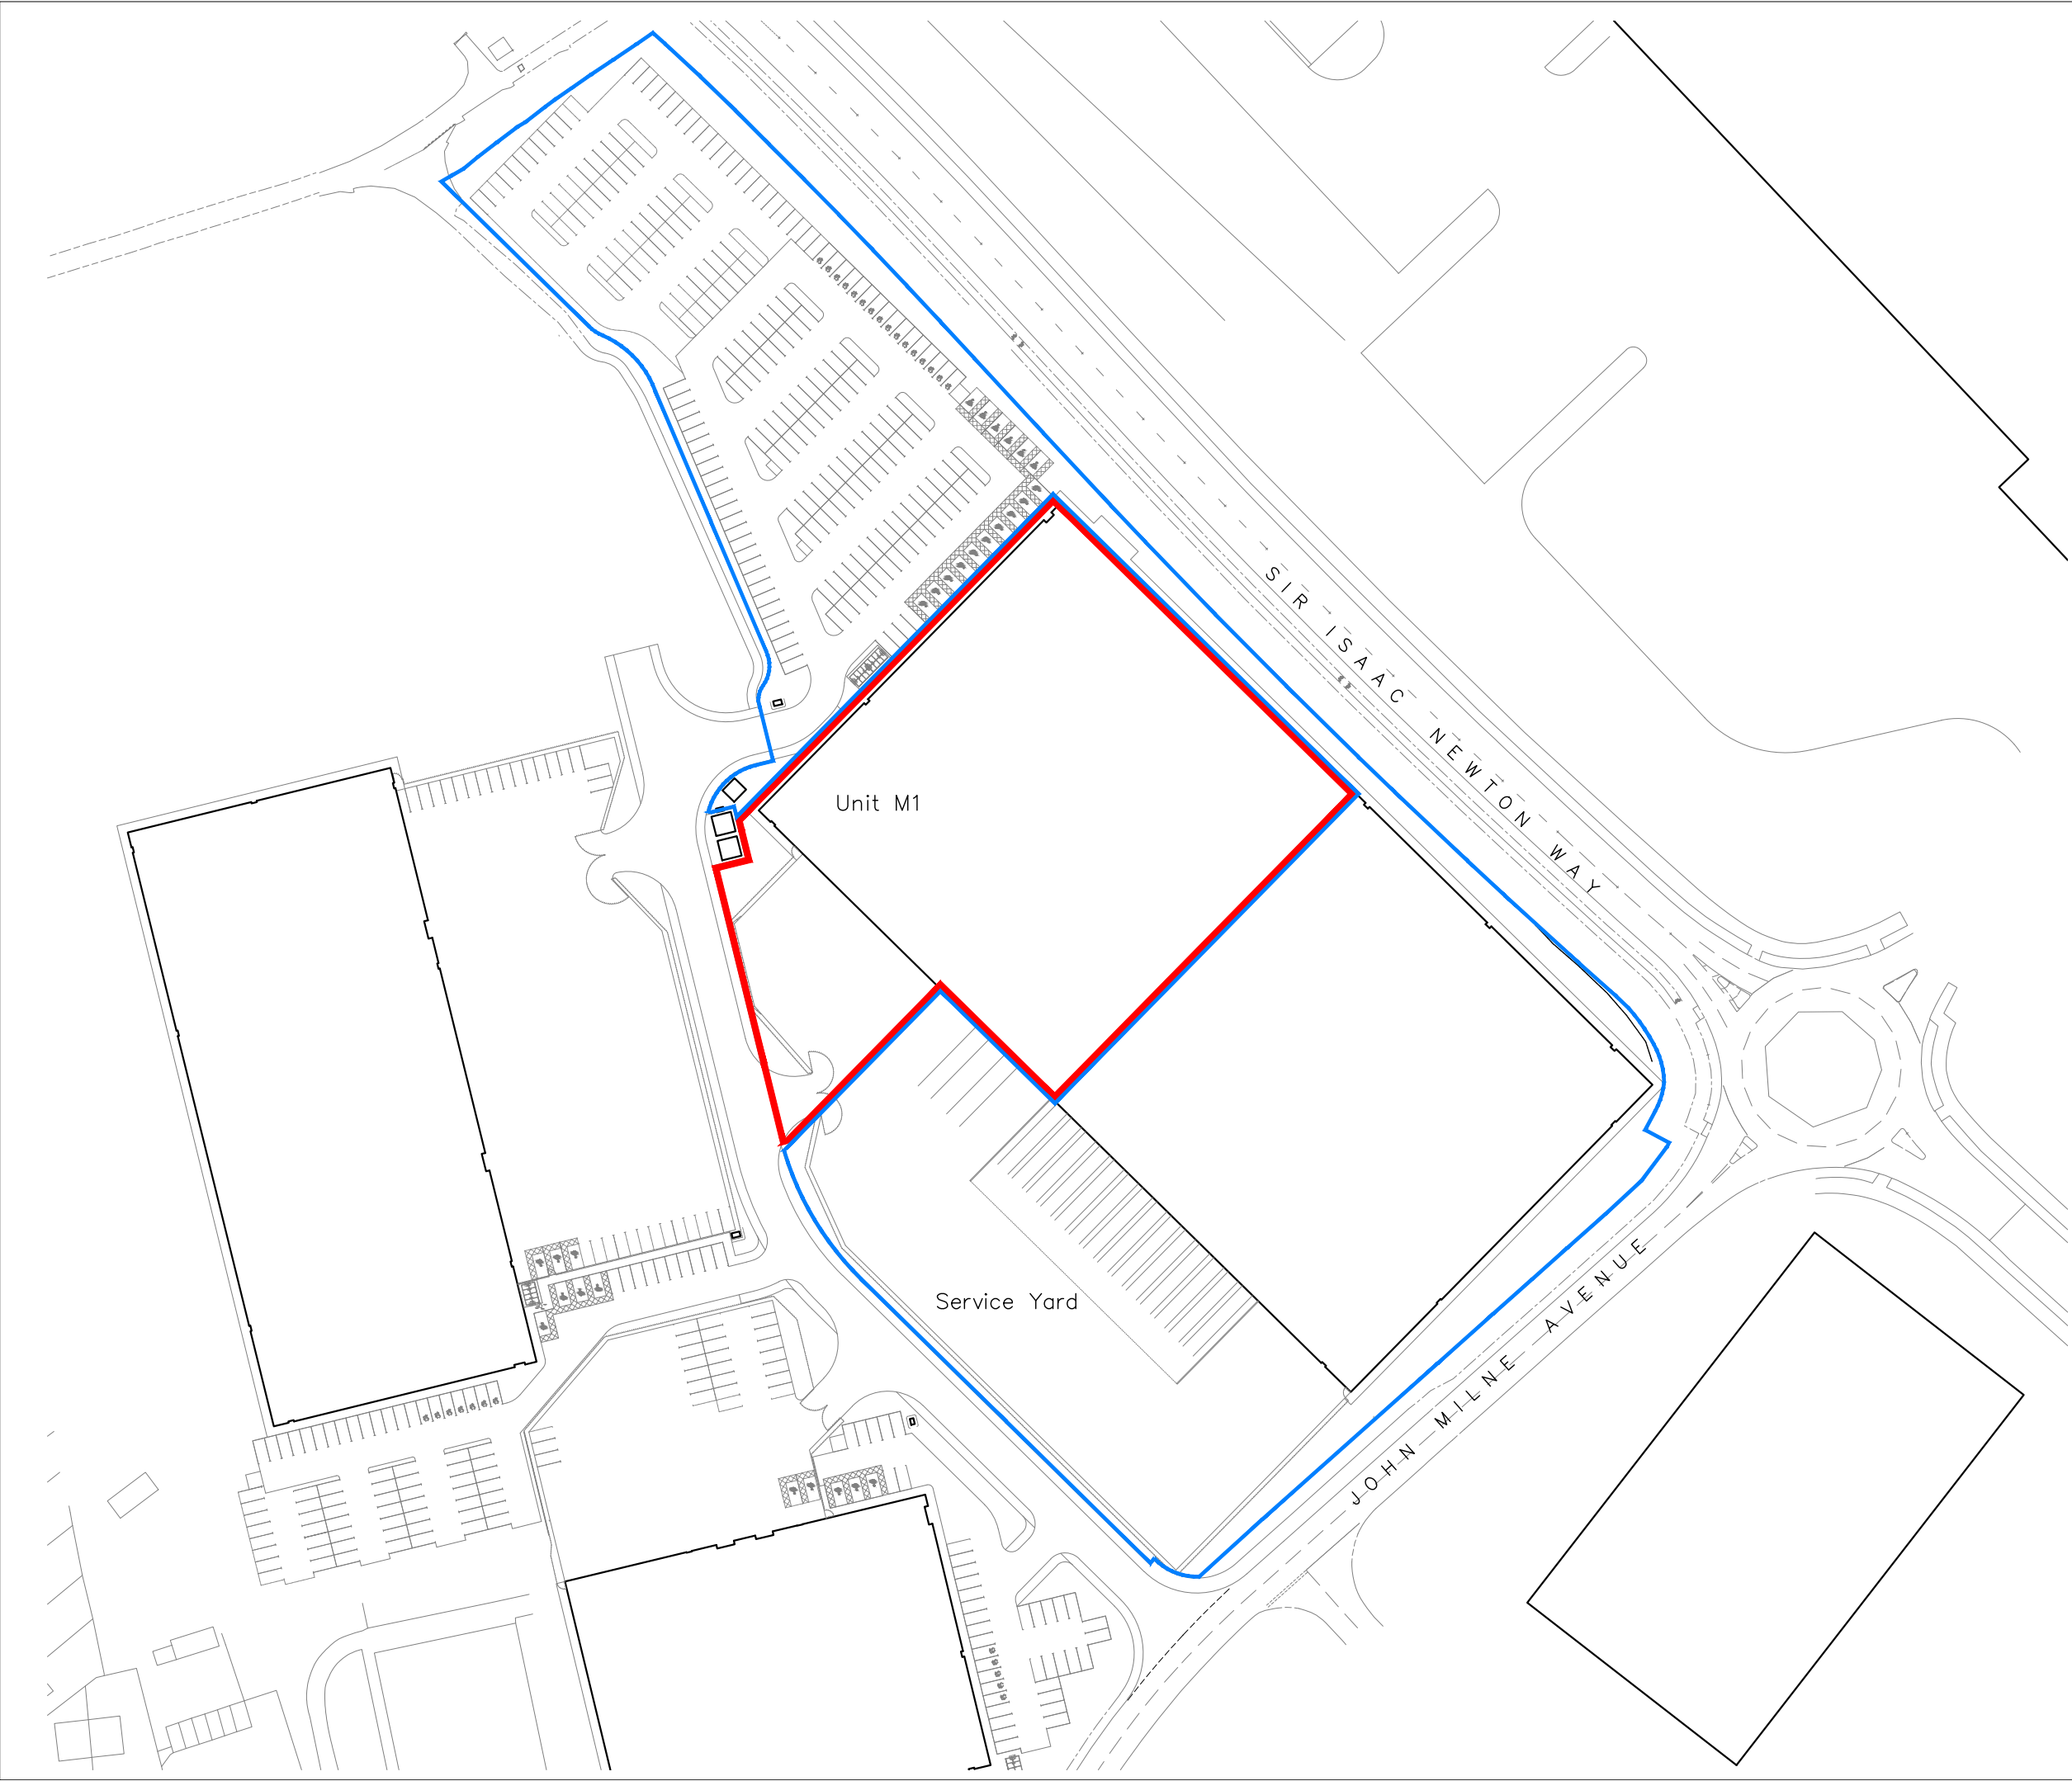

All dimensions and levels are to be checked on site.

Any discrepancies are to be reported to Cube Architecture and Design before any work commences.

This drawing shall not be scaled to ascertain any dimensions. Work to figured dimensions only.

Title overlay drawings and ownership boundaries are produced using all reasonable endeavours. Cube Architecture and Design cannot be responsible for the accuracy or scale discrepancy of base plans supplied to them.

This drawing and its contents are protected by Copyright and Intellectual Property Laws. This drawing may not be reproduced, modified or distributed without prior express written permission from Cube Architecture and Design Limited.

Copyright © 2024 by Cube Architecture and Design Limited. All rights reserved.



Rev	Description	Date	By
-----	-------------	------	----

Status:
PLANNING

Client:
CLELAND McIVER

Contract:
PROPOSED SPRINKLER TANK INSTALLATION
PLOT M1 KINGSWAY BUSINESS PARK
ROCHDALE

Drawing:
LOCATION PLAN

Drawing No: AS866-01	Revision: -	Scales: 1:1250@A3
Drawn: DMR	Checked: -	Date: JUL '24