


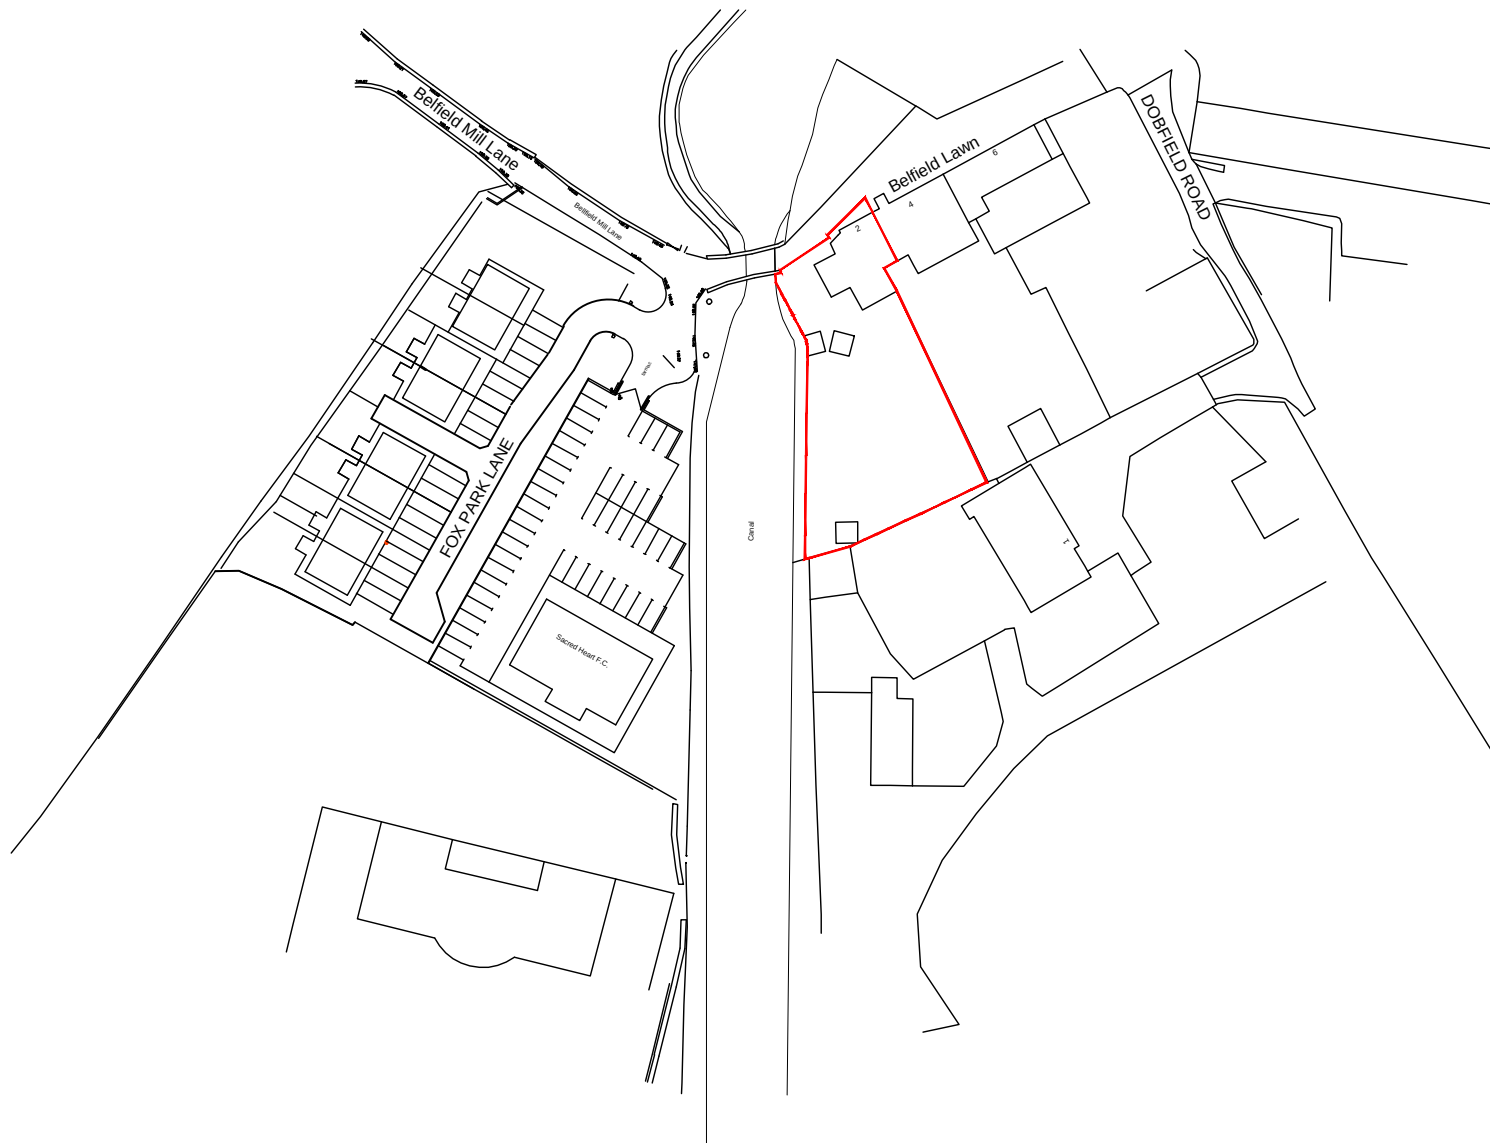

LOCATION PLAN scale 1:1250

 ARCHITECTURAL LTD Mob : 07805560652 e-mail: tdmesign@live.co.uk	
Client: MR RYAN KIRK	
Address: 2 BELFIELD LAWN, MILNROW, ROCHDALE	
Project: FIRST FLOOR FRONT AND REAR EXTENSION	
Dwg Title: PLANNING: LOCATION PLAN	
Date: MAY 2022	Scale: 1 : 1250 @A4
Job No: 05.22.574	Dwg No: PL03
Drawn: D.L	Checked: D.L