


SITE LOCATION
(Scale 1:50000)



SITE PHOTOGRAPH

The drawings comply with TEF & Vodafone Standard ICNIRP guidelines.
Designed in accordance with CORNERSTONE document: SDN0008



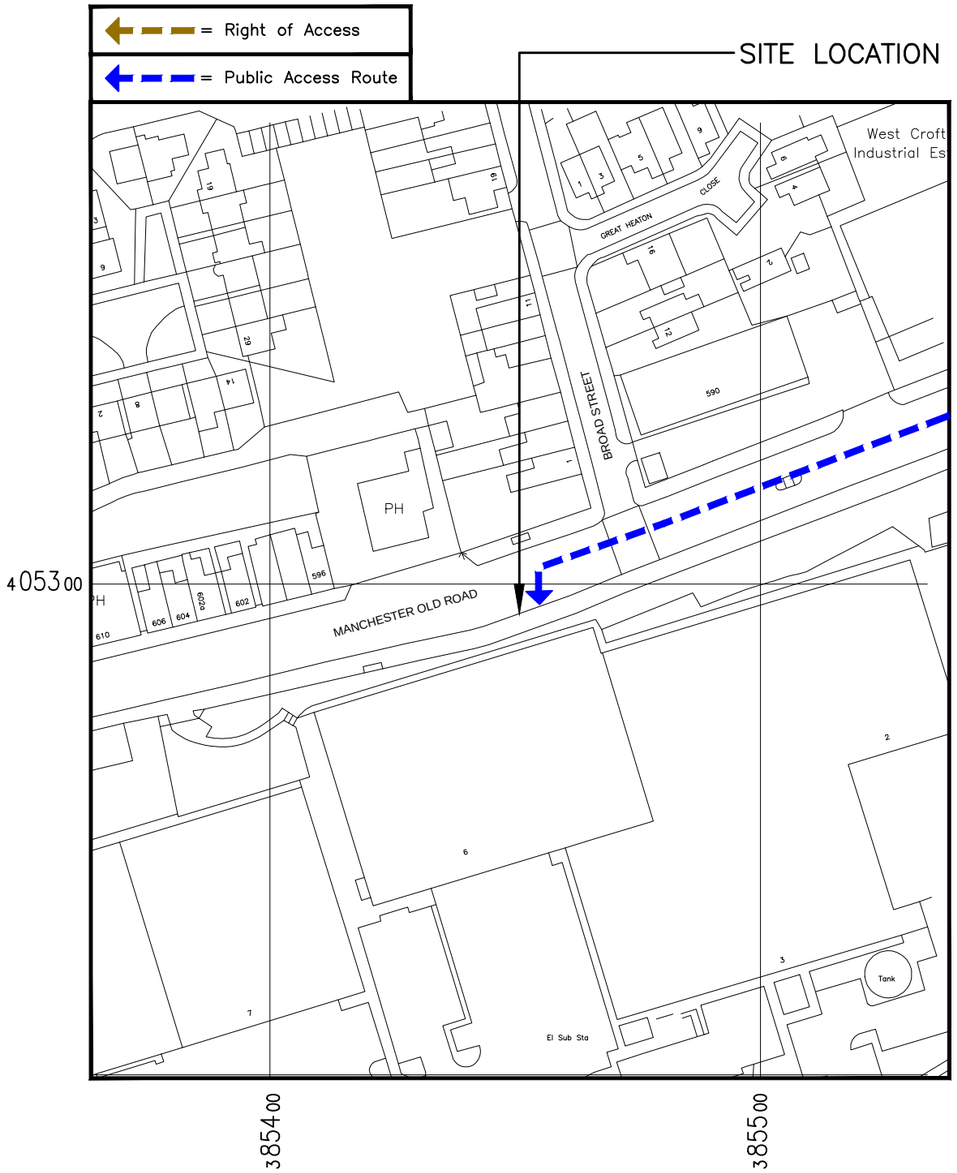

DETAILED SITE LOCATION
(Scale 1:1250)

Based upon Ordnance Survey map extract with the permission of the Controller of Her Majesty's Stationery Office. Crown copyright. Licence No. 100060010

0 10 20 30 40 50m
SCALE 1:1250

ALL DIMENSIONS ARE IN mm UNLESS NOTED OTHERWISE

N.G.R E: 385450 N: 405293

DIRECTIONS TO SITE:

HEAD EAST ON M60
AT JUNCTION 20, TAKE THE A664 EXIT TO MIDDLETON/BLACKLEY
TURN LEFT ONTO MANCHESTER NEW RD/A664
AT THE ROUNDABOUT, TAKE THE 1ST EXIT ONTO MIDDLETON WAY/A576
AT THE ROUNDABOUT, TAKE THE 1ST EXIT ONTO MANCHESTER OLD RD/A576
SITE LOCATED ON THE LEFT

REV	MODIFICATION	BY	CH	DATE
A	Issued for Approval	GJ	SSH	05.08.20

CLARKE telecom
Unit E, Madison Place, Northampton Road,
Manchester, M40 5AG
Tel: 0161 785 4500
Fax: 0161 785 4501
Web: www.clarke-telecom.com

O2
BEACON 3

Cell Name	Opt.
SW MANCHESTER OLD ROAD	–

Cell ID No

CORNERSTONE	TEF	VF
303239_01	089143	81776

Site Address / Contact Details


MANCHESTER OLD ROAD
MIDDLETON
GREATER MANCHESTER
M24 4PW

Drawing Title: SITE LOCATION MAPS

Purpose of issue: PLANNING — SSHg Rev: A

Drawing Number: 100

Surveyed By:		Original Sheet Size:		Pack Issue:
SSH		A3		A
Drawn: GJ	Date: 05.08.20	Checked: SSH	Date: 05.08.20	

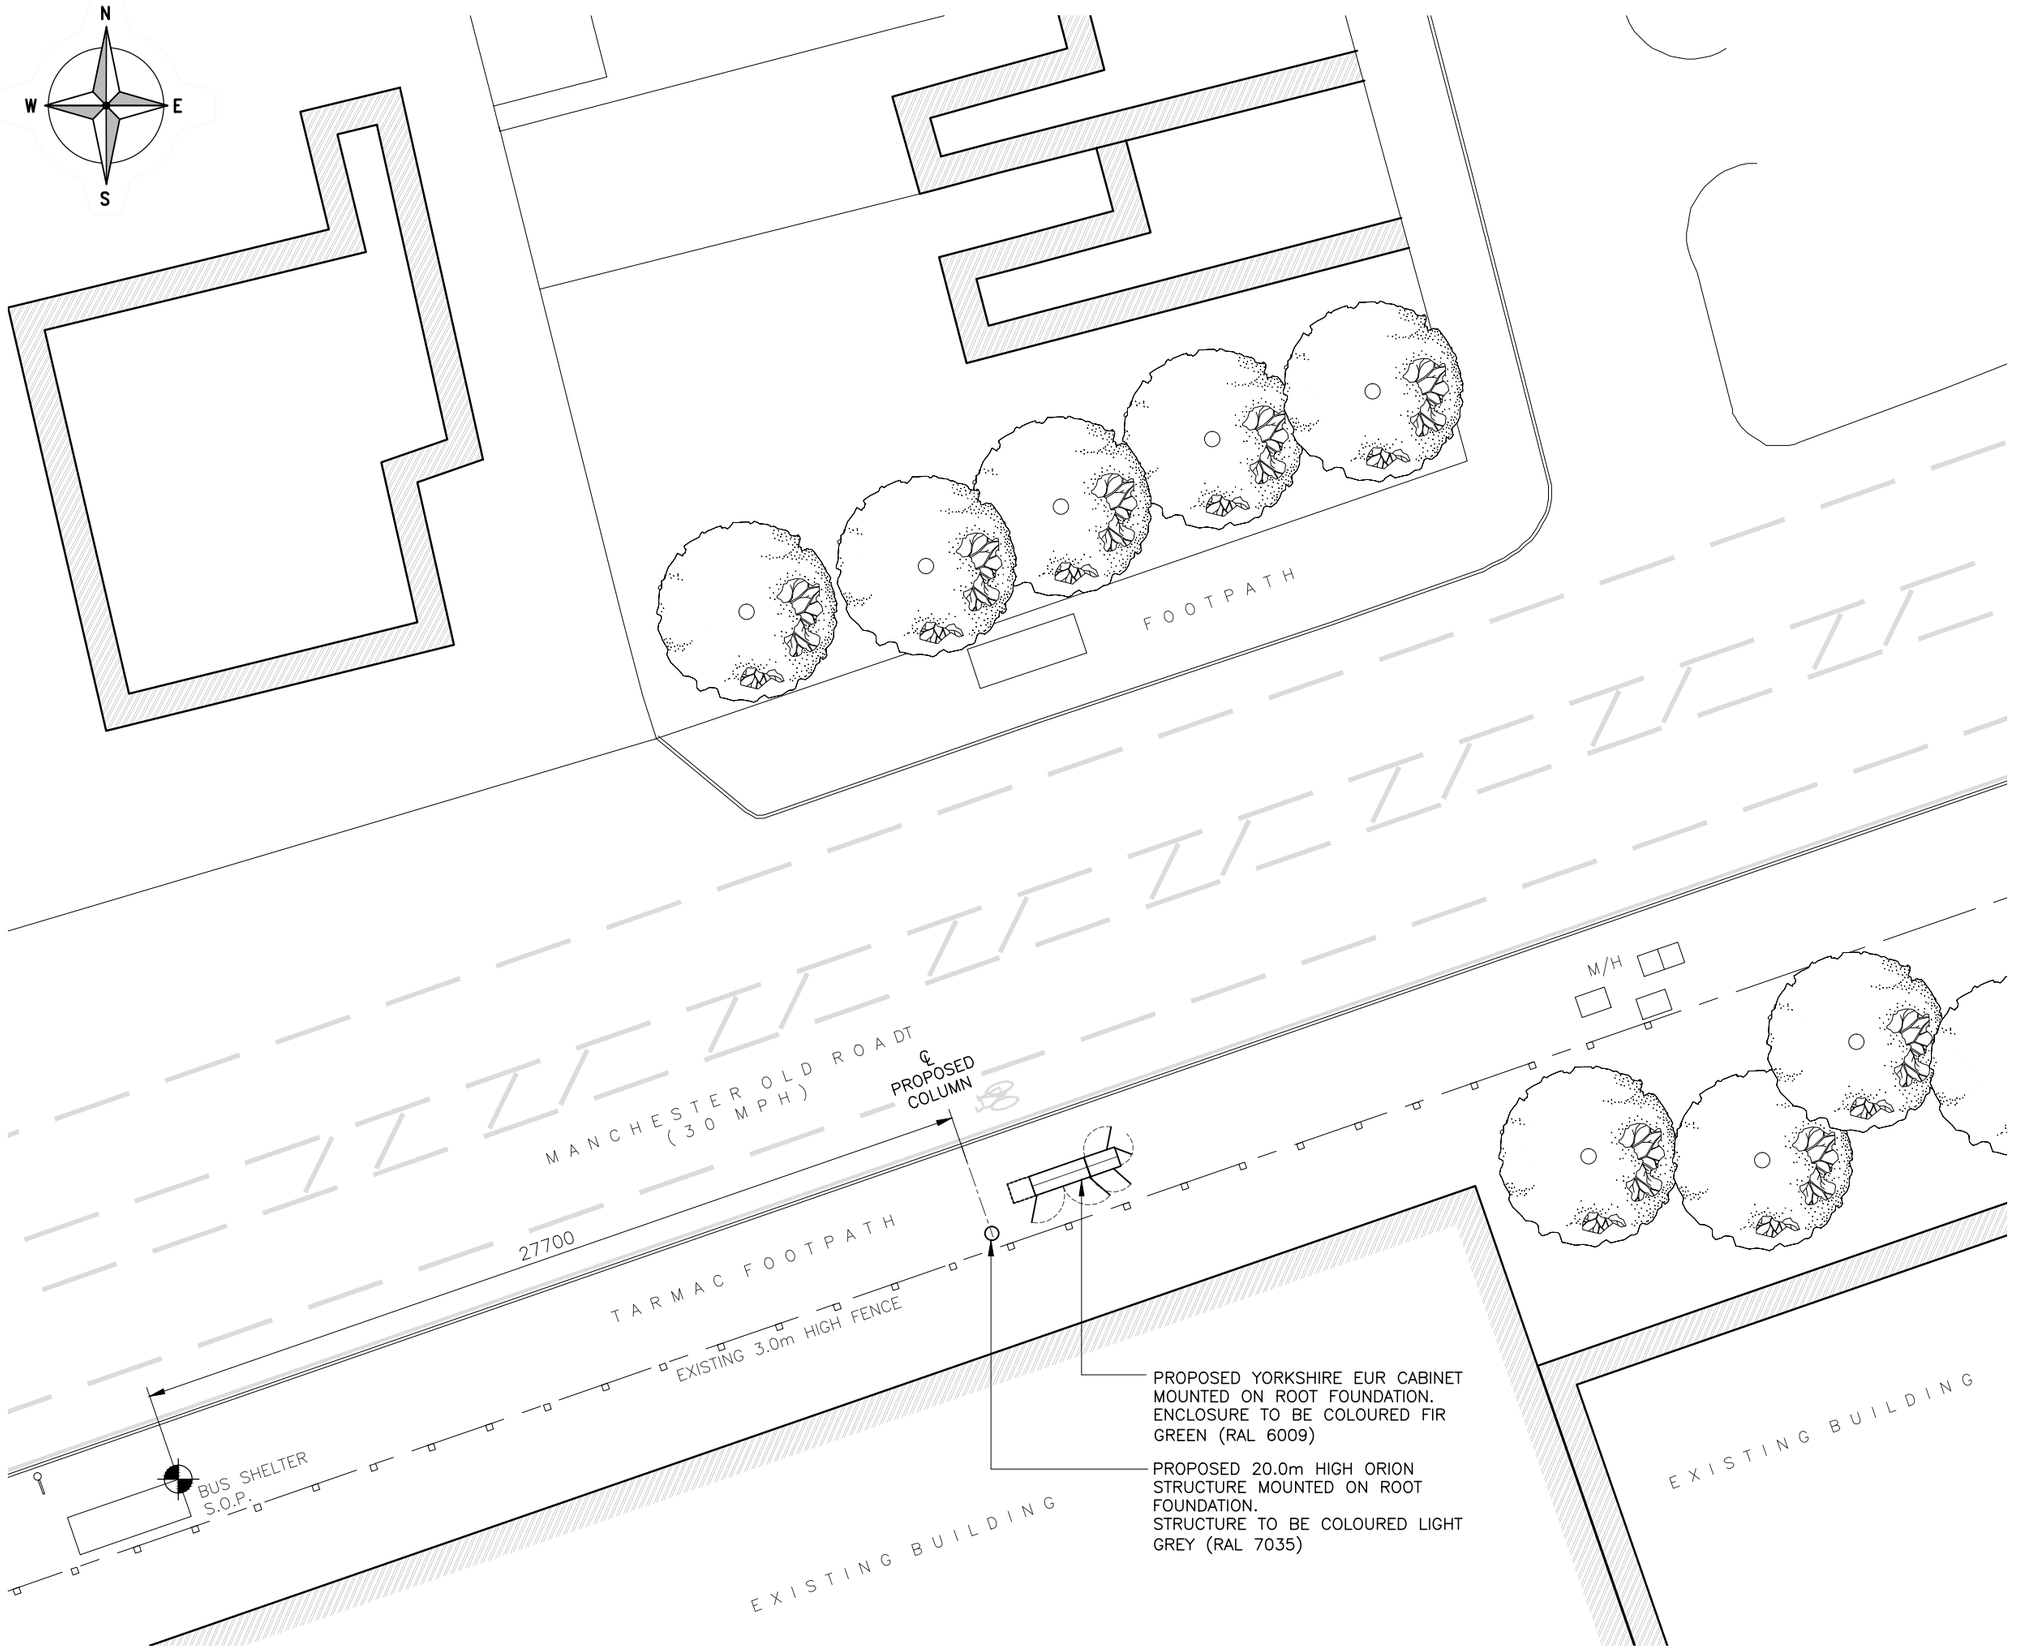

The drawings comply with TEF & Vodafone Standard ICNIRP guidelines.
Designed in accordance with CORNERSTONE document: SDN0008

PROPOSED SITE PLAN
(1:200)

ALL DIMENSIONS ARE IN mm UNLESS NOTED OTHERWISE

N.G.R E: 385450 N: 405293

NOTES:

REV	MODIFICATION	BY	CH	DATE
A	Issued for Approval	GJ	SSH	05.08.20

CLARKE telecom
Unit E, Madison Place, Northampton Road,
Manchester, M40 5AG
Tel: 0161 785 4500
Fax: 0161 785 4501
Web: www.clarke-telecom.com

O2
BEACON 3

Cell Name	Opt.
SW MANCHESTER OLD ROAD	–

Cell ID No

CORNERSTONE	TEF	VF
303239_01	089143	81776

Site Address / Contact Details

MANCHESTER OLD ROAD
MIDDLETON
GREATER MANCHESTER
M24 4PW


Drawing Title: PROPOSED SITE PLAN

Purpose of issue: PLANNING — SSHg Rev: A

Drawing Number: 201

Surveyed By:	Original Sheet Size:	Pack Issue:
SSH	A3	A

Drawn:	Date:	Checked:	Date:
GJ	05.08.20	SSH	05.08.20

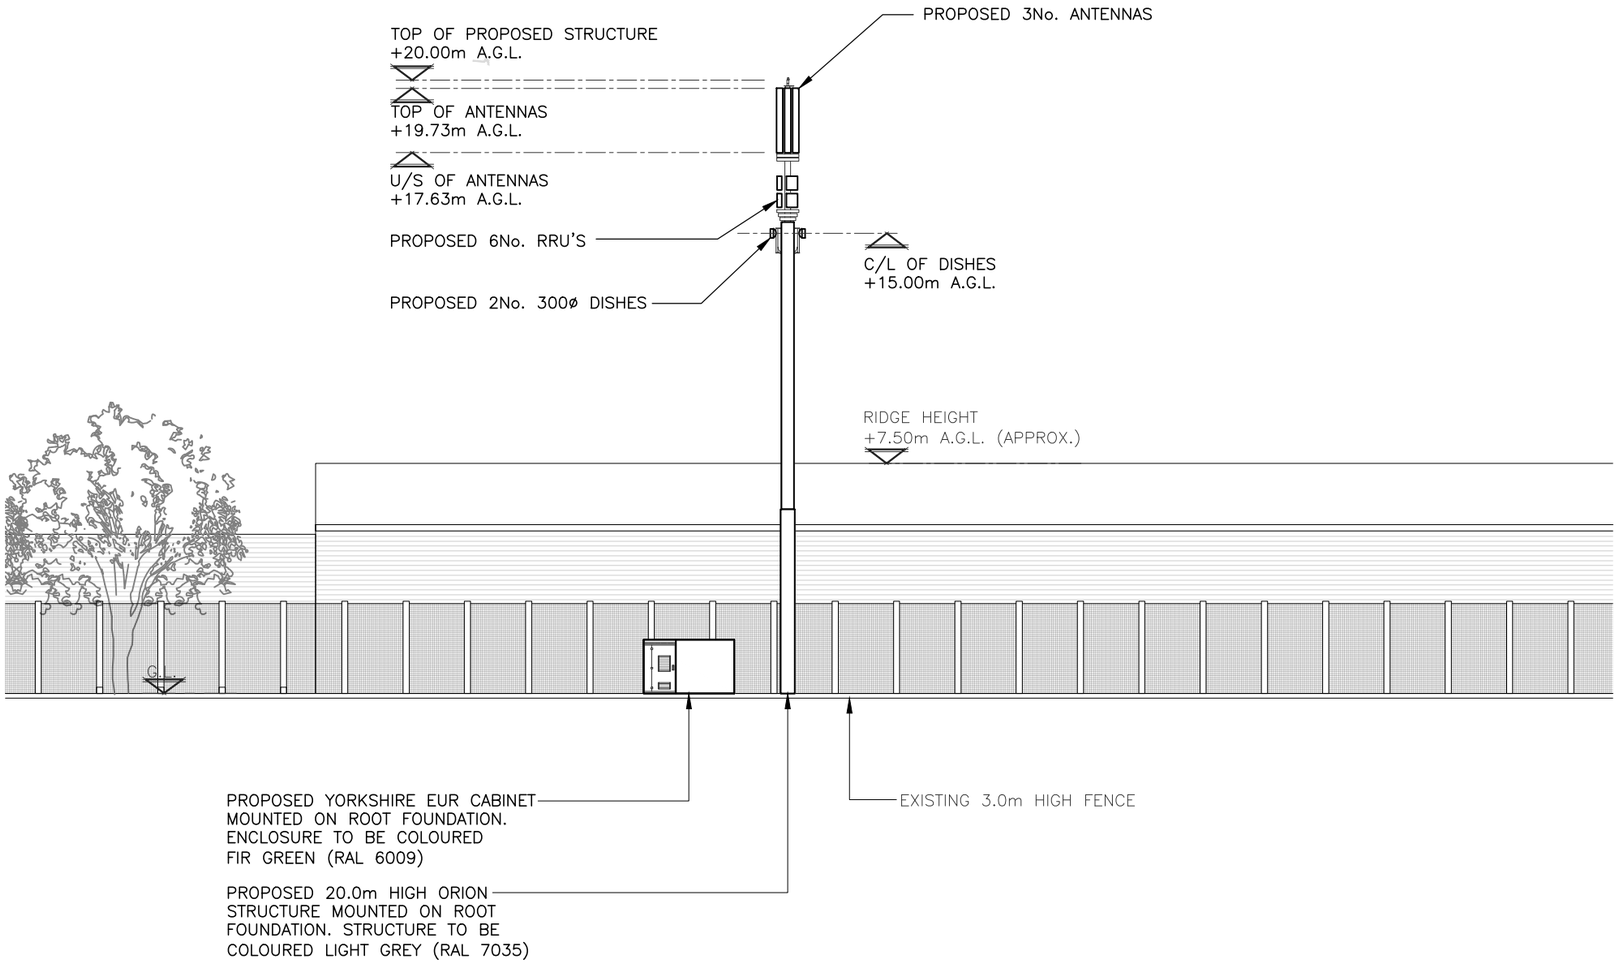

PROPOSED NORTH WEST ELEVATION

(1:200)

The drawings comply with TEF & Vodafone Standard ICNIRP guidelines.
Designed in accordance with CORNERSTONE document: SDN0008

ALL DIMENSIONS ARE IN mm UNLESS NOTED OTHERWISE

N.G.R E: 385450 N: 405293

NOTES:

REV	MODIFICATION	BY	CH	DATE
A	Issued for Approval	GJ	SSH	05.08.20

CLARKE telecom
Unit E, Madison Place, Northampton Road,
Manchester, M40 5AG
Tel: 0161 785 4500
Fax: 0161 785 4501
Web: www.clarke-telecom.com

O2

BEACON 3

Cell Name	Opt.
SW MANCHESTER OLD ROAD	–

Cell ID No

CORNERSTONE	TEF	VF
303239_01	089143	81776

Site Address / Contact Details

MANCHESTER OLD ROAD
MIDDLETON
GREATER MANCHESTER
M24 4PW

Drawing Title: PROPOSED SITE ELEVATION

Purpose of issue: PLANNING — SSHg Rev:

Drawing Number: 301 — A

Surveyed By:	Original Sheet Size:	Pack Issue:
SSH	A3	

Drawn:	Date:	Checked:	Date:	
GJ	05.08.20	SSH	05.08.20	A