Scope of Works

R01 Installation of new access ladder. See technical document: '*Vertical Ladder Installation Instructions*'

R02 Installation of new fall protection railings. See example photos: '*HR-KIT-PIC_2048x2048*'

R03 Installation of new fall protection railings. See example photos: '*HR-KIT-PIC_2048x2048*'

R04 Remove all debris and friable materials from roof area. Remove all bird guano and wash down with a bio wash. Installation of new waited railings to be fixed to parapet and wall with expansion bolts.

R05 Removal of exiting roof covering and repair of concrete roof structure below. New liquid plastic waterproofing membrane applied to roof. See technical document: '*Sikalastic 618 -*'

R06 Possible repairs to chimney affected by water ingress.

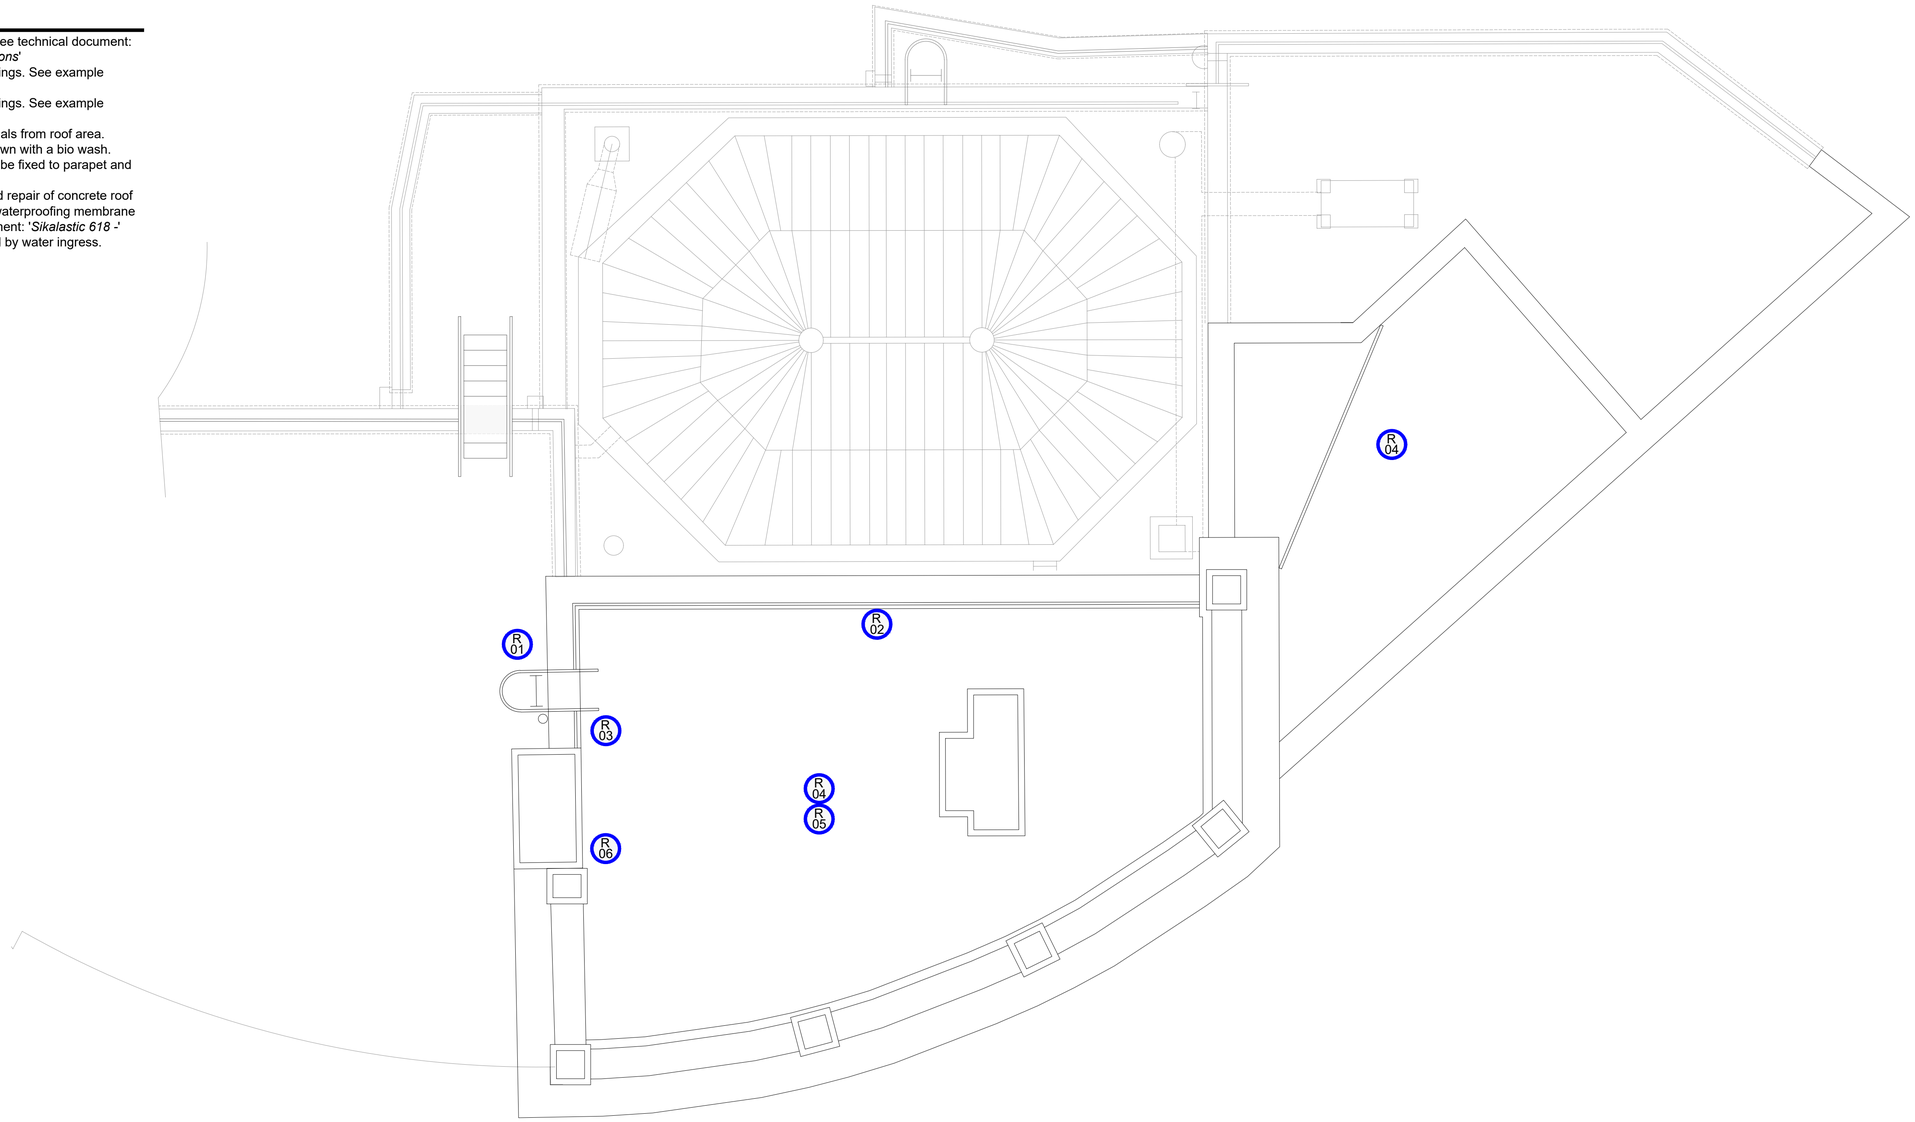

1 3 5 7 9
0 2 4 6 8 10

Scale - meters

Sketch roof plan based on 2F plan, elevations and photos.

Notes:	Rev	Date	Notes	Rev	Date	Notes
Copyright of this drawing is reserved by AXIS Architecture and issued on the condition that it is not copied, reproduced or disclosed to any third party either wholly or in part without the consent in writing of AXIS Architecture. The contractor must verify all dimensions on site before making shop drawings or commencing work of any kind. No dimensions to be scaled from this drawing. **RESIDUAL RISK** Wherever possible unnecessary risk is designed out of these proposals. Where residual risk remains this is assessed and identified on the relevant drawings with this symbol. Refer to the note and the relevant measures in the Health + Safety documentation	A	01.04.19	Updated following site visit.			

Client: Corporate Real Estate	Project: Rochdale Roof				Title: Proposed Plan Roof
Status: PLANNING	Scale A1: 1:50 A3: 1:100	Date: 03.10.18	Drawn: LDD	Checked: -	Job No.: 27307-RF-GA-PL2 / Revision: A

AXIS Architecture and Design Ltd,
Talbot Chambers,
2-6 North Church Street,
Sheffield, S1 2DH.

tel: +44(0)114 2490944
fax: +44(0)114 2490966
www.axis-architecture.com
designed@axis-architecture.com

AXIS architecture

PUBLIC