




ELEVATION C-C

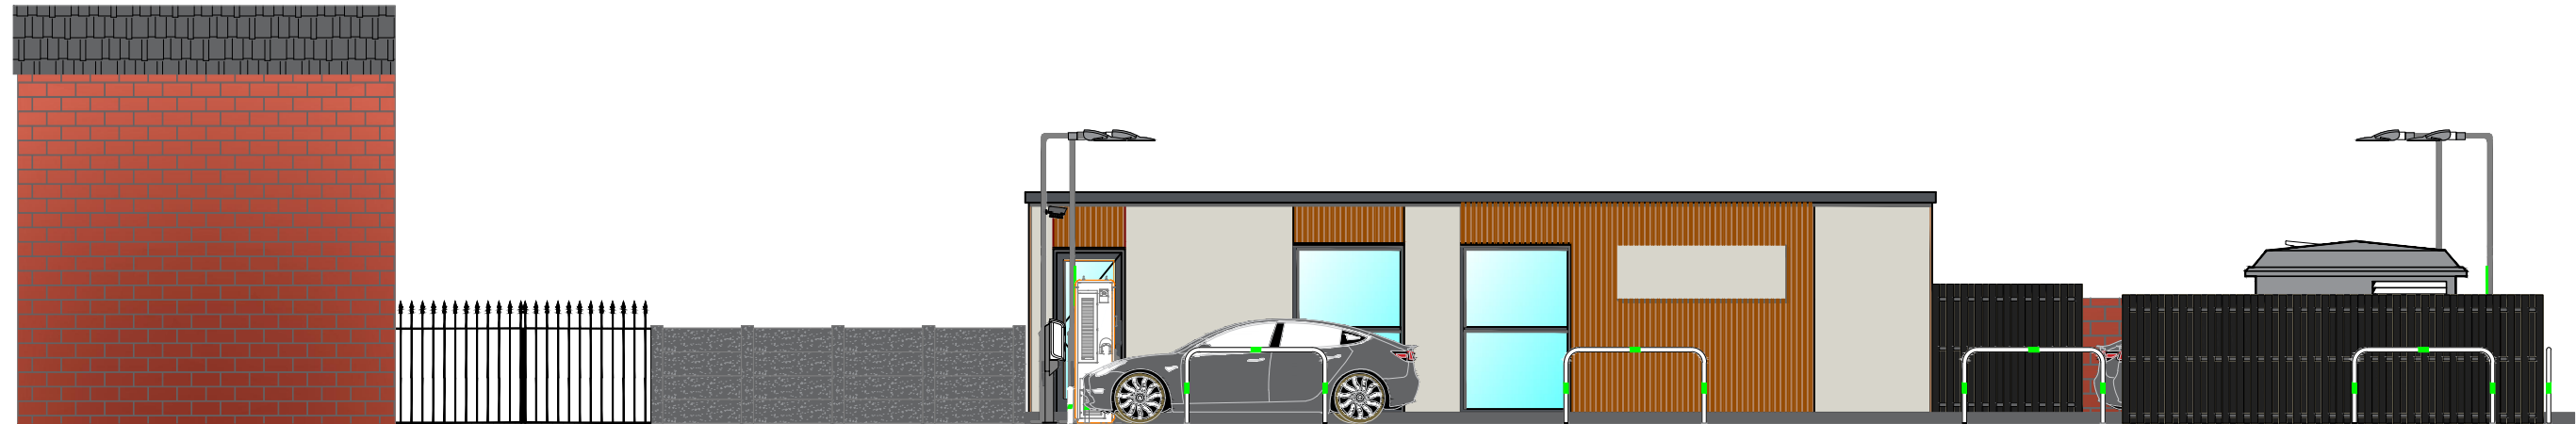

ELEVATION D-D



ELEVATION E-E

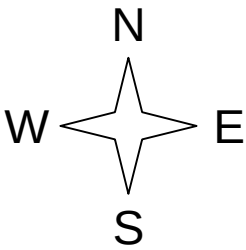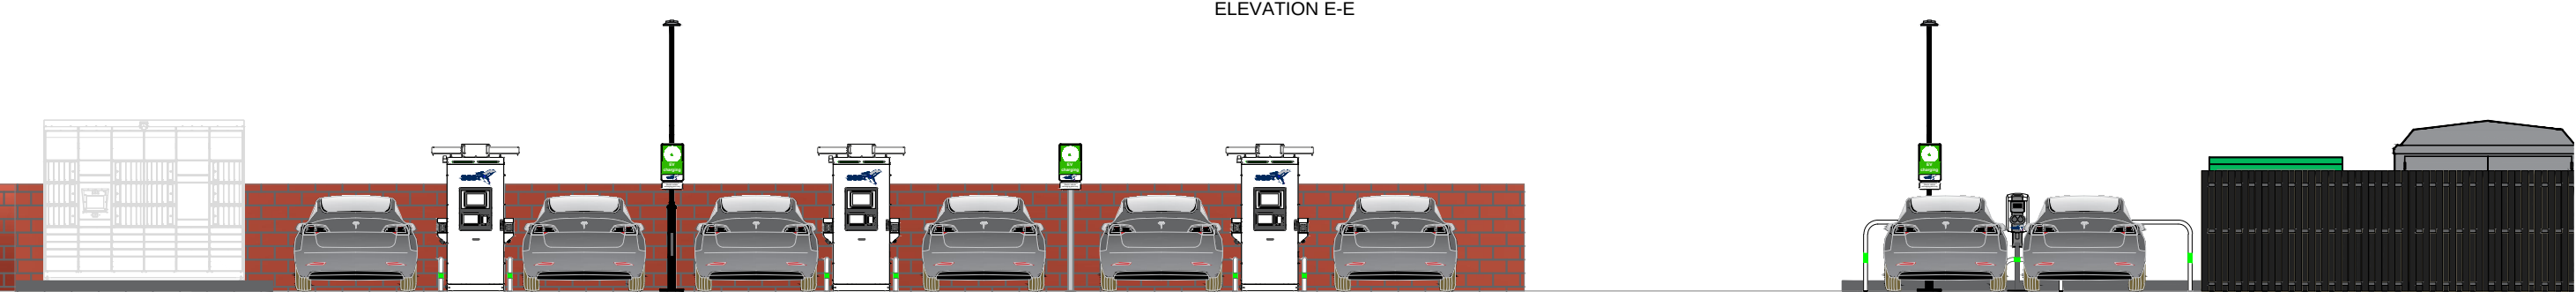

REV	DATE	BY	DESCRIPTION	CHK	APD
D	16/08/24	MM	Removed Advertisement from The Coffe Shop		
C	16/07/24	MM	Changed Elevation/Proposed Layout/Finishes		
B	13/06/24	MM	Changed Elevation/Duct Design/BYD 160kW		
A	29/04/24	MM	New Design		

ZEST

Zest Eco Ltd, Bond House, The Bourse,
Boar Lane, Leeds, LS1 5EN
web-Zest.uk.com email-operations@zest.uk.com

CLIENT
—

DESIGN
ZEST

SCALE 1:100	DATE APR'24	DRAWN MM	CHECKED	APPROVED	SHT A3
----------------	----------------	-------------	---------	----------	-----------

DRAWING No.
ZST-0000-09

PROJECT
MANCHESTER OLD ROAD, MANCHESTER
M24 4QD

TITLE
SITE PROPOSED ELEVATION 2