



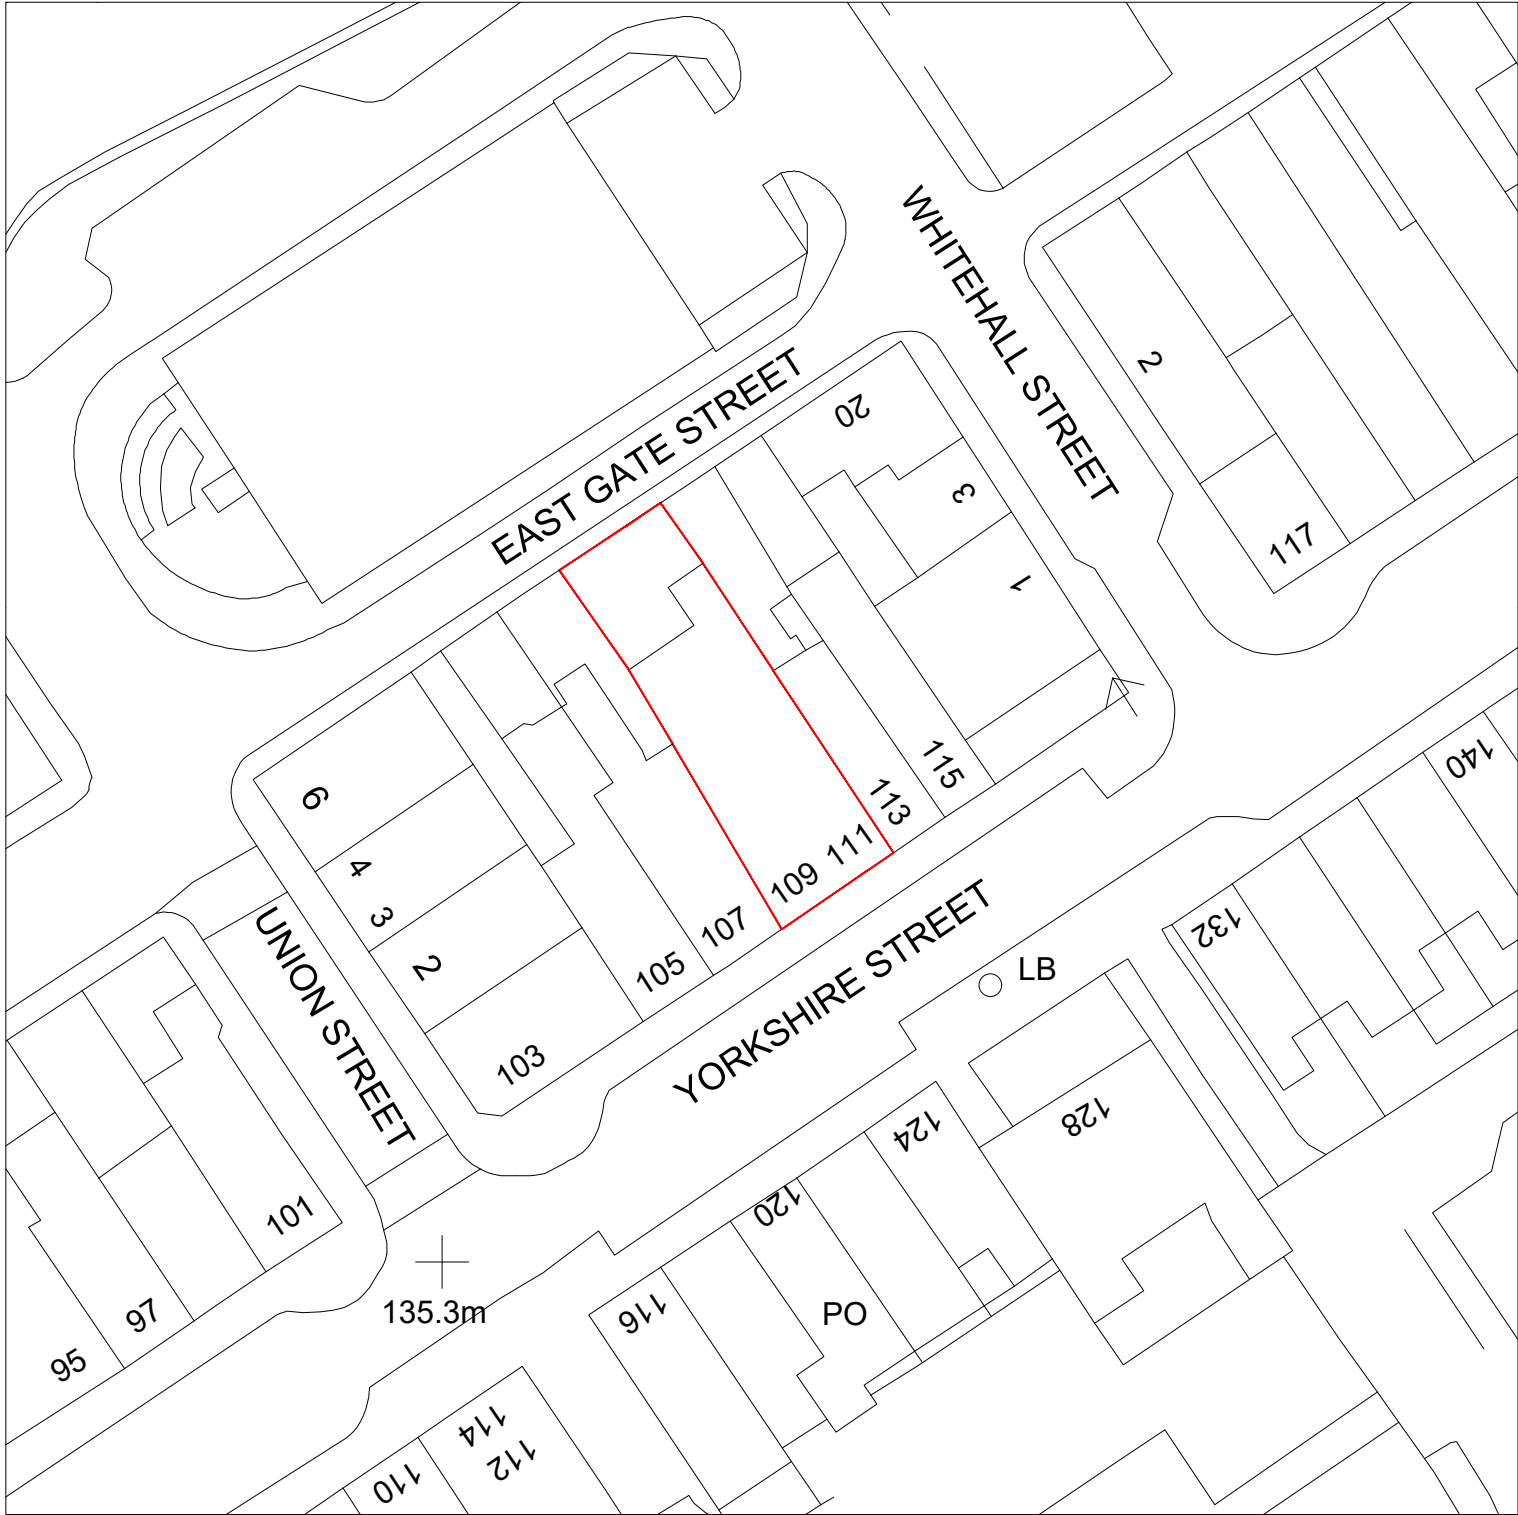

Metres

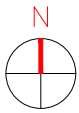

W: adeptdesignltd.co.uk | M: 07496819062 | E: enquiries@adeptdesignltd.co.uk

PROJECT	109-111 YORKSHIRE STREET, ROCHDALE, OL16 1YJ	REVISION	001
TITLE	CHANGE OF USE - GROUND FLOOR TO REMAIN CLASS (E), FIRST FLOOR & SECOND FLOOR PROPOSAL CLASS (C3)	DESCRIPTION	PROPOSED SITE PLAN
NUMBER	A100	STATUS	COMPLETE
SCALE	1:500	DATE	24/09/2024