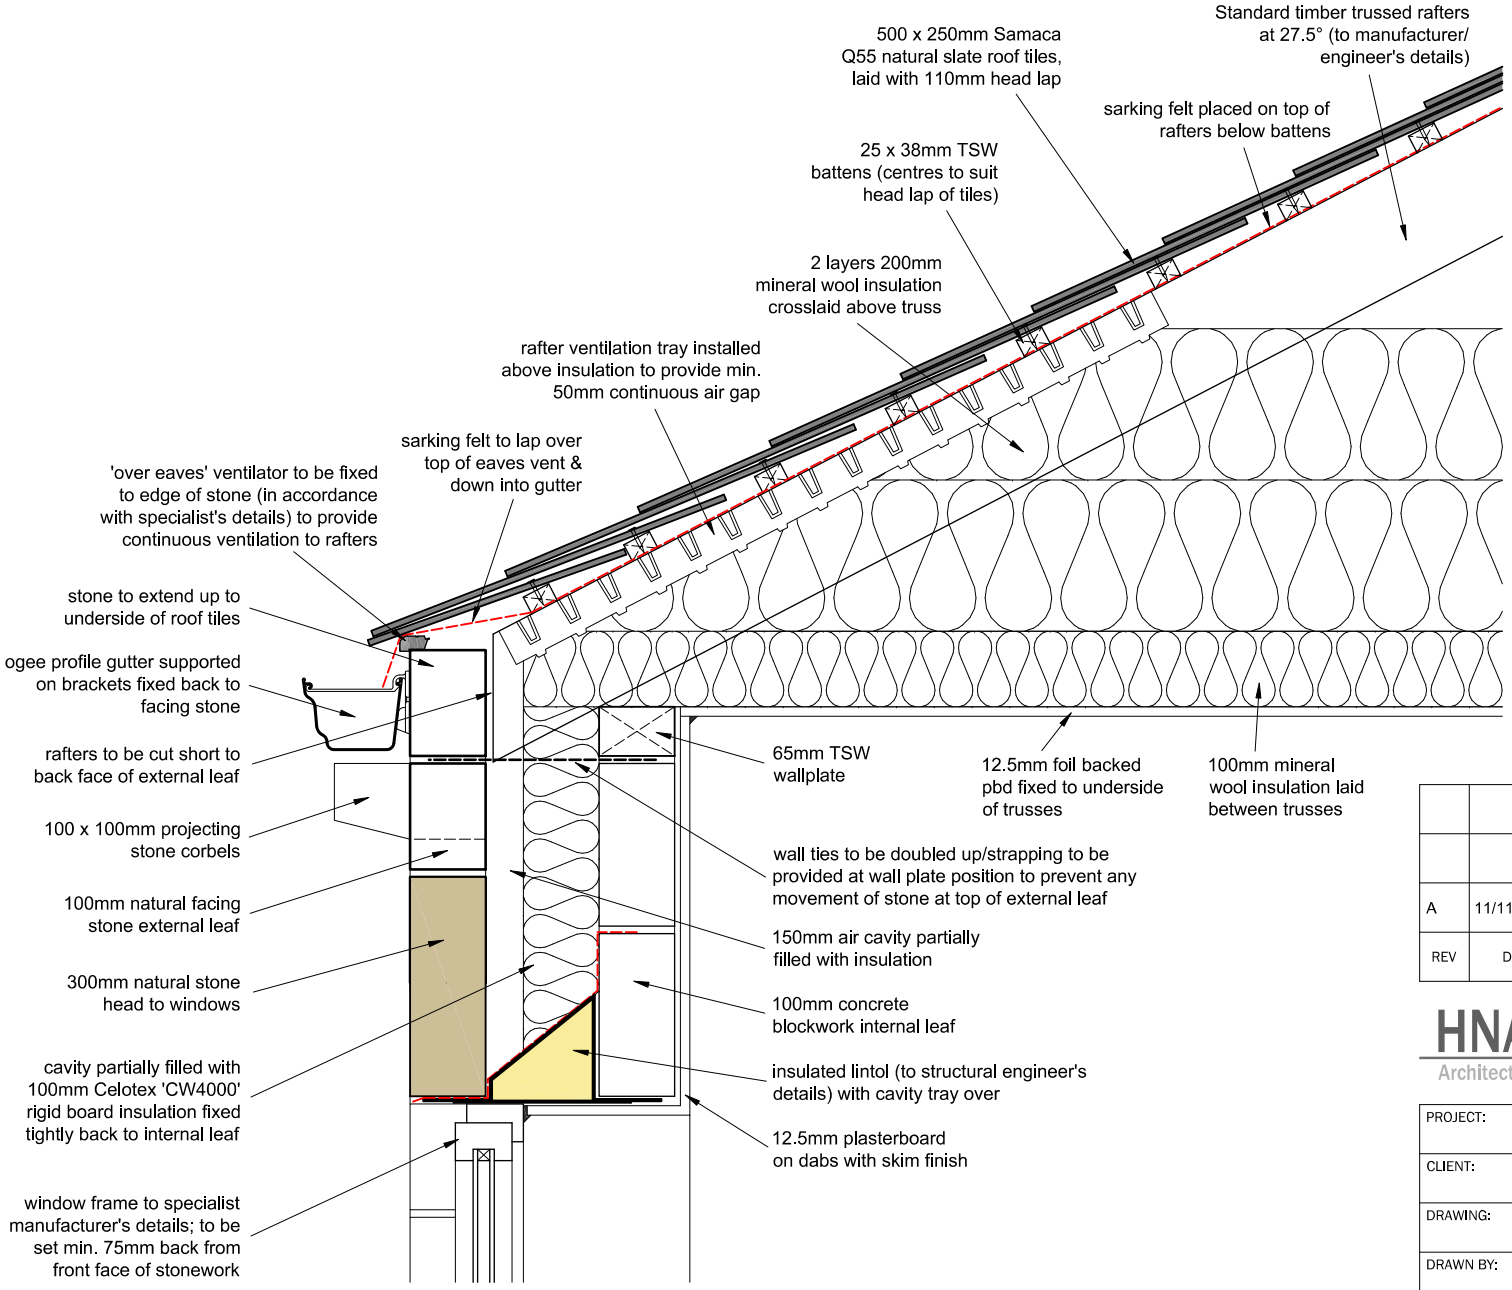

REV	DATE	AMENDMENT	BY	CHKD
A	11/11/19	Roof pitch Increased to 27.5°, roof slate specification added	TR	MB

HNAarchitects
Architecture | Planning | Design

PROJECT:	Hare Hill Mill, Littleborough					
CLIENT:	Wiggett Construction Ltd.					
DRAWING:	Plot 18 Eaves Detail					
DRAWN BY:	TR	CHECKED BY:	MB	DATE: 04/11/19	SCALE: As Stated	
STATUS:	Construction			DRAWING No: 1104/C-501	REVISION: A	

DO NOT SCALE.
COPYRIGHT REMAINS WITH HNA ARCHITECTS Ltd.

HOLLINWOOD BUSINESS CENTRE, ALBERT STREET, OLDHAM, OL8 3QL
TEL: 0161 688 1820
E-MAIL: garry@hna-architects.co.uk : michael@hna-architects.co.uk

RIBA Chartered Practice