


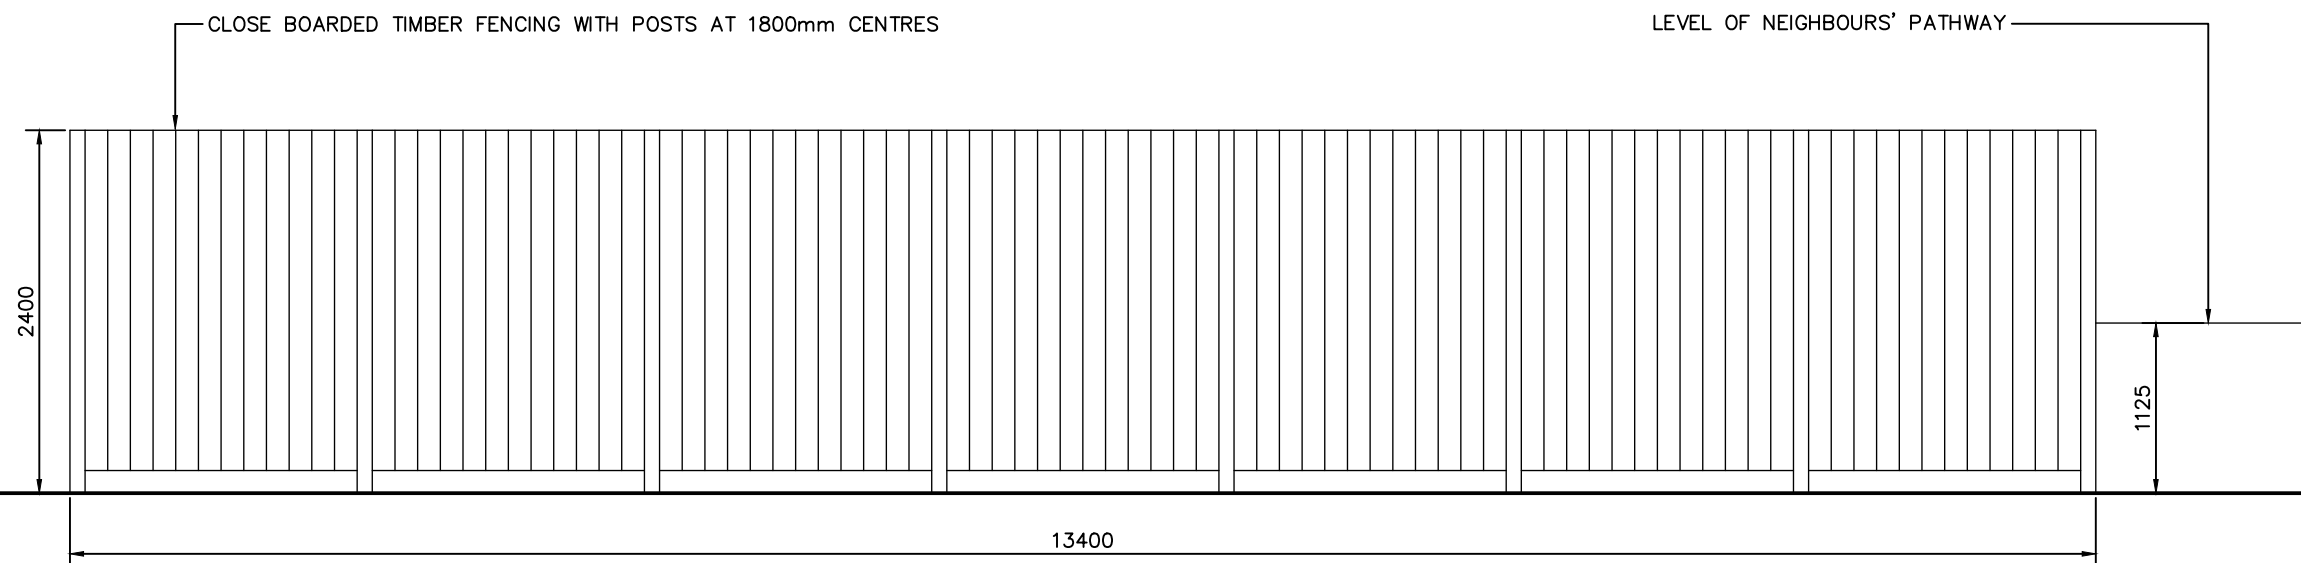

FAST
ARCHITECTURE

CLIENT ROCHDALE BOROUGH COUNCIL ECONOMY AND PLACE		
PROJECT 15 BANKFIELD LANE NEW CHILDRENS' HOME		
DRAWING TITLE BOUNDARY FENCE TO No.17 AS PROPOSED OPTION A		
SCALE 1:50	@A3	DATE 10.24
JOB NO. 2024-23	DRAWING NO. 07	REV.