



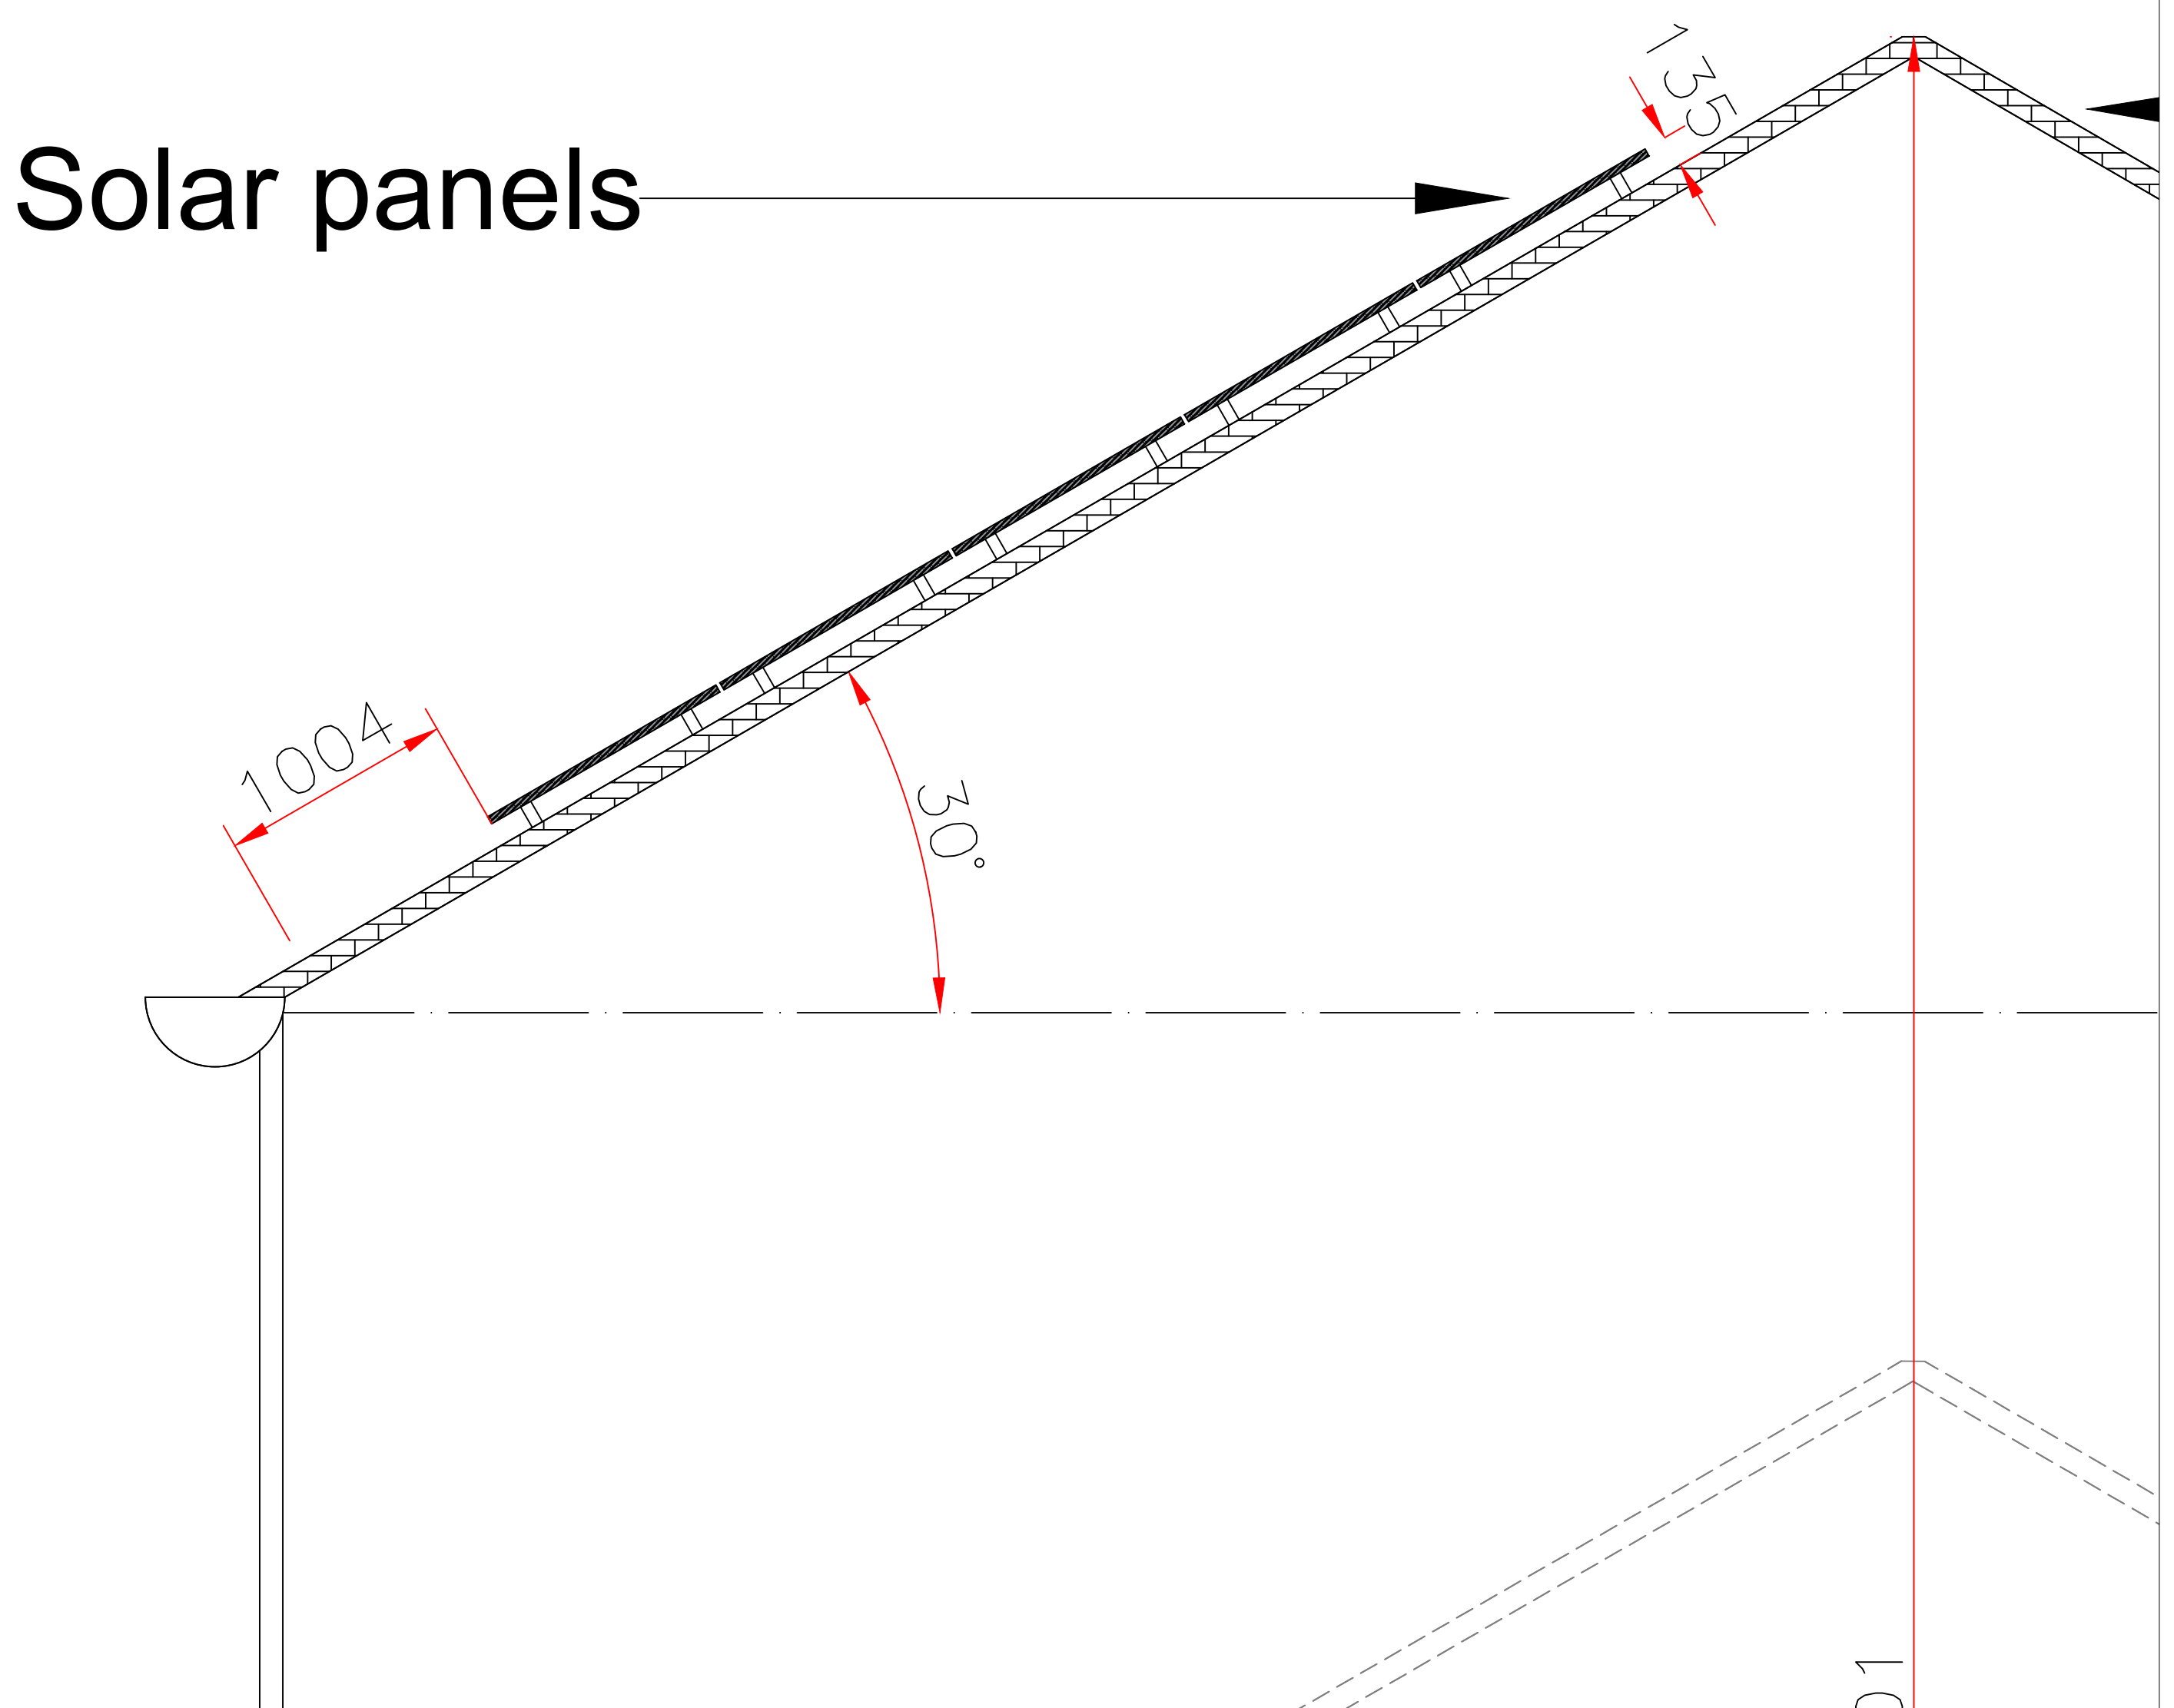

NO DIMENSION TO BE SCALED  
ALL SIZES TO BE SITE VERIFIED  
THIS DRAWING IS COPYRIGHT  
IF IN DOUBT, ASK

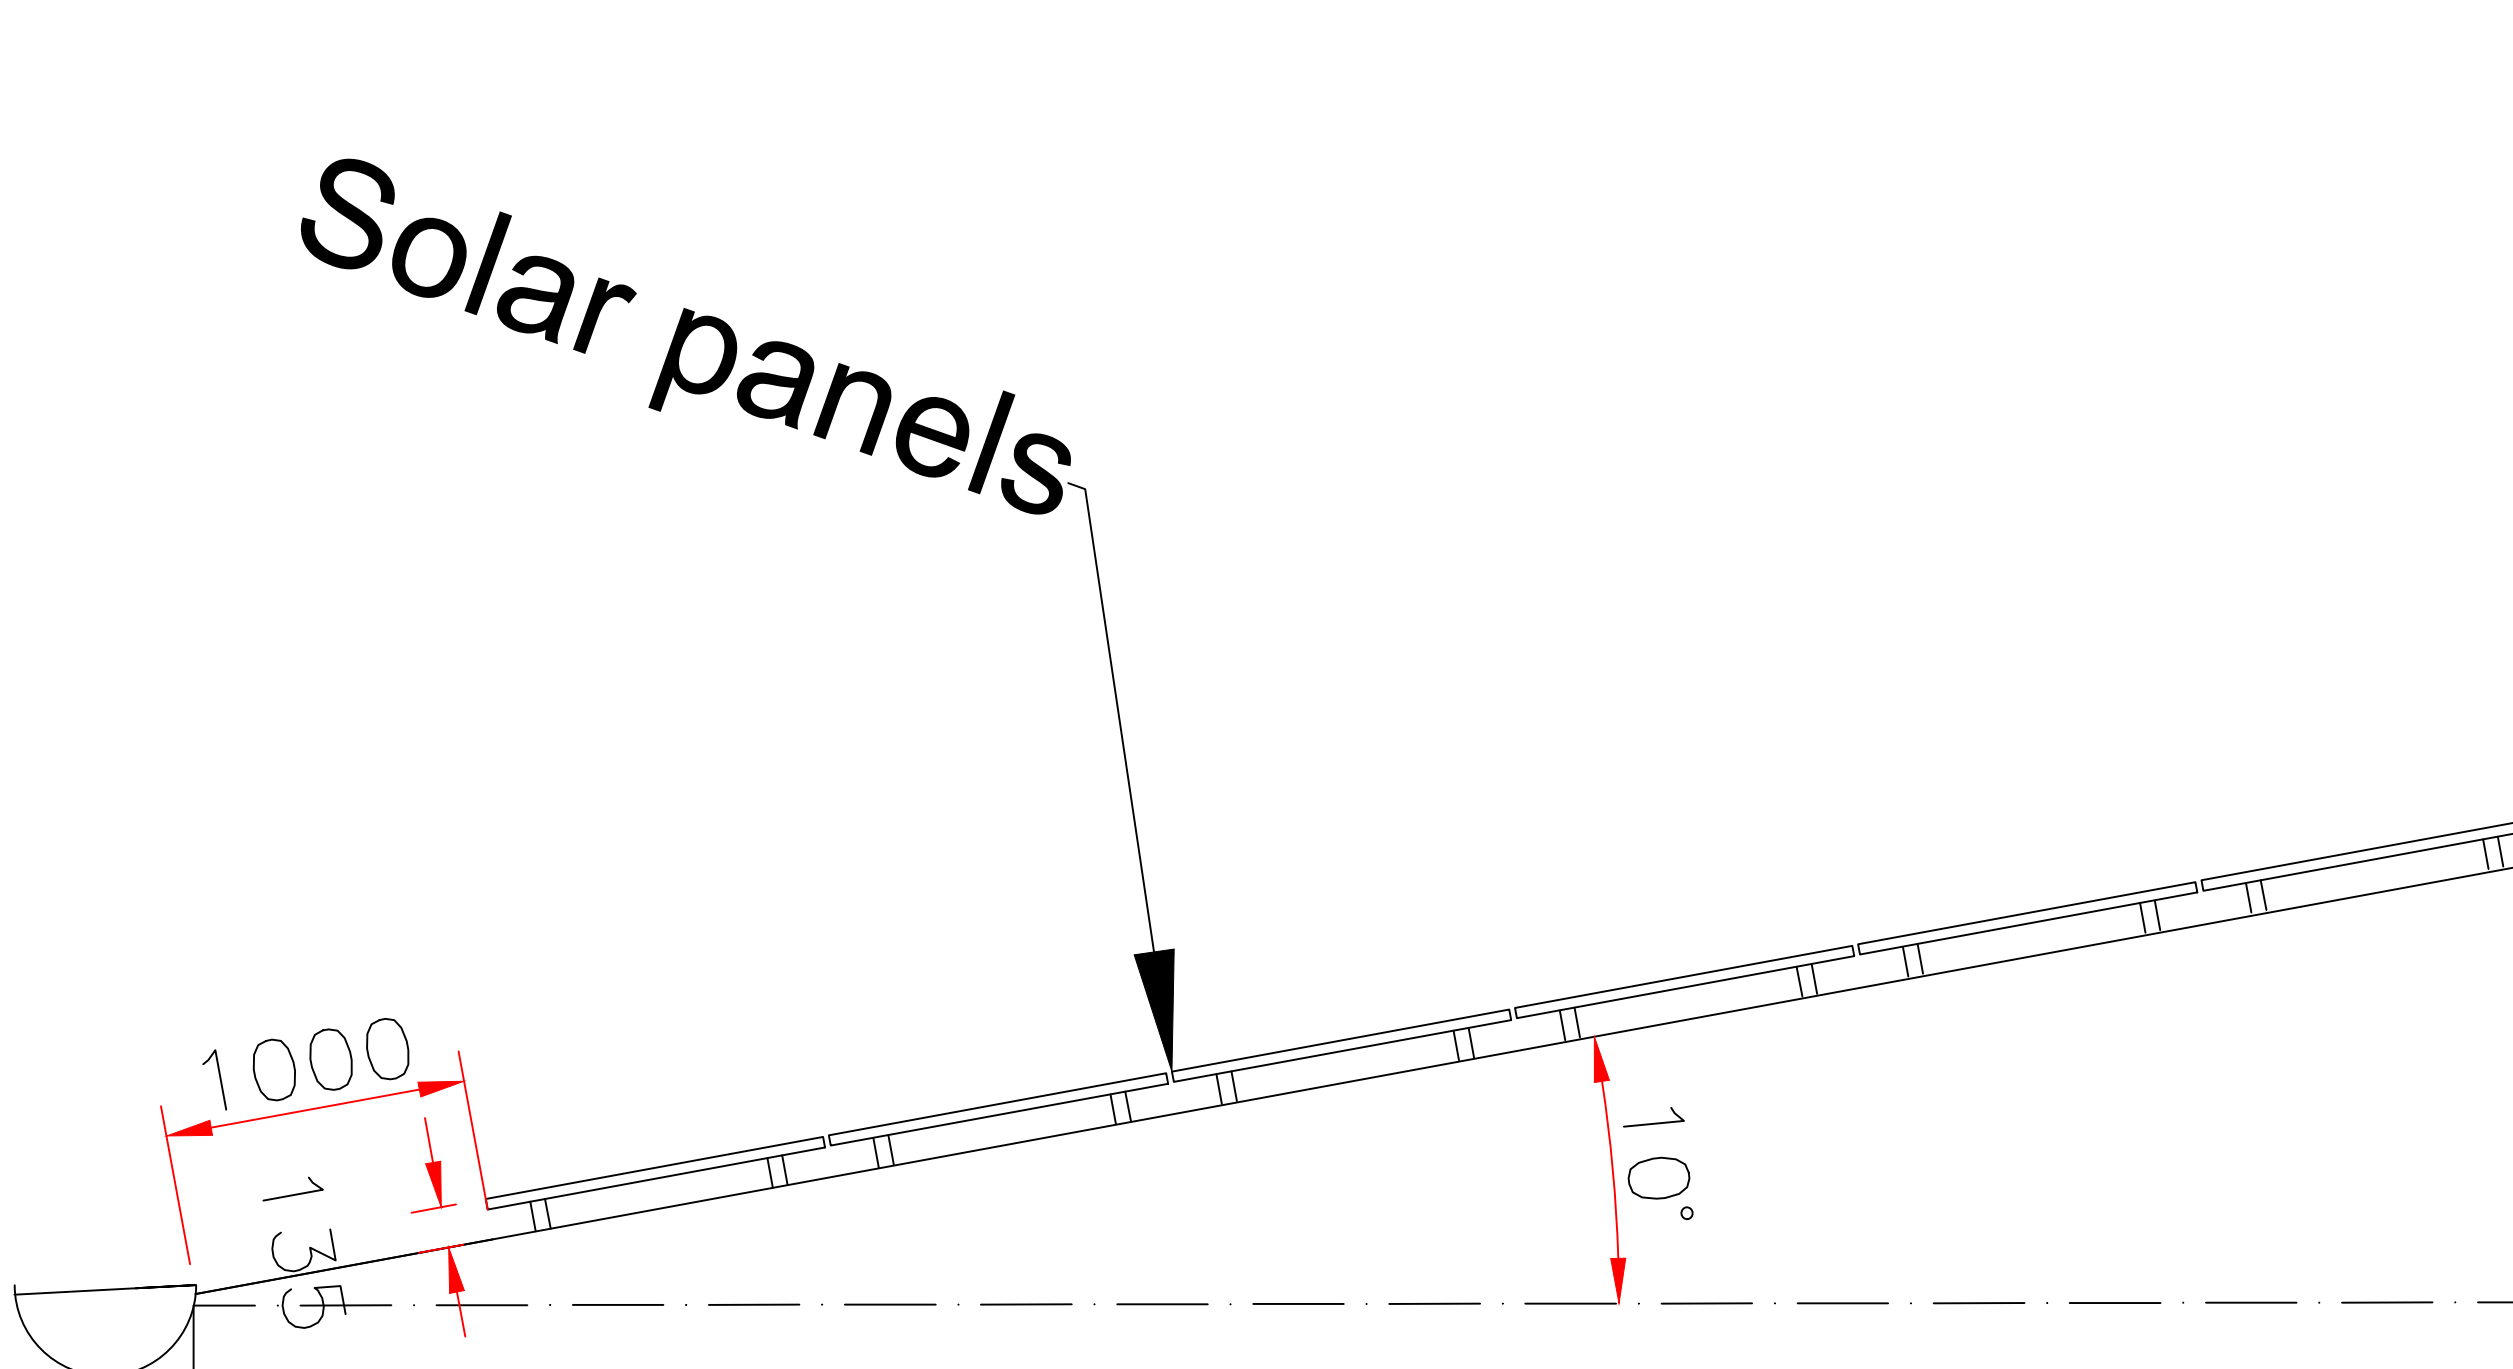

NOTES  
Roof Dimensions approximate. Final PV Layout may vary.

LOCOGEN LTD  
RENEWABLE ENERGY SPECIALISTS  
4 W SILVERMILLS LANE  
EDINBURGH, EH3 5BG TELEPHONE 0131 5554745

PROJECT  
Standard roof mounted PV  
Pitched roofs – 10 and 30 degree pitch

DRAWING TITLE  
Elevation Schematic  
Page 1 of 1

|             |            |           |                  |
|-------------|------------|-----------|------------------|
| SCALE       | 1:25 @ A1  | DIRECTOR  | Nicolas Whitelaw |
| DATE        | 17/02/2023 | DRAWN BY  | Elias Troll      |
| DRAWING NO. | NA         | REVISIONS | 1.0              |