

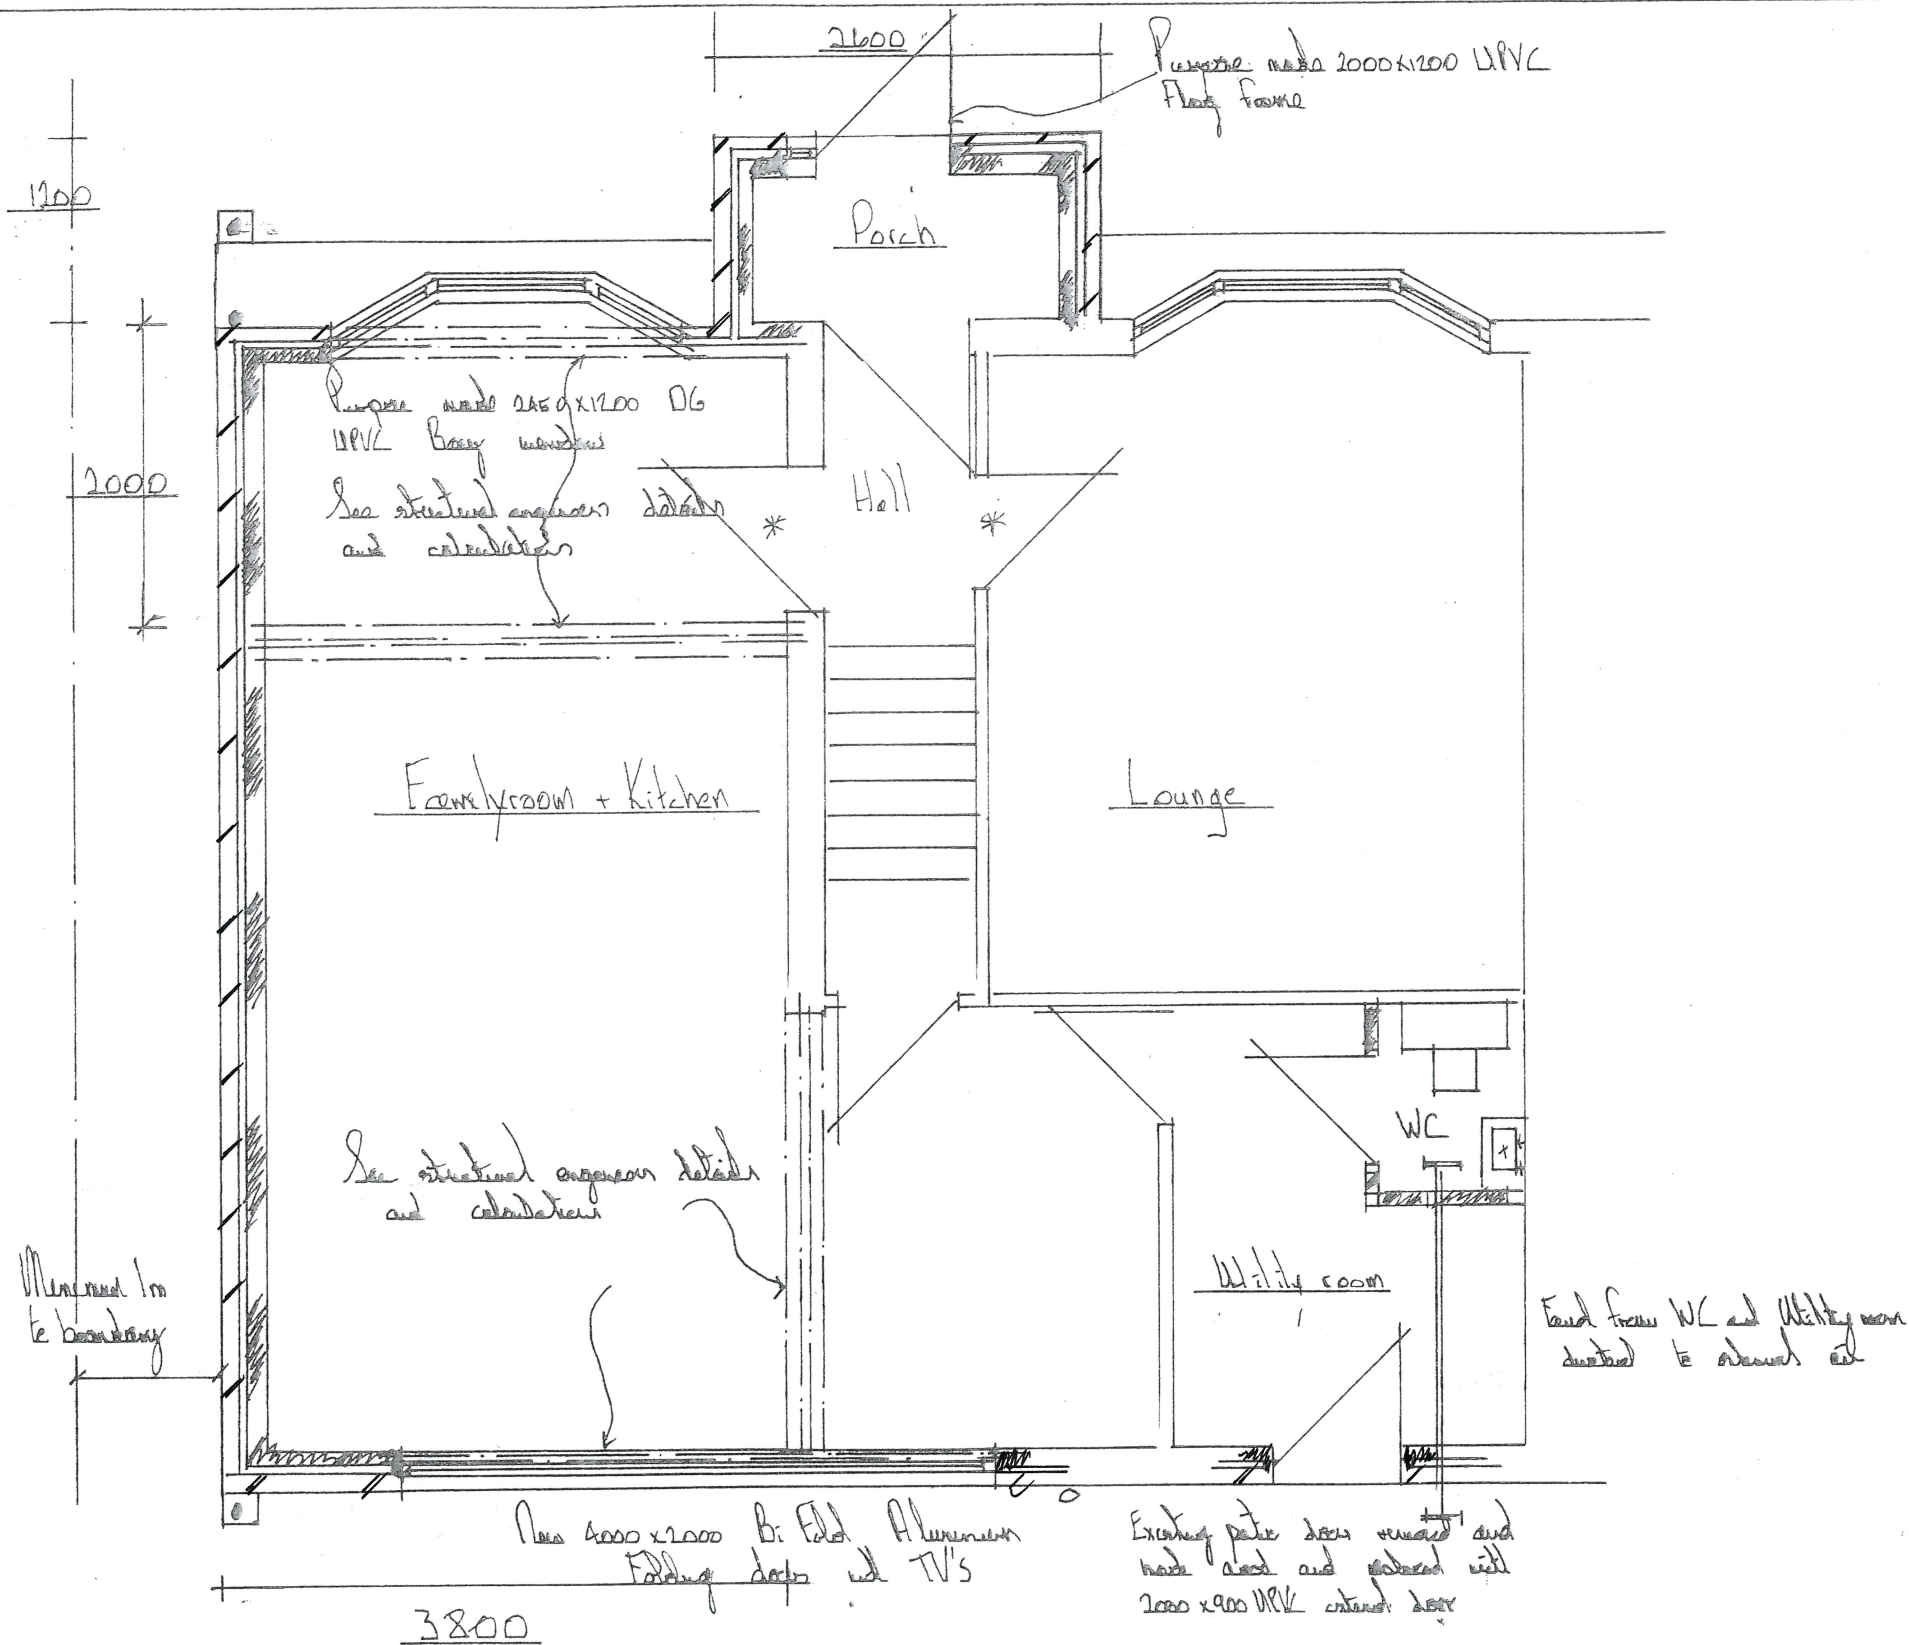


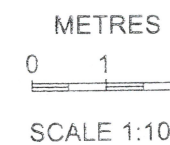

Proposed Ground Floor Layout

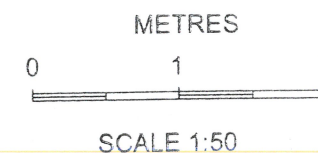

REV	DATE	AMENDMENTS	INT
Harry Jackson Surveyors Limited Unit 4A Farnworth Park Industrial Estate Wellington Street, Farnworth, Bolton BL4 7BY Tel: 01204 701740 Mobile: 07931 321879			
CLIENT <u>Mr Louise Jackson</u>			
ADDRESS <u>13 Moss Hill Road</u> <u>Harwood Rochdale B94 7J</u>			
PROJECT <u>Building Regs + Planning</u>			
TITLE <u>Two Storey Side Extension</u> <u>Porch and Internal Alterations</u>			
DRAWING No <u>210123/01</u>		REV <u>A</u>	
SCALE <u>1:50</u>		DATE <u>20/12/23</u>	
DRAWN BY <u>HJ</u>		SHEET SIZE <u>A3</u>	
CHECKED BY <u>IJ</u>		COPYRIGHT <u>©</u>	