

Note:
Do not scale from this drawing.
Dimensions are to be checked on site.
If in doubt please ask.

GENERAL NOTES:

For references and descriptions to work items, refer to section 4.4 Design Intent in the separate Design and Access document **Holy Trinity_Design and Access Statement**. A works item is presented in numbered form.

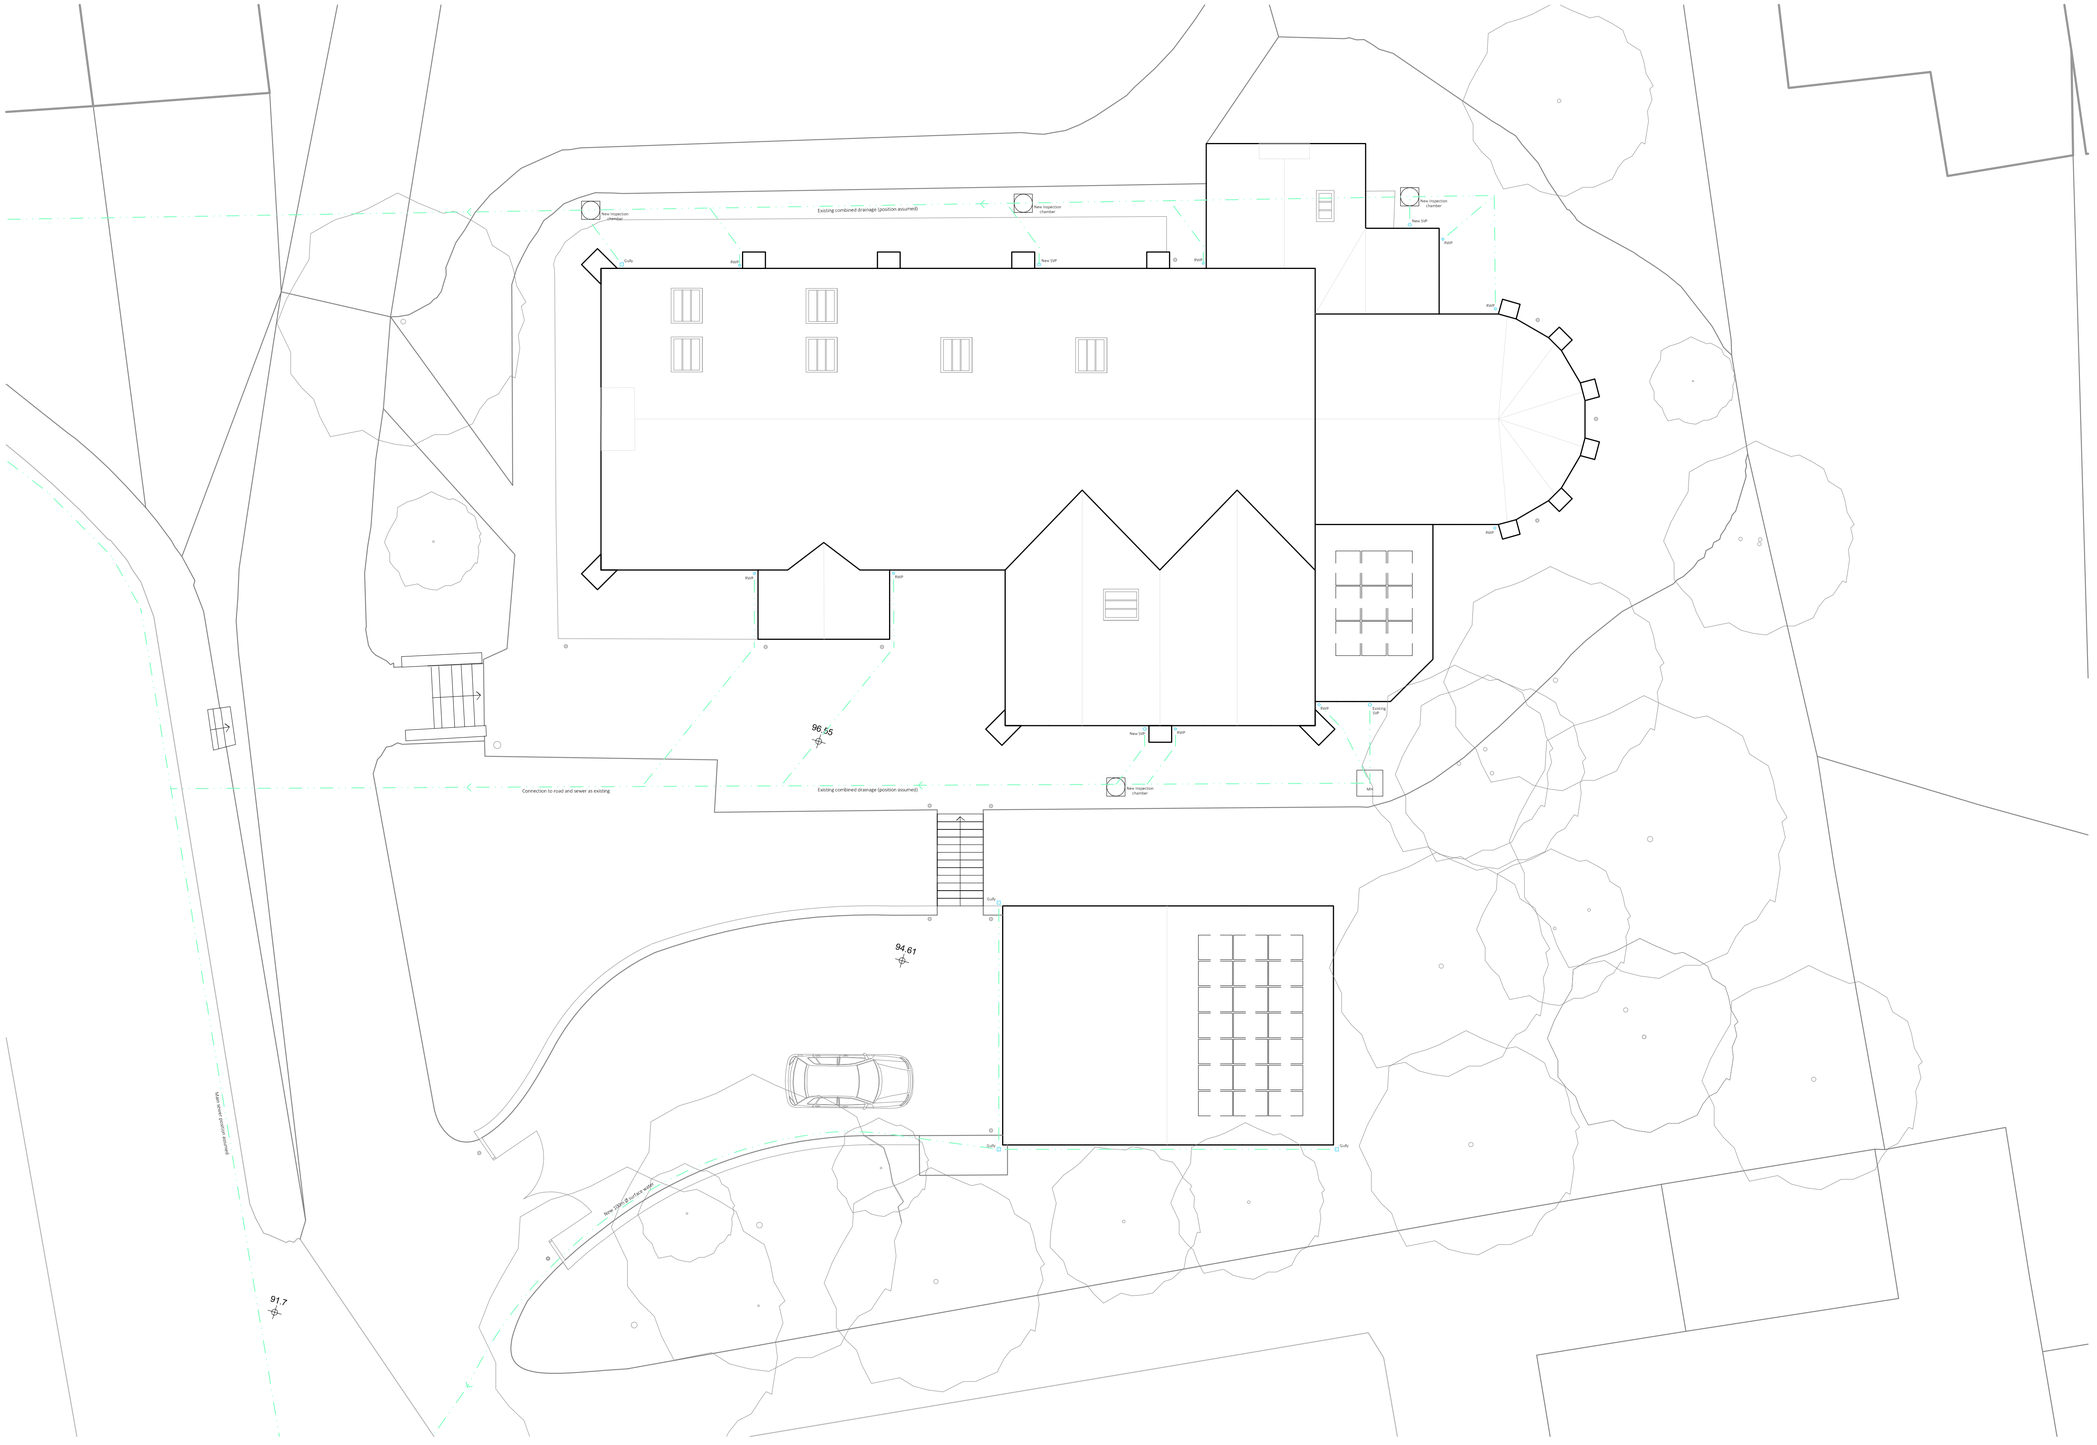

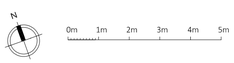

Rev	Date/Intls	Details
P1	30/05/2023 LG	Issue for Planning and LBC
01	10/05/2023 LG	Draft Issue

© The moral rights of the author are hereby asserted.
This drawing and design is the sole property of Buttress Ltd and must not be reproduced without permission.
Buttress Ltd is Registered in England and Wales: 5363573

Buttress

41 Bengal St
Manchester
M4 6AF

T 0161 236 3303
E contact@buttress.net
W www.buttress.net

Project Title	Holy Trinity
Client	Matthew Pilkington and Tina Pilkington
Location	Holy Trinity Church, Parkfield, Middleton, M24 4AH
Drawing Title	Proposed Drainage Strategy
Date	05/05/2022
Checked	NC
Scale	1:100
Orig Paper Size	A1
Status	**PLANNING**

Project:	Origin:	Zone:	Level:	Type:	Disc:	Number:	Rev:
9221	BA	XTG	RF	DR	A	(50)001	P1