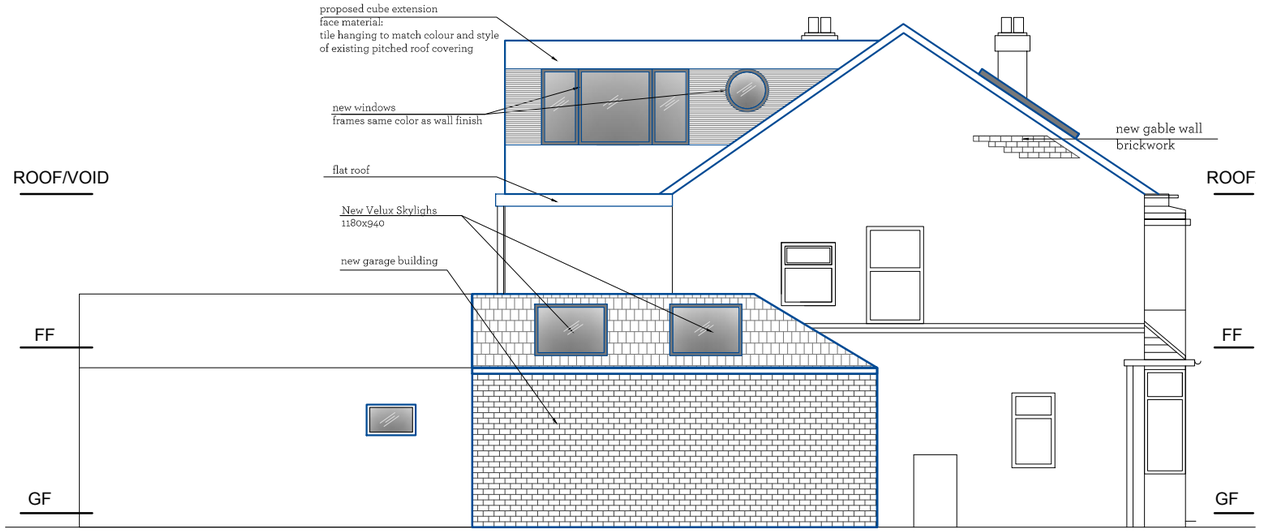

Proposed Side Elevation, Scale 1:100

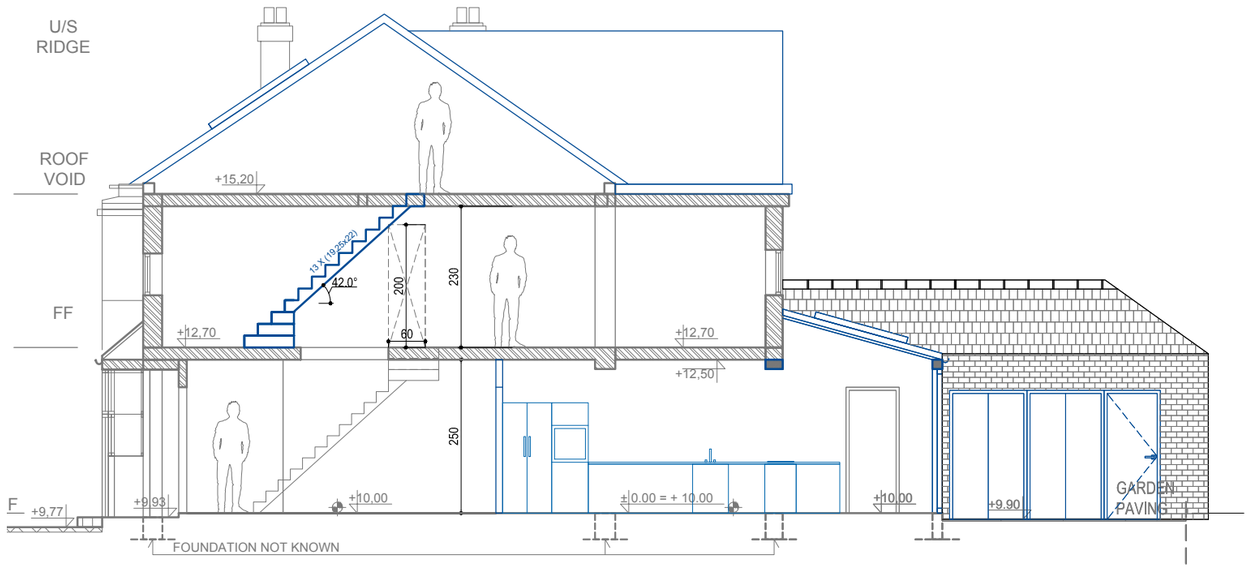

Proposed Section, Scale 1:100

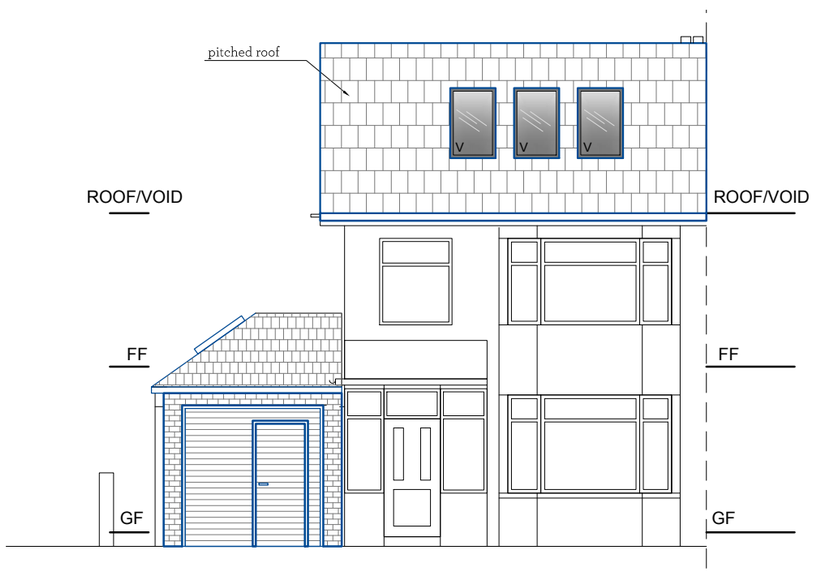

Proposed Front Elevation, Scale 1:100

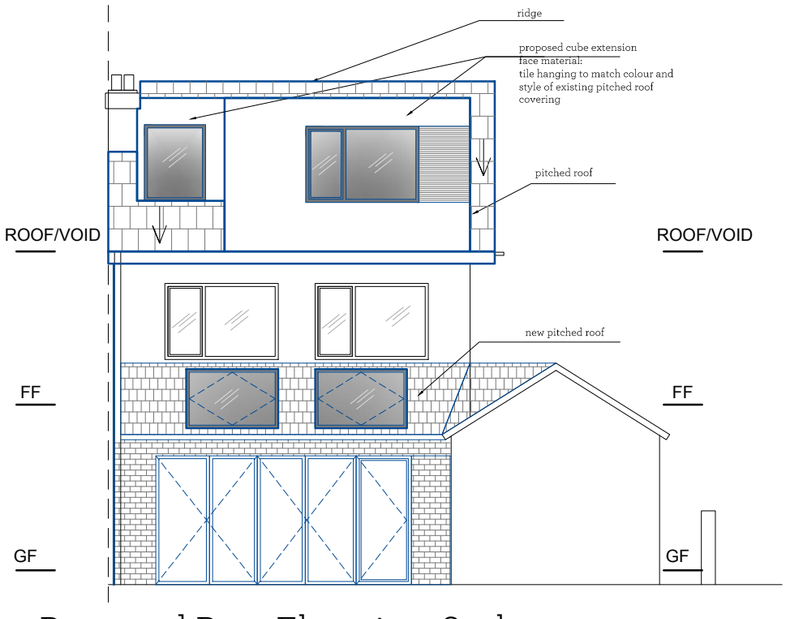

Proposed Rear Elevation, Scale 1:100

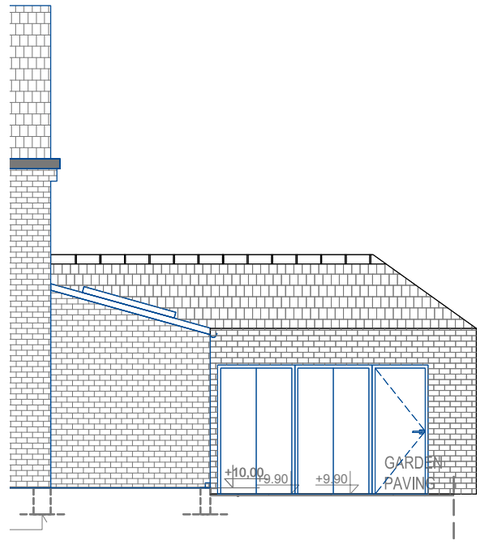

Proposed SW Elevation, Scale 1:100

0 1 2 3 4 5m

1:100 scale at A3

PRIDE RD. The architect your home deserves

www.prideroad.co.uk Tel: 0161 711 1018 Email: magda@prideroad.co.uk @architectMagda |Manchester

Notes:

Rev. E - Proposed SW Elevation update

©Pride Rd. Ltd. 2016. All rights reserved. This drawing must not be reproduced without permission. Do not scale from this drawing. All dimension are in millimeters unless otherwise stated. Any discrepancies should be reported to the Architect. NB. Contractor must check and confirm all dimensions on site prior to manufacture. Concept design drawings are not suitable for planning applications or Building Regulations applications. Client and Contractor to ensure that structural design has been approved by a Building inspector and works in general to be approved by a Building Inspector.

Stage: Planning Application					Client: Anna Klekner	
Title: Proposed Elevations Section					Project: M456 Heywood Old Rd	
0 1 2 3m	Scale @ A3 1:100	Date: 27/05/19	Drawn: MJ	Job no: M456	No. 13	Rev: E