


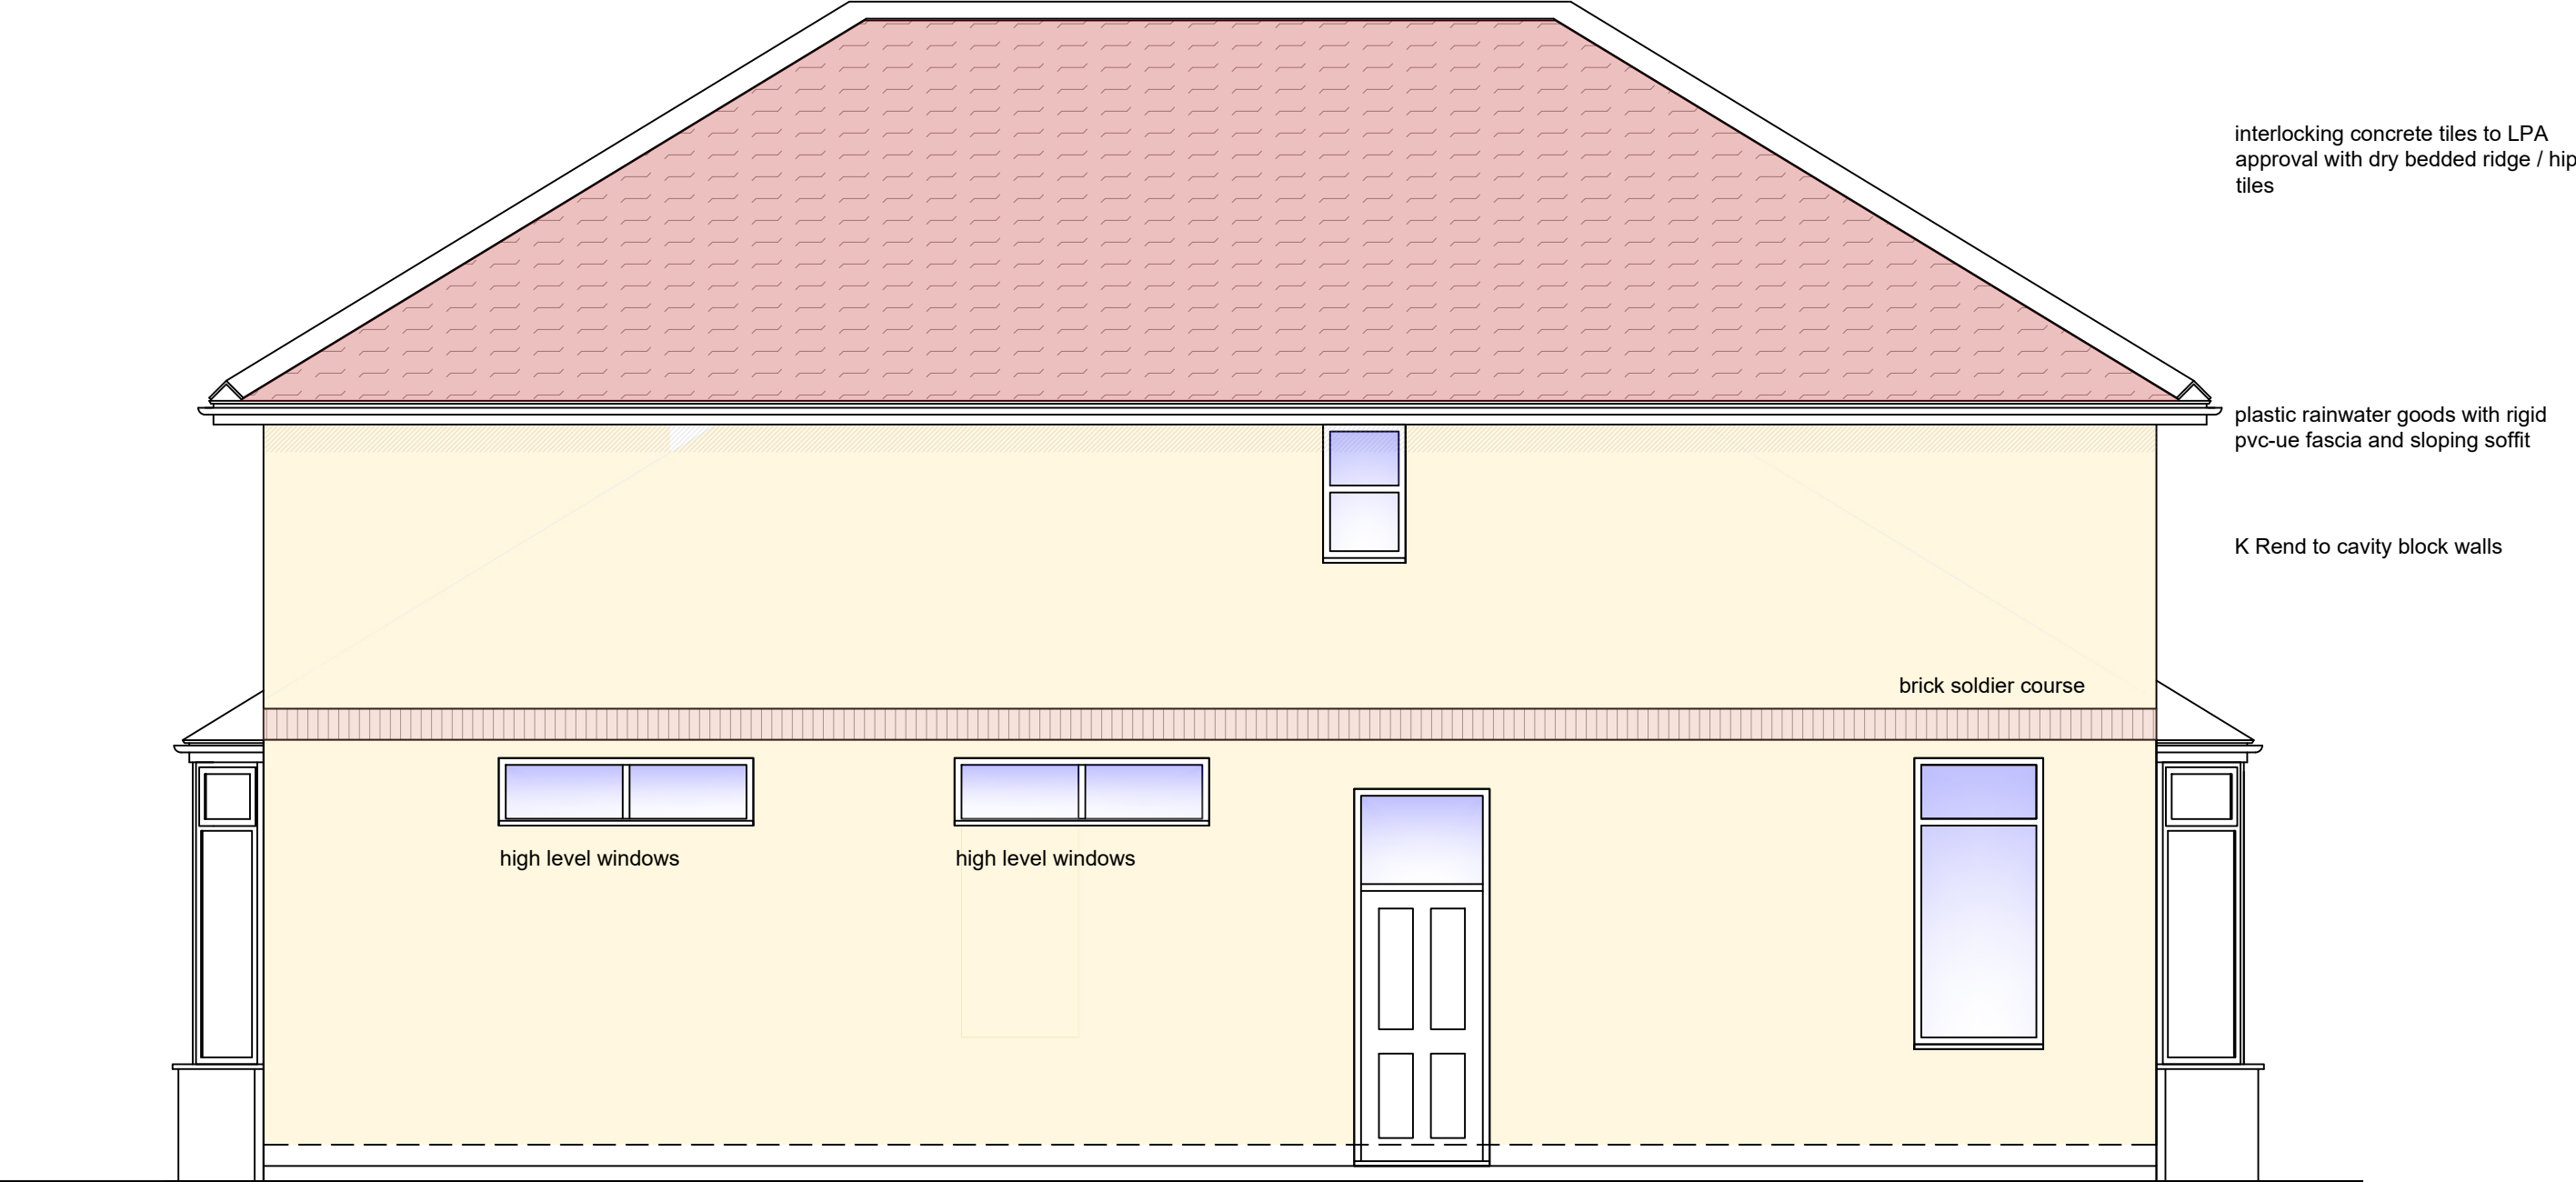

SIDE ELEVATION
scale 1-50