



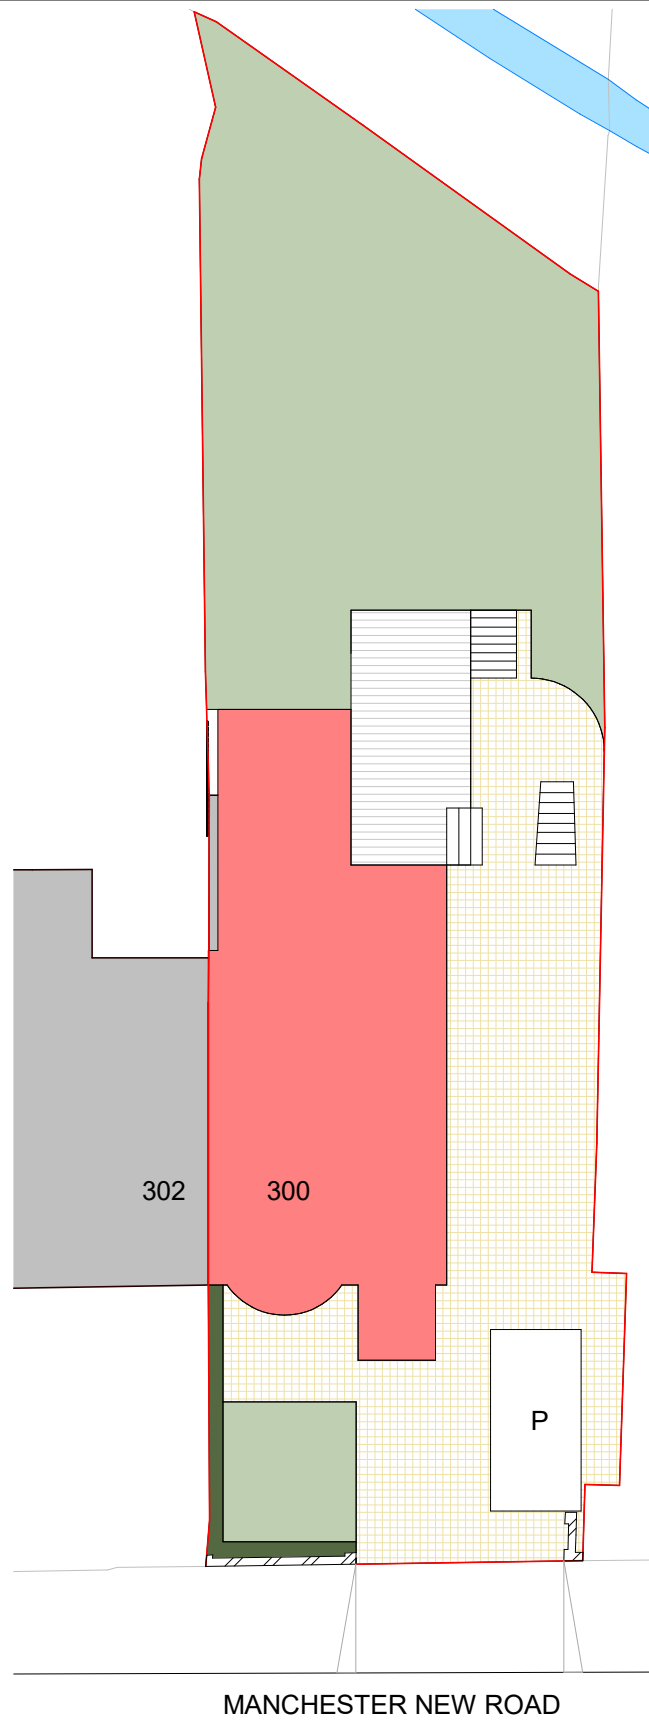

1 Site - Existing Plan
1 : 200

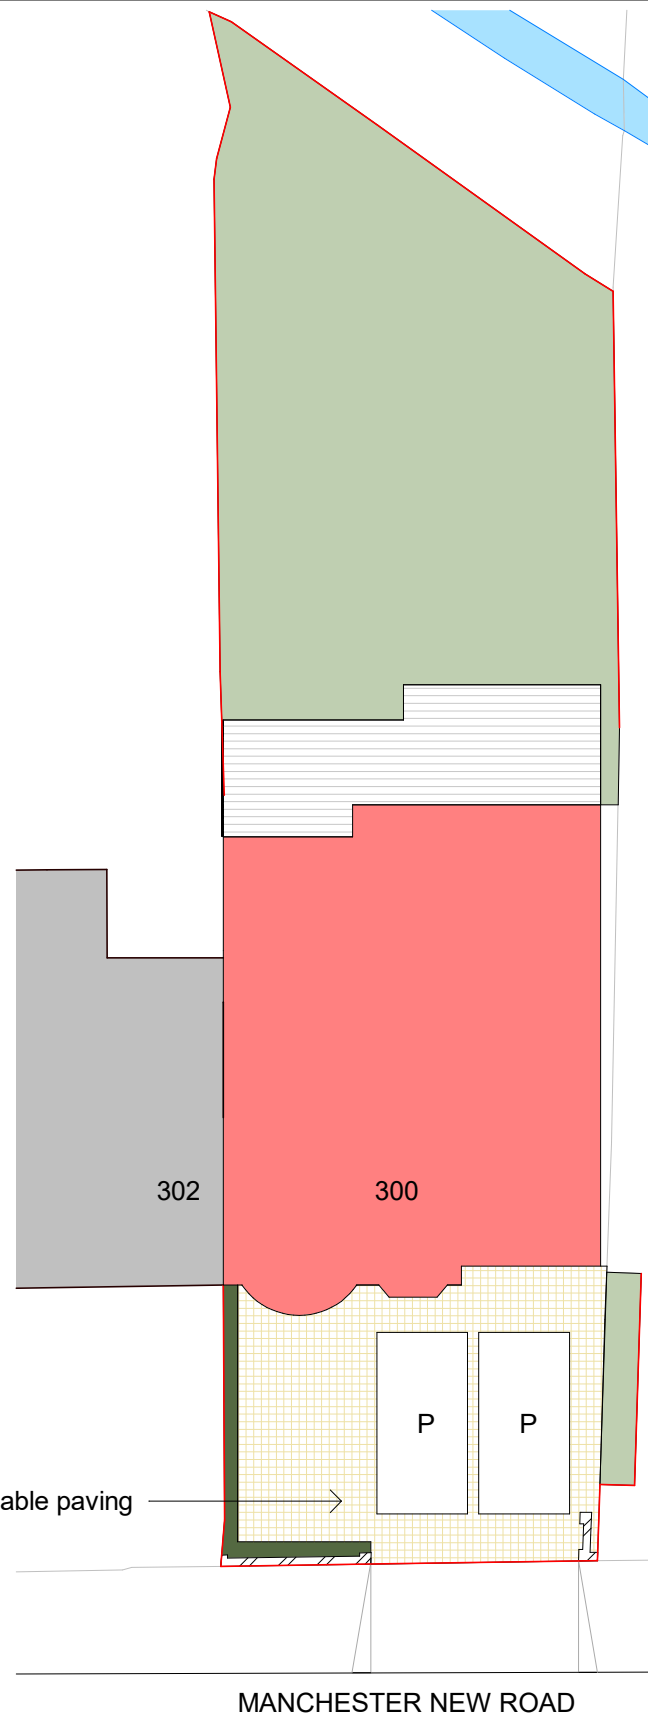

2 Site - Proposed
1 : 200



PROJECT	300 Manchester New RD, Middleton	PROJECT NUMBER		DRAWING NUMBER		REV			
---------	----------------------------------	----------------	--	----------------	--	-----	--	--	--