



Copyright © TRex Design Services
The drawing should not be scaled. Work to figured dimensions only.
All dimensions to be checked on site.
No building work is to be started until all relevant approvals are in place.

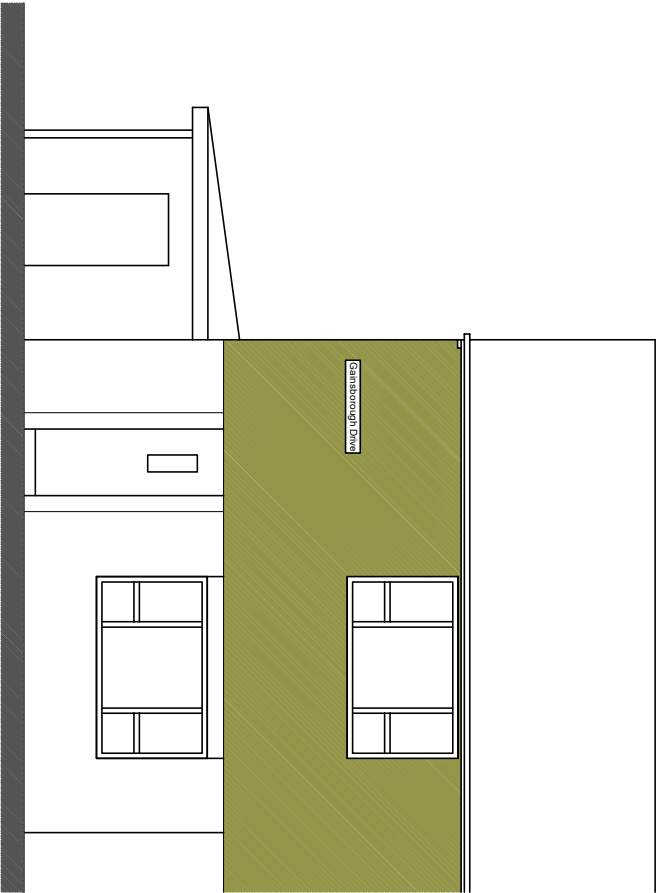


Existing Front Elevation 1:100

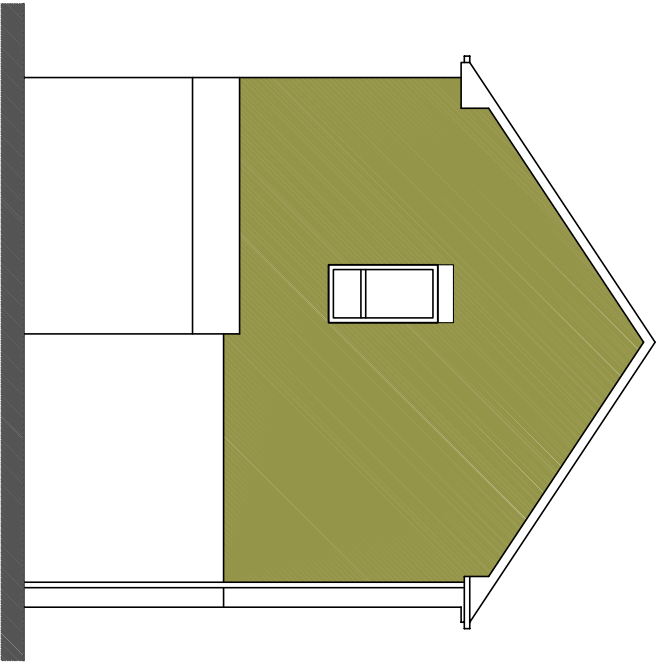

Existing Side Elevation 1:100



Existing Rear Elevation 1:100

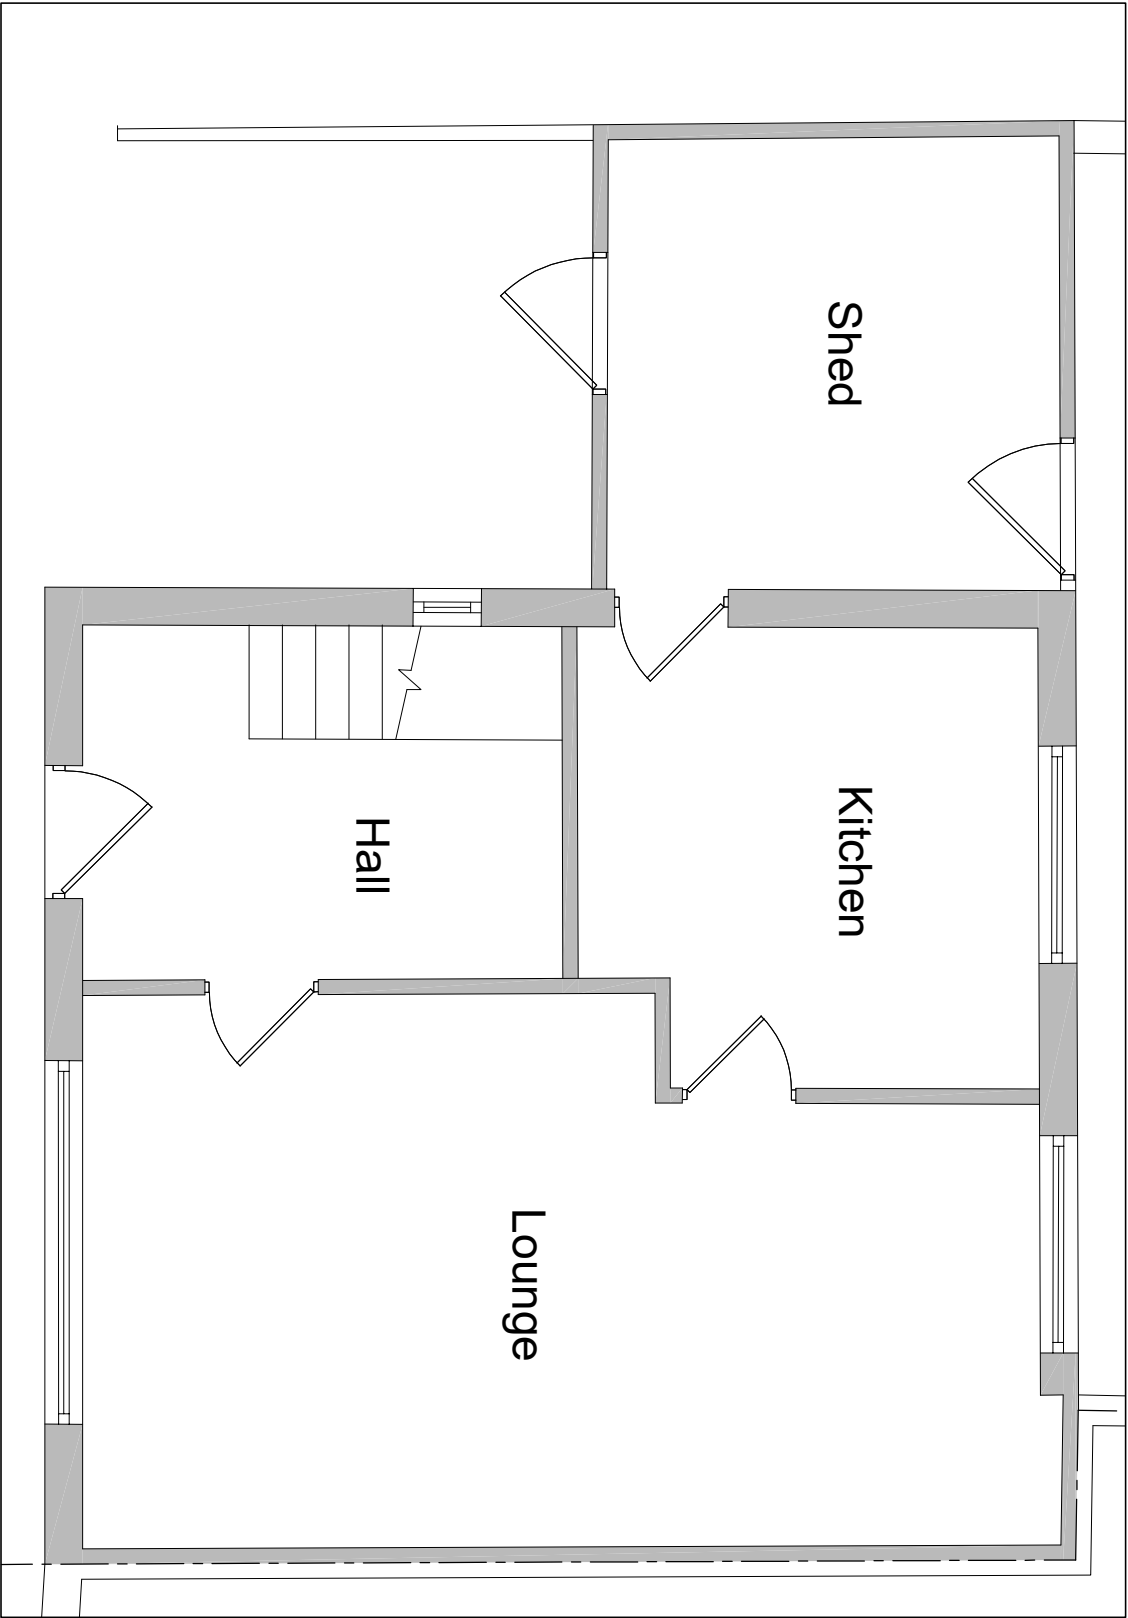

Existing Ground Floor Plan 1:50

PLANNING APPROVAL

Aug 23 - Revised for re-submission

1 Gainsborough Drive
Kirkholt
OL11 2QT

Single Storey Attached Garage

Existing Elevations and
Ground Floor Plan

Scale @ A3: Noted

Date: January 2023

Dwg n°. 002 Revision: B