

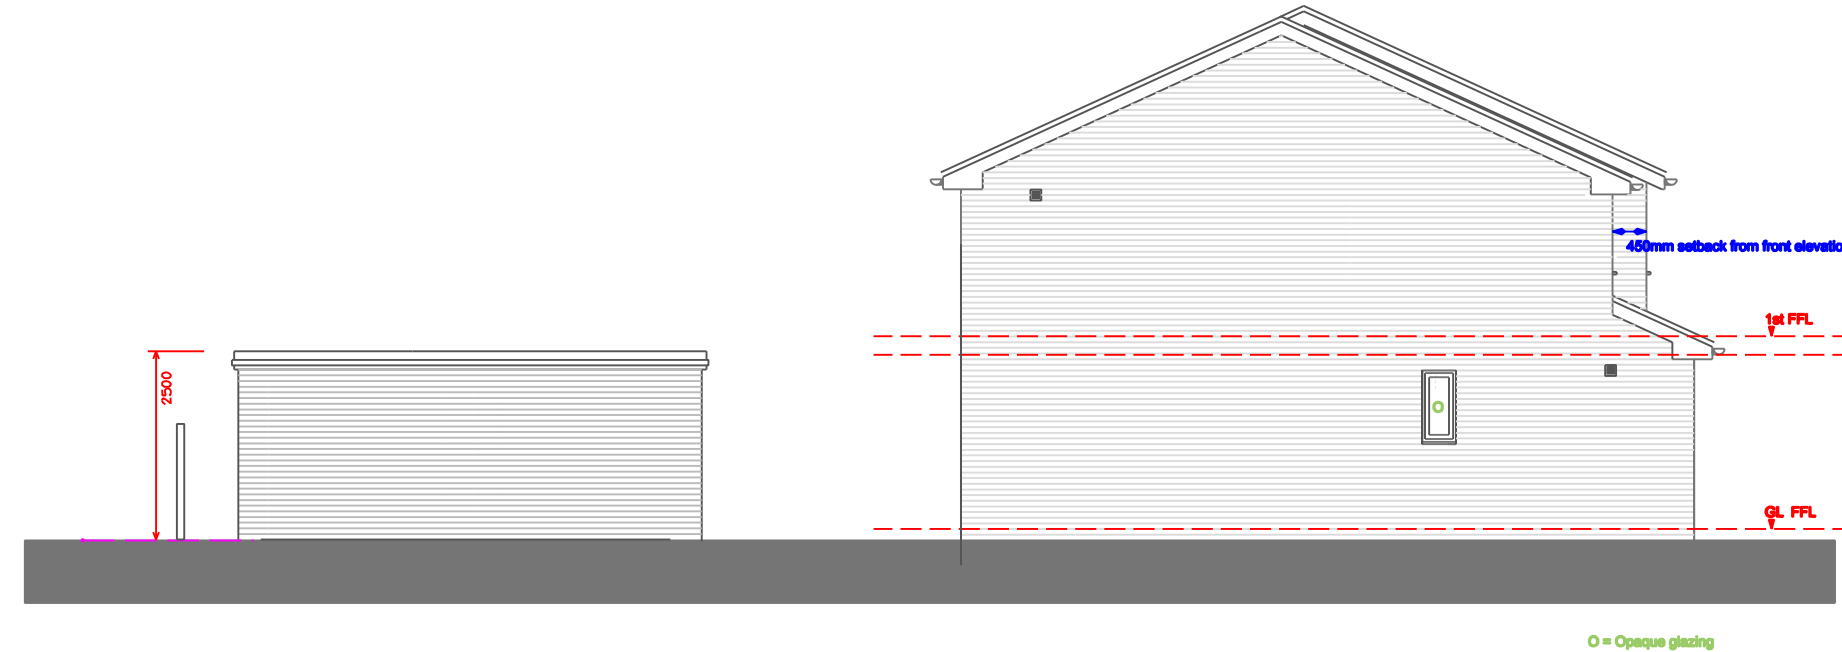


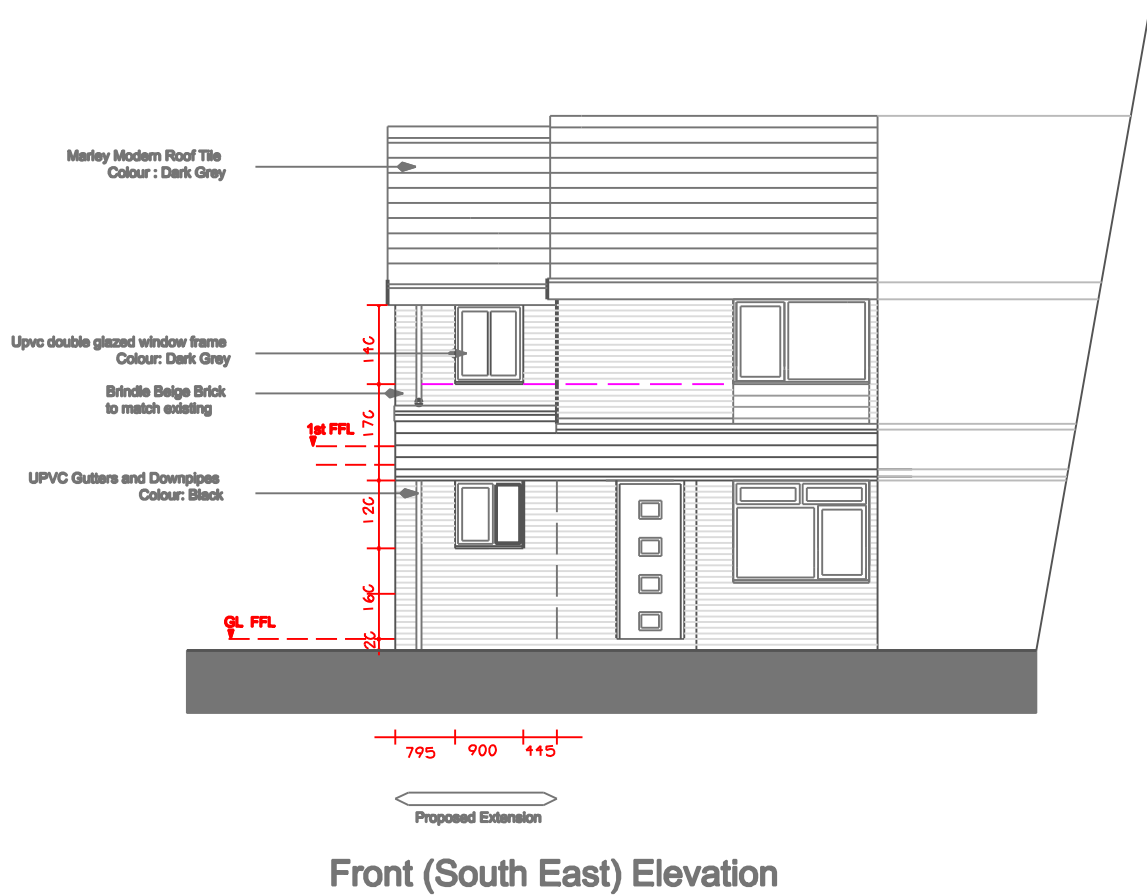

Existing Garage Side (South West) Elevation

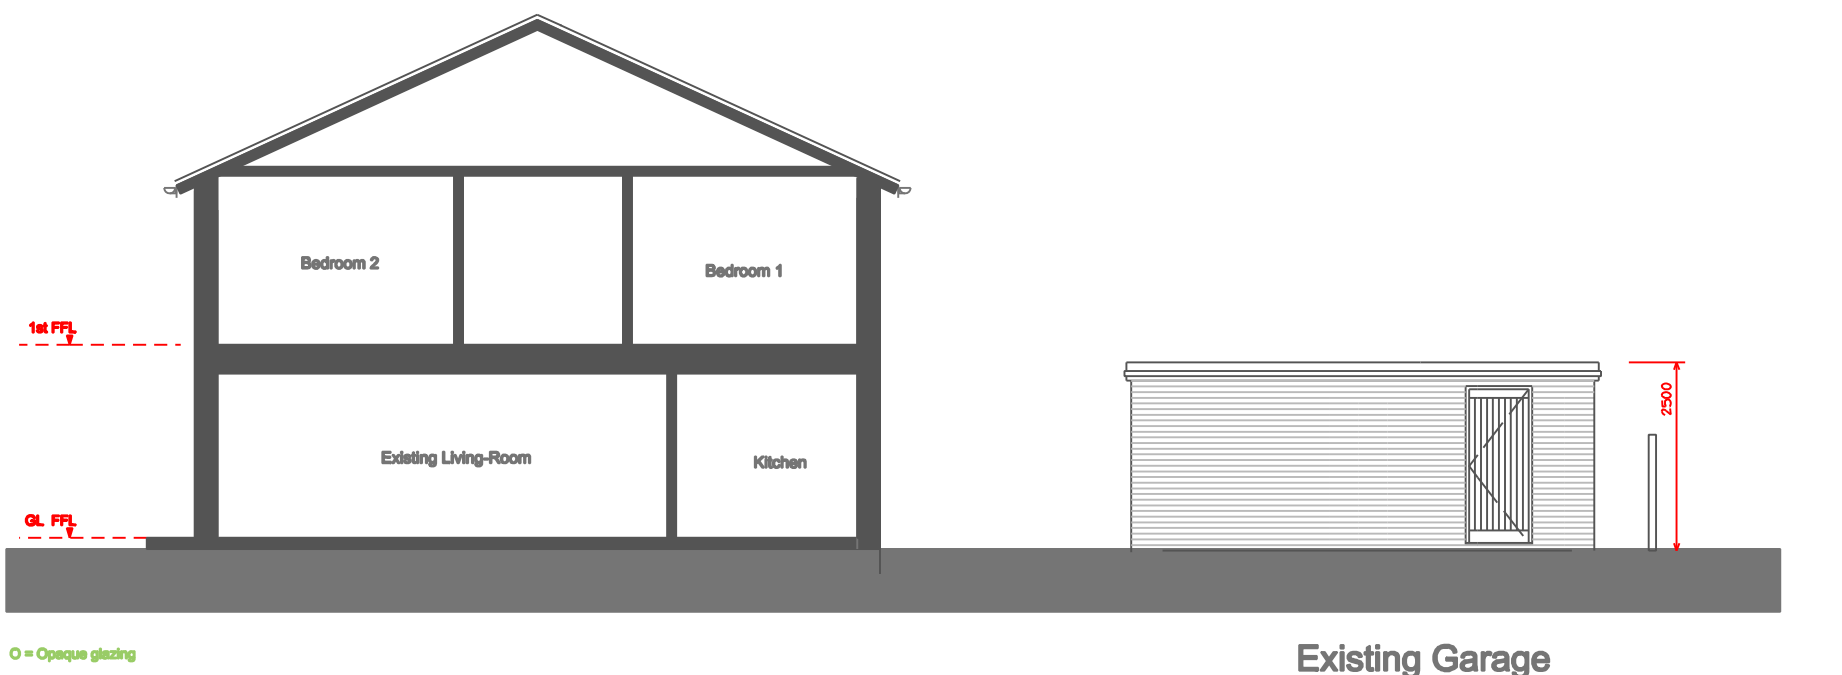

Side (South West) Elevation - Section XX Existing Garage

Building Design and Working Drawings
remain copyright of PK-Architecture