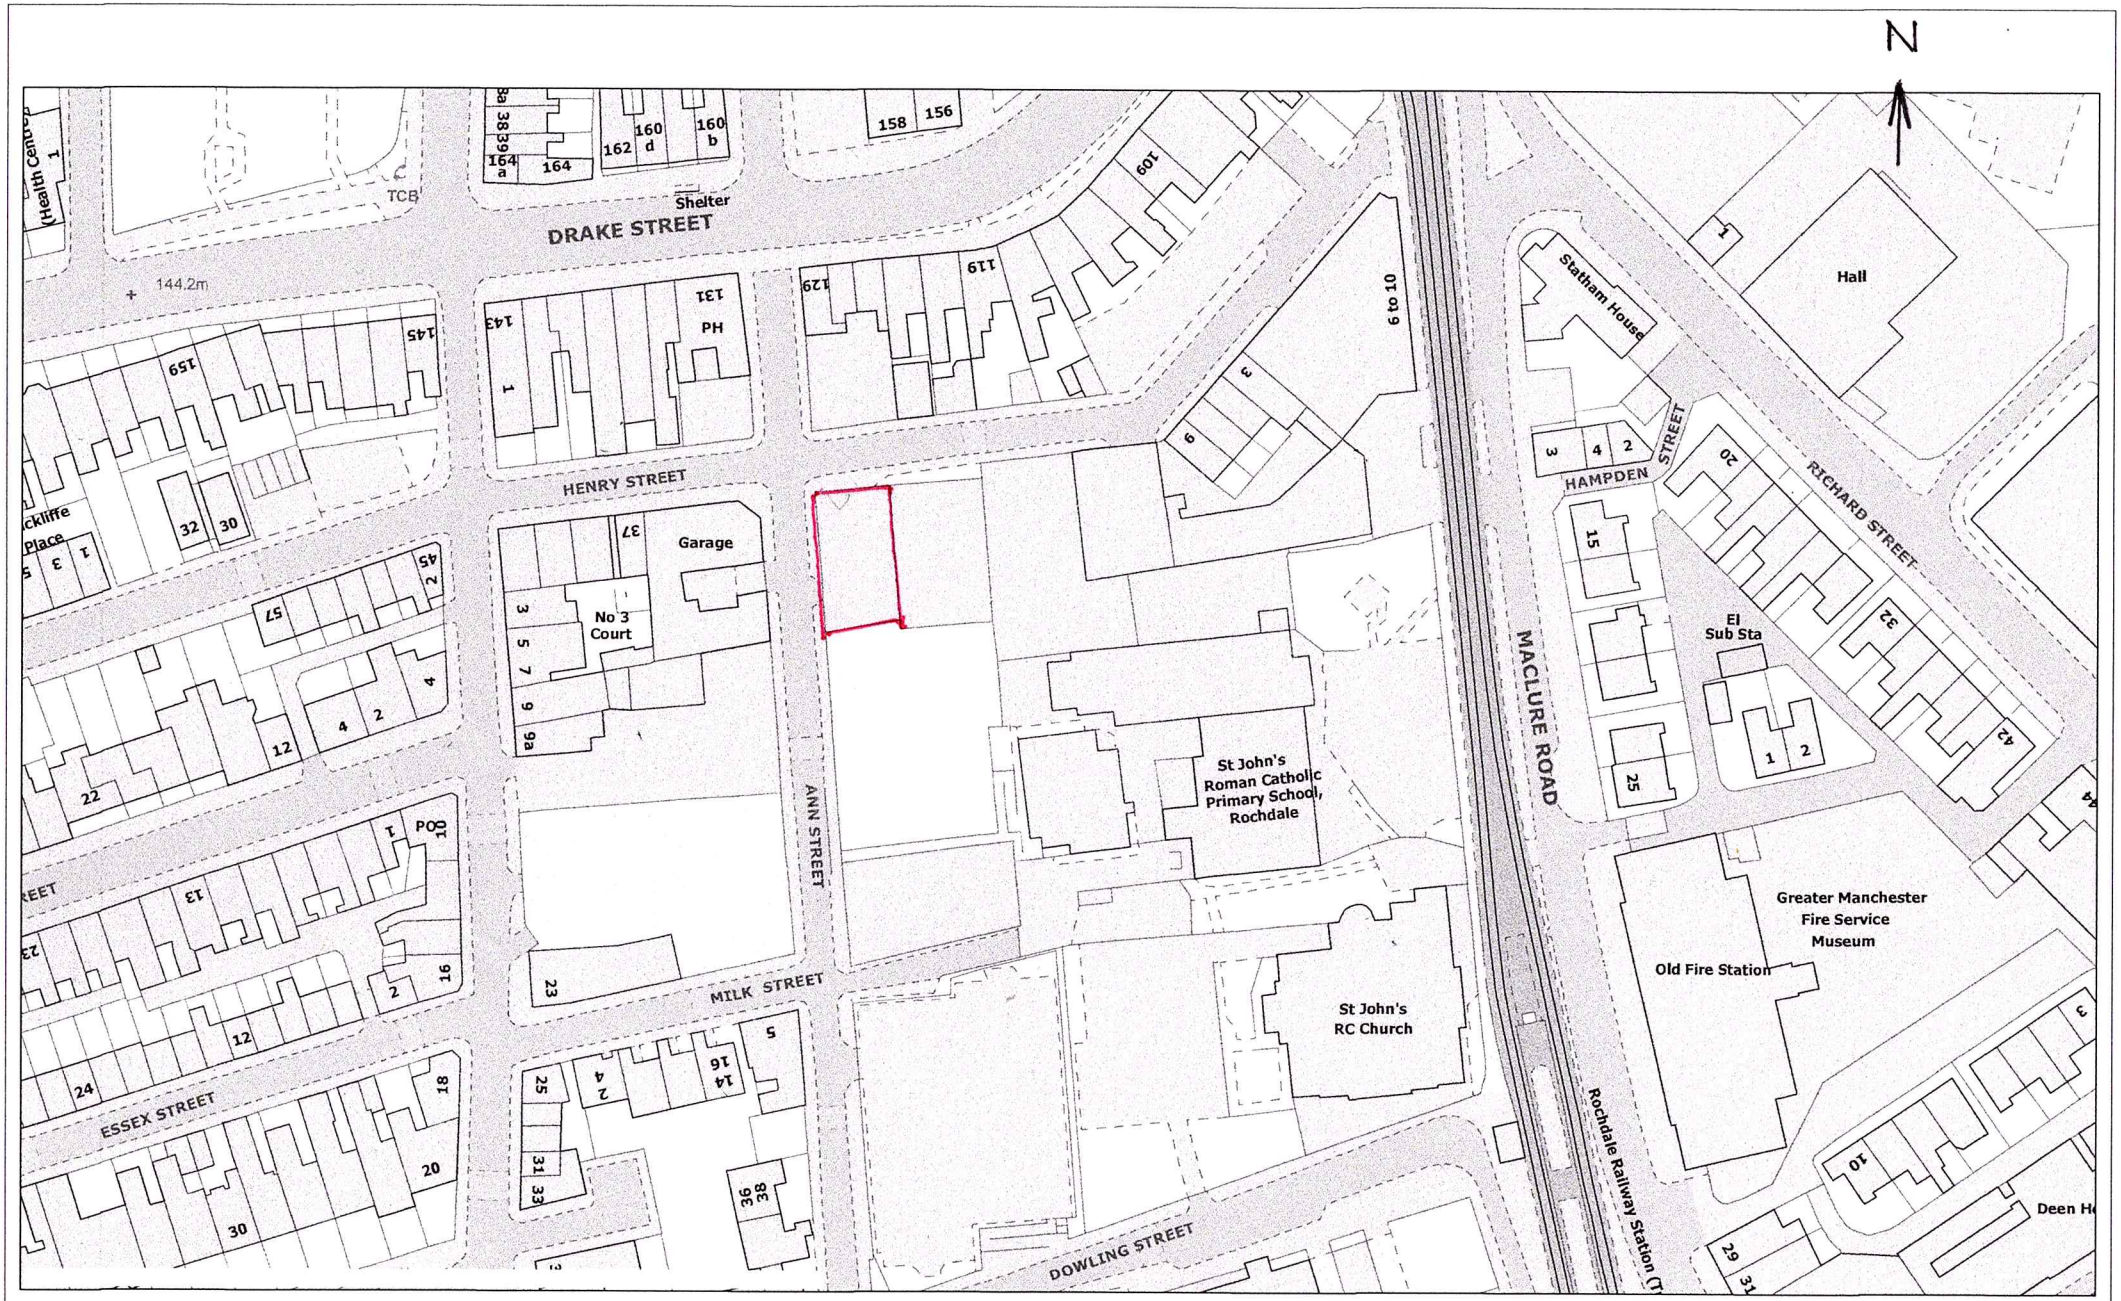
N
DRAKE STREET
Shelter
144.2m
HENRY STREET
Garage
No 3 Court
ANN STREET
MILK STREET
ESSEX STREET
DOWLING STREET
MACLURE ROAD
HAMPDEN STREET
RICHARD STREET
Statham House
Hall
El Sub Sta
St John's Roman Catholic Primary School, Rochdale
St John's RC Church
Old Fire Station
Greater Manchester Fire Service Museum
Rochdale Railway Station
Scale 1:1250
0 10 20 30 40 50 60 70 80 90 100 m