
THIS DRAWING (OR ANY PART THEREOF) MAY NOT BE COPIED. TRANSMITTED OR DISCLOSED TO ANY THIRD PARTY OR UNAUTHORIZED PERSON WITHOUT THE PRIOR WRITTEN PERMISSION OF PHIL CORNS ARCHITECTURAL SERVICES LTD.
THIS DRAWING IS TO BE READ IN CONJUNCTION WITH ALL OTHER RELEVANT DRAWINGS PREPARED BY CONSULTANTS AND SUB-CONTRACTORS.
DO NOT SCALE FROM THIS DRAWING. WORK ONLY TO PRINTED DIMENSIONS.
REPORT ANY DISCREPANCIES TO PHIL CORNS ARCHITECTURAL SERVICES LTD OR REPRESENTATIVES THEREOF.

ONCE PRINTED AND DISTRIBUTED THIS DOCUMENT IS ASSUMED UNCONTROLLED.

ALL DIMENSIONS AND LEVELS ARE TO BE CHECKED ON SITE.

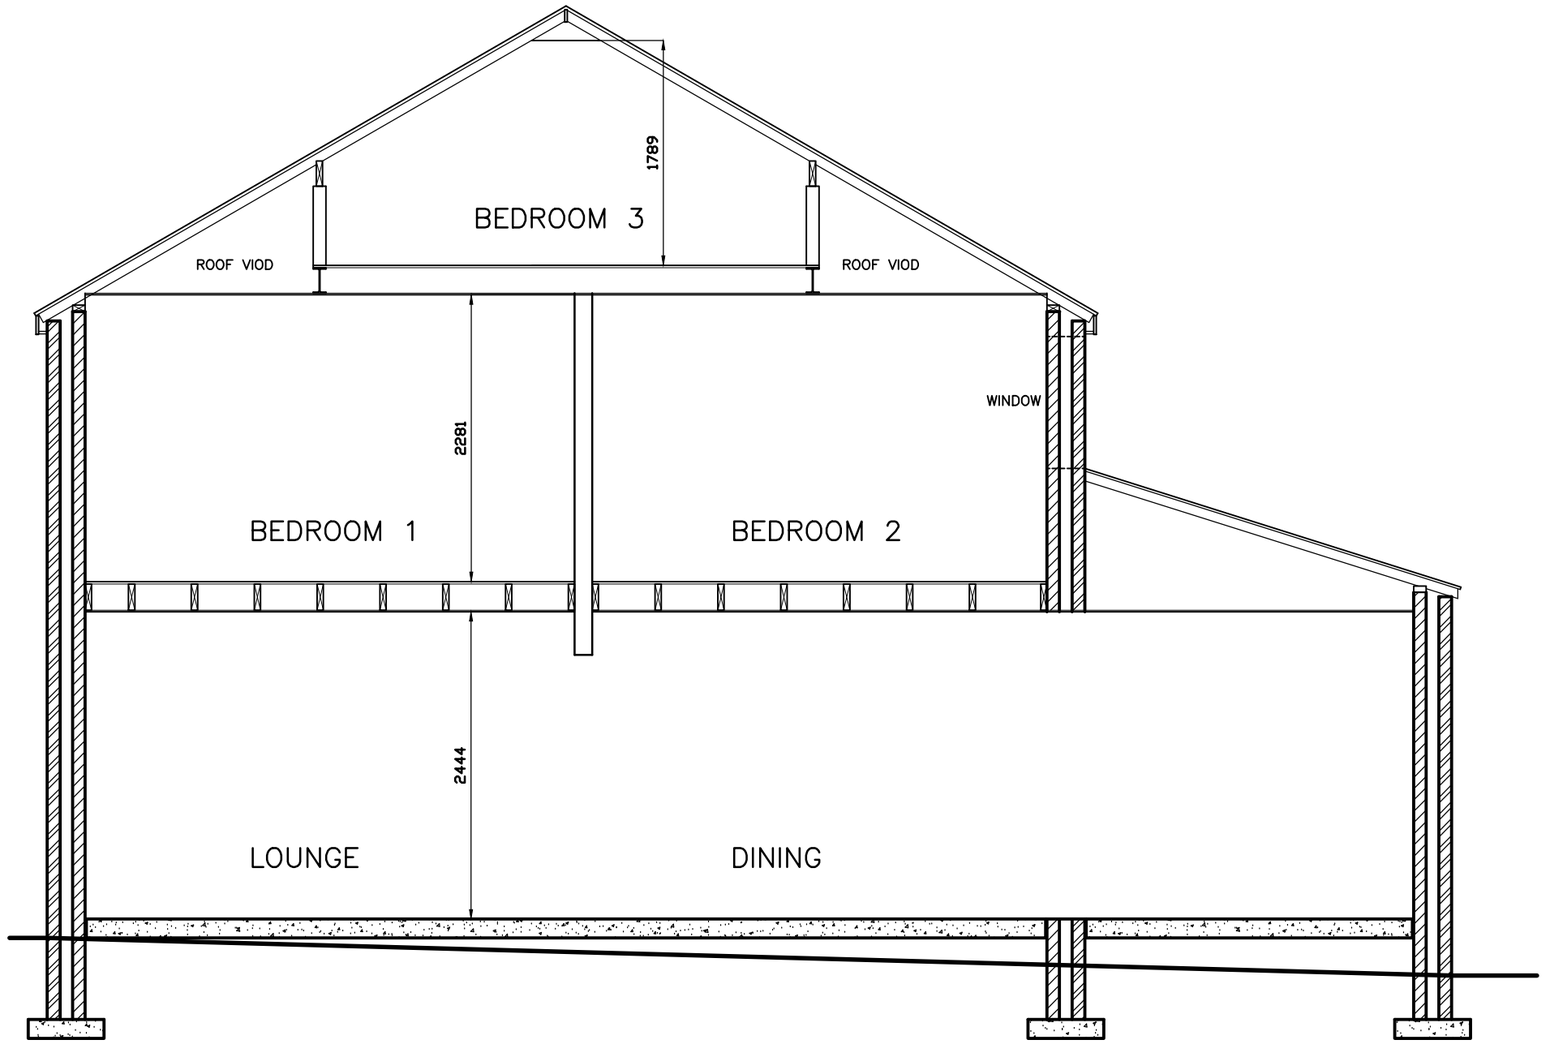

EXISTING SECTION

Phil Corns
Architectural Services Ltd.
142 ELMSFIELD AVENUE
NORDEN, ROCHDALE
OL11 5XA
TEL:01706 565763
MOB:07594 214758
email:philcorns@outlook.com

PROJECT
MR D. SIMPSON
166 BURY OLD ROAD
HEYWOOD
OL10 4LN

DRAWING
EXISTING:
SECTION

STATUS
Information [X] Comment [ ] Approval [ ]
Tender [ ] Construction [ ] As-Built [ ]

PROJECT NUMBER	SCALE	ORIGINAL DRG. SHEET SIZE
2018_11_06	1:50	A3

DRAWN BY	CHECKED BY	DATE
PAC	-	DEC.18

DRAWING NUMBER	REV.
2018_11_06 - 05	

EXISTING SECTION