
91 Glenwood Drive Middleton - sketch proposal

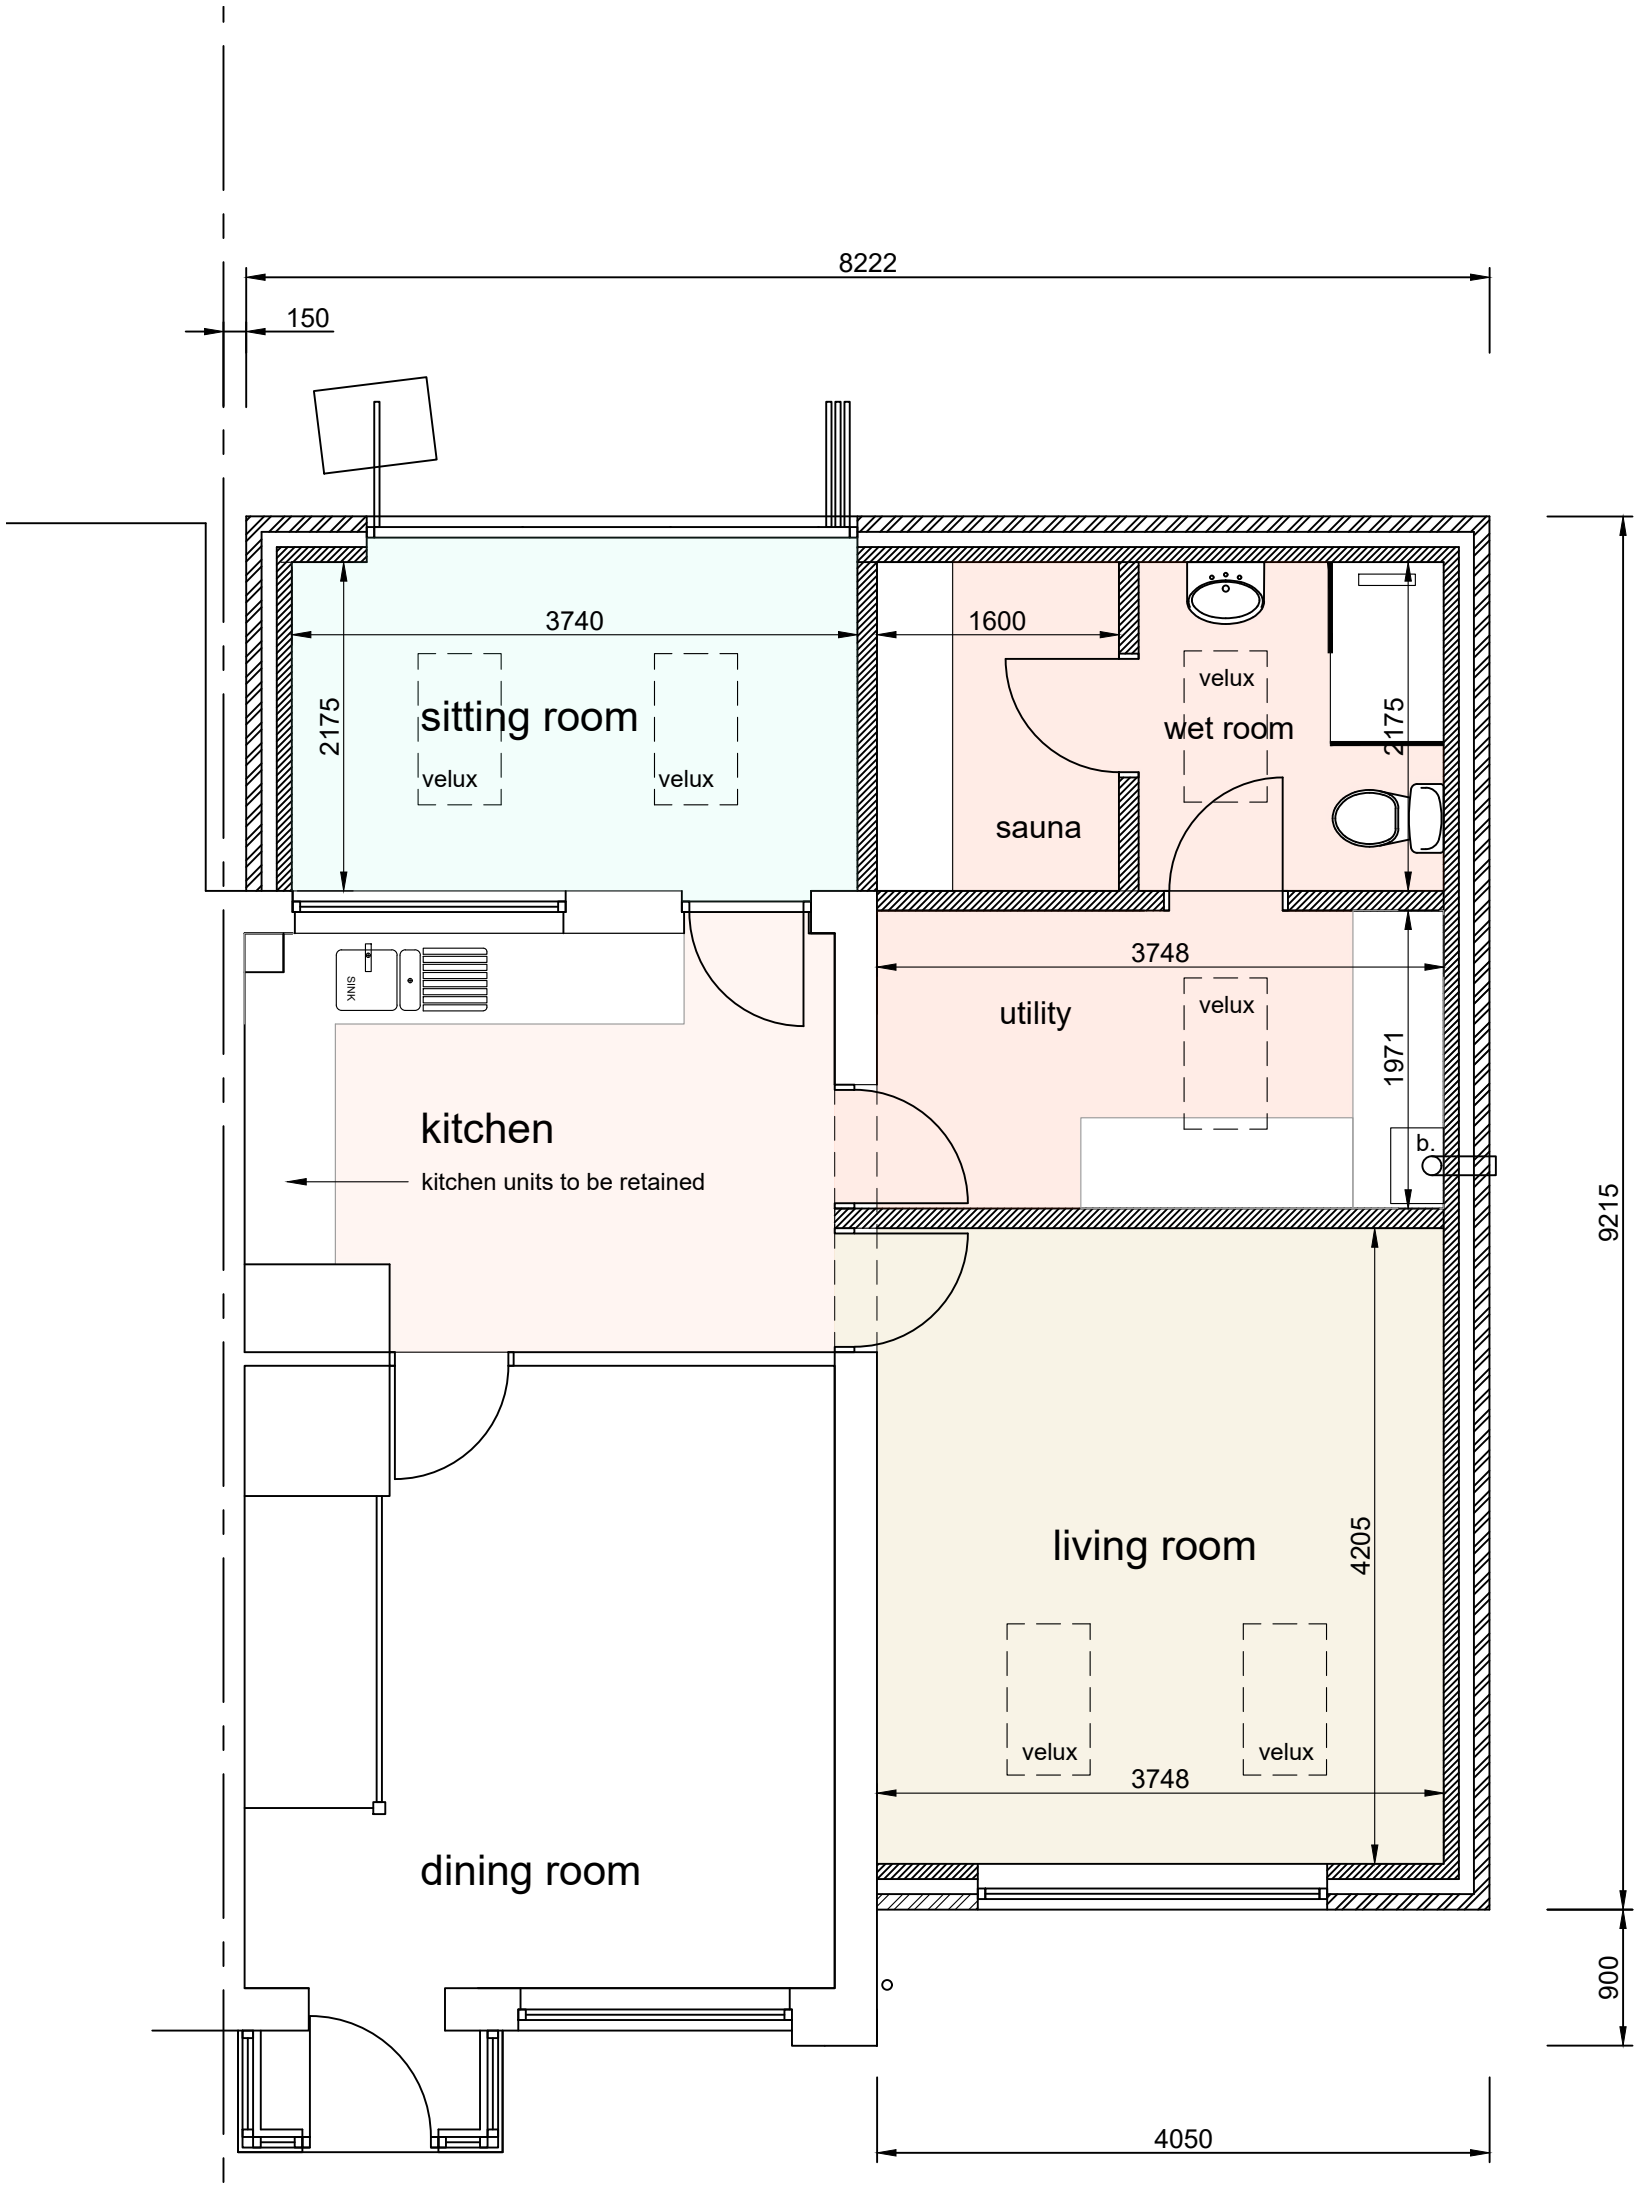

proposed ground floor plan

AJ Cocker Associates
176 Drake Street
Rochdale
OL16 1UP
Tel: 01706 764880
Fax: 01706 764881
www.ajcockerassociates.co.uk
mail@ajcockerassociates.co.uk

Project:
91 Glenwood Drive
Middleton

Client: Julie Bentley

scale: 1-50@A3

date: Oct 2018

drawn: IS

Dwg. Nr. B398-02