
NATIONAL MAP CENTRE

OS Plan B&W

ENTWISTLE

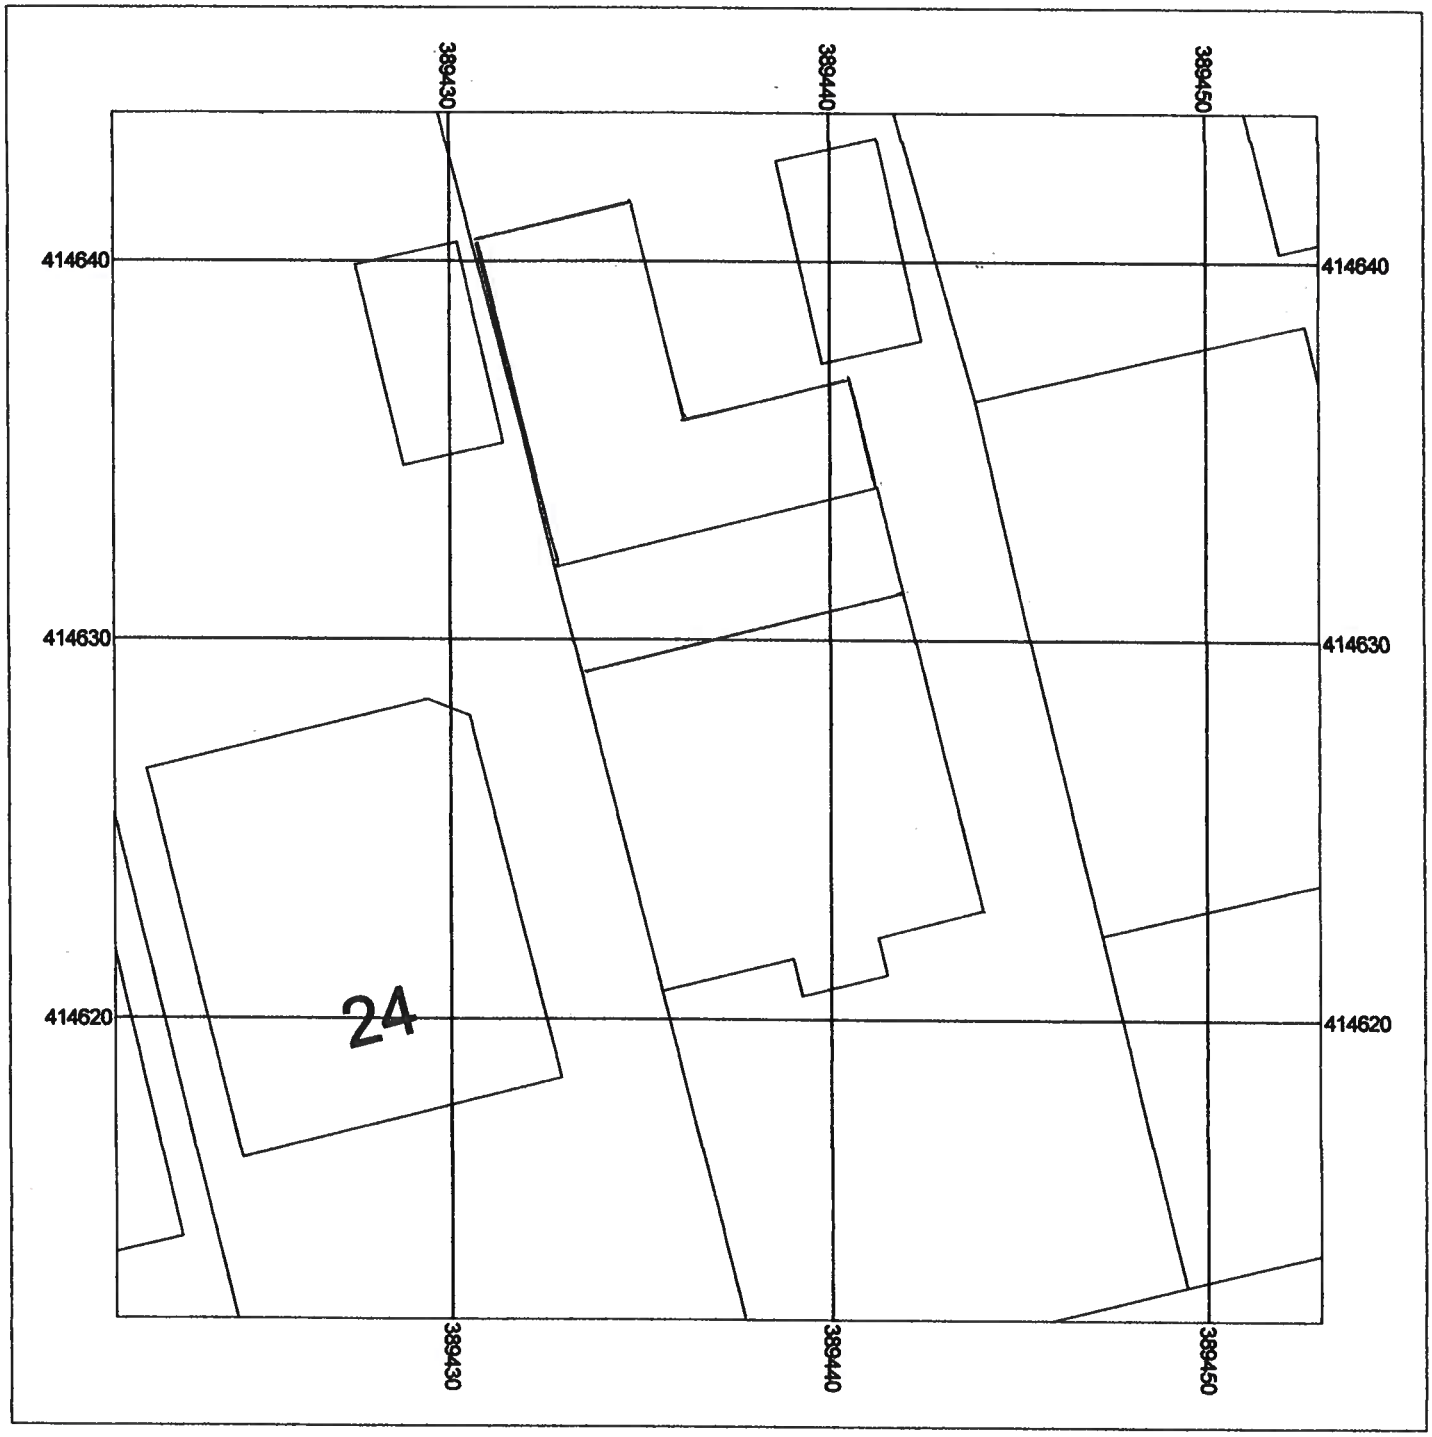

PROPOSED SITE PLAN

Map data

Supplied by: Entwistle Thorpe
License number: 100031961
Produced: 01/09/2020
Serial number: 2261894

Plot centre co-ordinates: 389437,414628
Download file:
Project name:

© Crown copyright and database rights 2020. OS 100031961