

ian tunnicliffe
BUILDING CONSULTANCY

FOR REVIEW

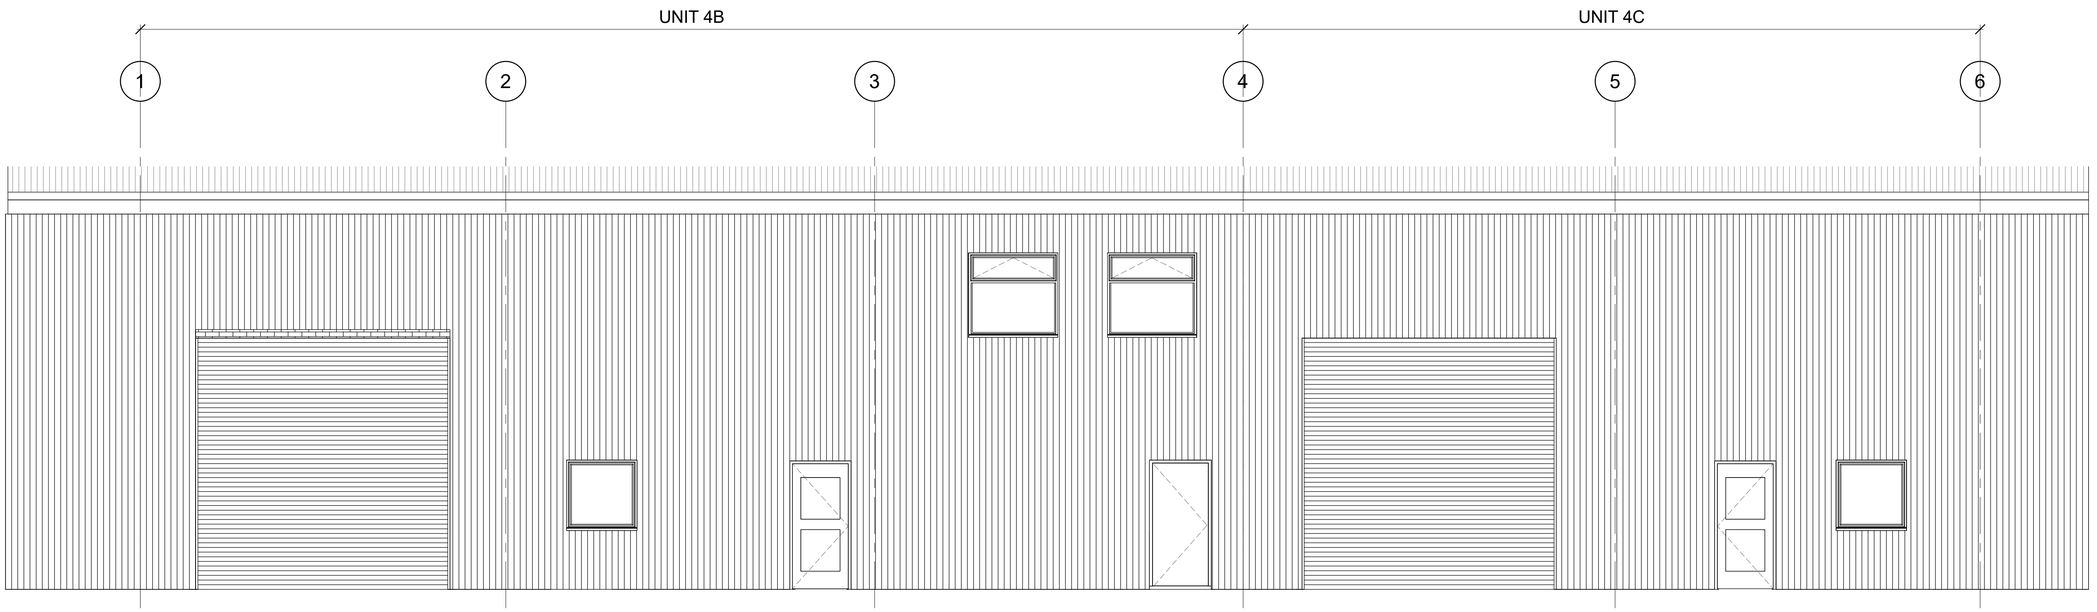

Existing Front Elevation
1 : 50

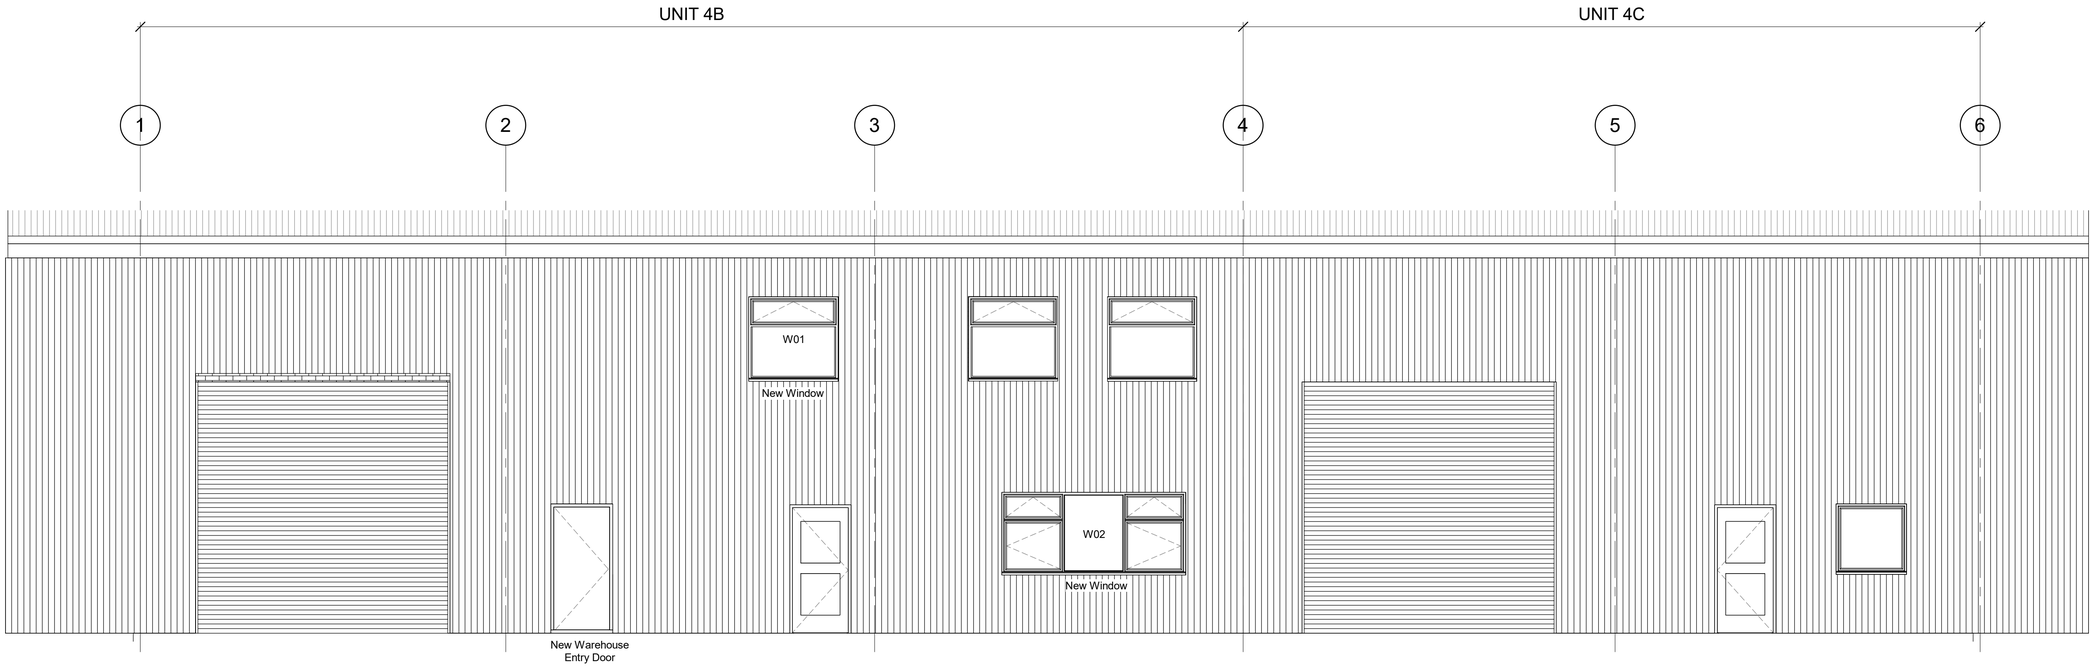

Proposed Front Elevation
1 : 50

This drawing is the property of Ian Tunnicliffe Building Consultancy Ltd. copyright is reserved by them and the drawing is issued on the condition that it is not copied, reproduced, retained or disclosed to any unauthorised person,either wholly or in part without the consent in writing of Ian Tunnicliffe Building Consultancy Ltd.

Do not scale this drawing. Figured dimensions only are to be used in preference to small scale drawings. All dimensions are to be checked on site before any work proceeds. Any errors or omissions are to be reported to the designer. If in doubt ask.

The contractor is to provide full sized setting out drawings based on information contained in this drawing for the designer's approval prior to commencing manufacture.

This drawing is to be read in conjunction with all the relevant consultants and/or specialists drawings or documents and any discrepancies or variations are to be notified to the designer before the affected work commences.

Rev	Description	Date
P1	Revision P2	14.09.20
P2	Revision P3	23.09.20

PROJECT
Units 4B&4C Buckley Ind Est.
Reduced Scheme

TITLE
Existing & Proposed Elevations

CLIENT
ER Williams (painting contractors) Ltd

DRAWN BY	CHECKED BY	DATE
IT	IT	23/09/2020

SCALE (@ A1)	PROJECT NUMBER
1 : 50	710110

DRAWING NUMBER	REV
A113	P2

23/09/2020 11:02:51