

EXISTING GARAGES FRONT ELEVATION 1 1No

GARAGE FRONT ELEVATION 3No

Steel roller shutter doors colour to L.A.approval

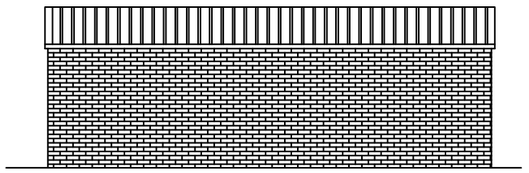

GARAGE REAR ELEVATION 3No

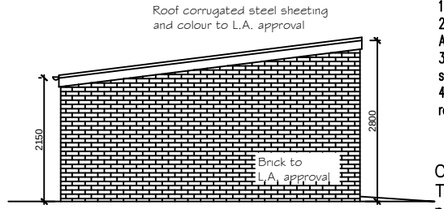

GARAGE SIDE ELEVATION

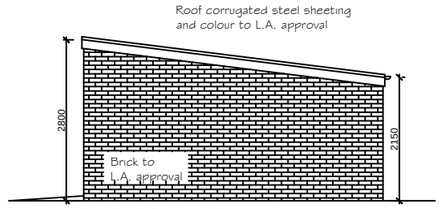

GARAGE SIDE ELEVATION

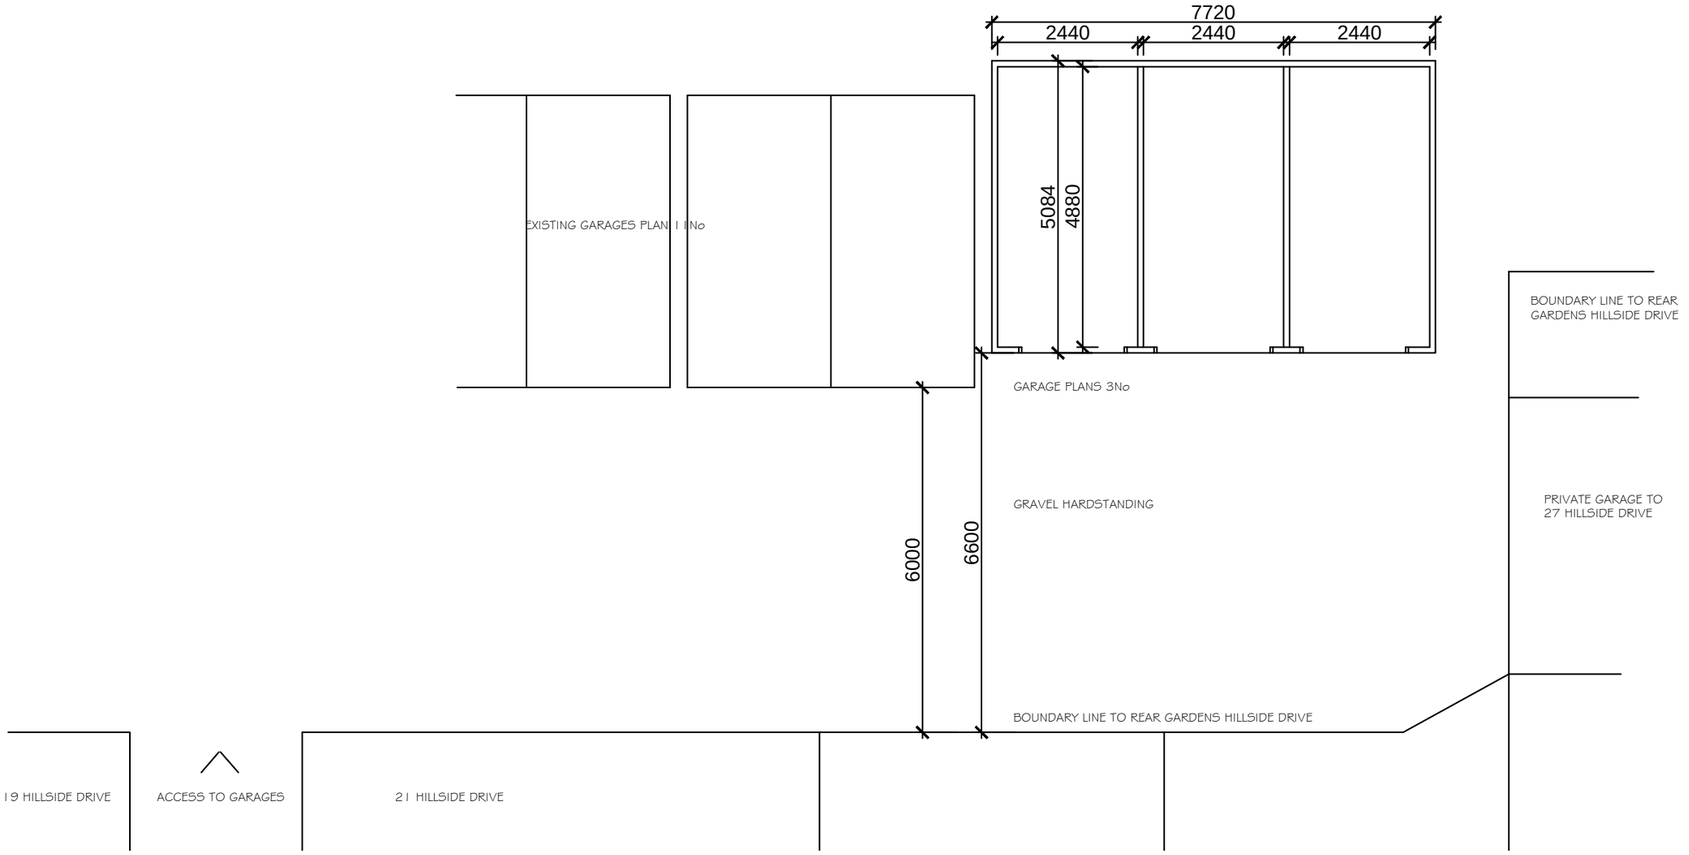

NOTES

This drawing is for Local Authority Planning and Building regulation approval purposes only.

The Architect has not been engaged to carry out inspections during construction of this project, & responsibility for
standards of construction rests with the Contractor/Developer.

1. On no account may this drawing be scaled.
2. Any discrepancy to be reported to the Architect.
3. The contractor must check all dimensions on site.
4. this drawing or any part of may not be reproduced without
   the consent of the Architect.

C.D.M. Regulations 2007:
These drawings have been produced for the purpose of applying for Planning and Building Regulations only. If the project progresses on site, the Client and Contractor must ensure that they fulfil their duties in respect of the Construction, (Design and Management) Regulations 2007.

Party Wall etc. Act 1996:
If the project progresses on site,the Client MUST seek advise prior to the commencement of the planned works as detailed on the drawings. To establish whether the works fall within the scope of the above Act, which requires Adjoining Property Owners to be served with a statutory notice.

Revision B ; side elevation added L.A. request
Revision A ; rear elevation added L.A. request

FOR PLANNING

PROJECT
PROPOSED GARAGES
ELEVATIONS
Mr G. MEREDITH

TITLE
GARAGE BLOCK EXTENTION
HILLSIDE DRIVE MIDDLETON

SCALE	DRAWN	CHECKED
1:100		
DATE	CADFILE	

DRAWING STATUS
FOR L.A. APPROVAL

NUMBER
102 B