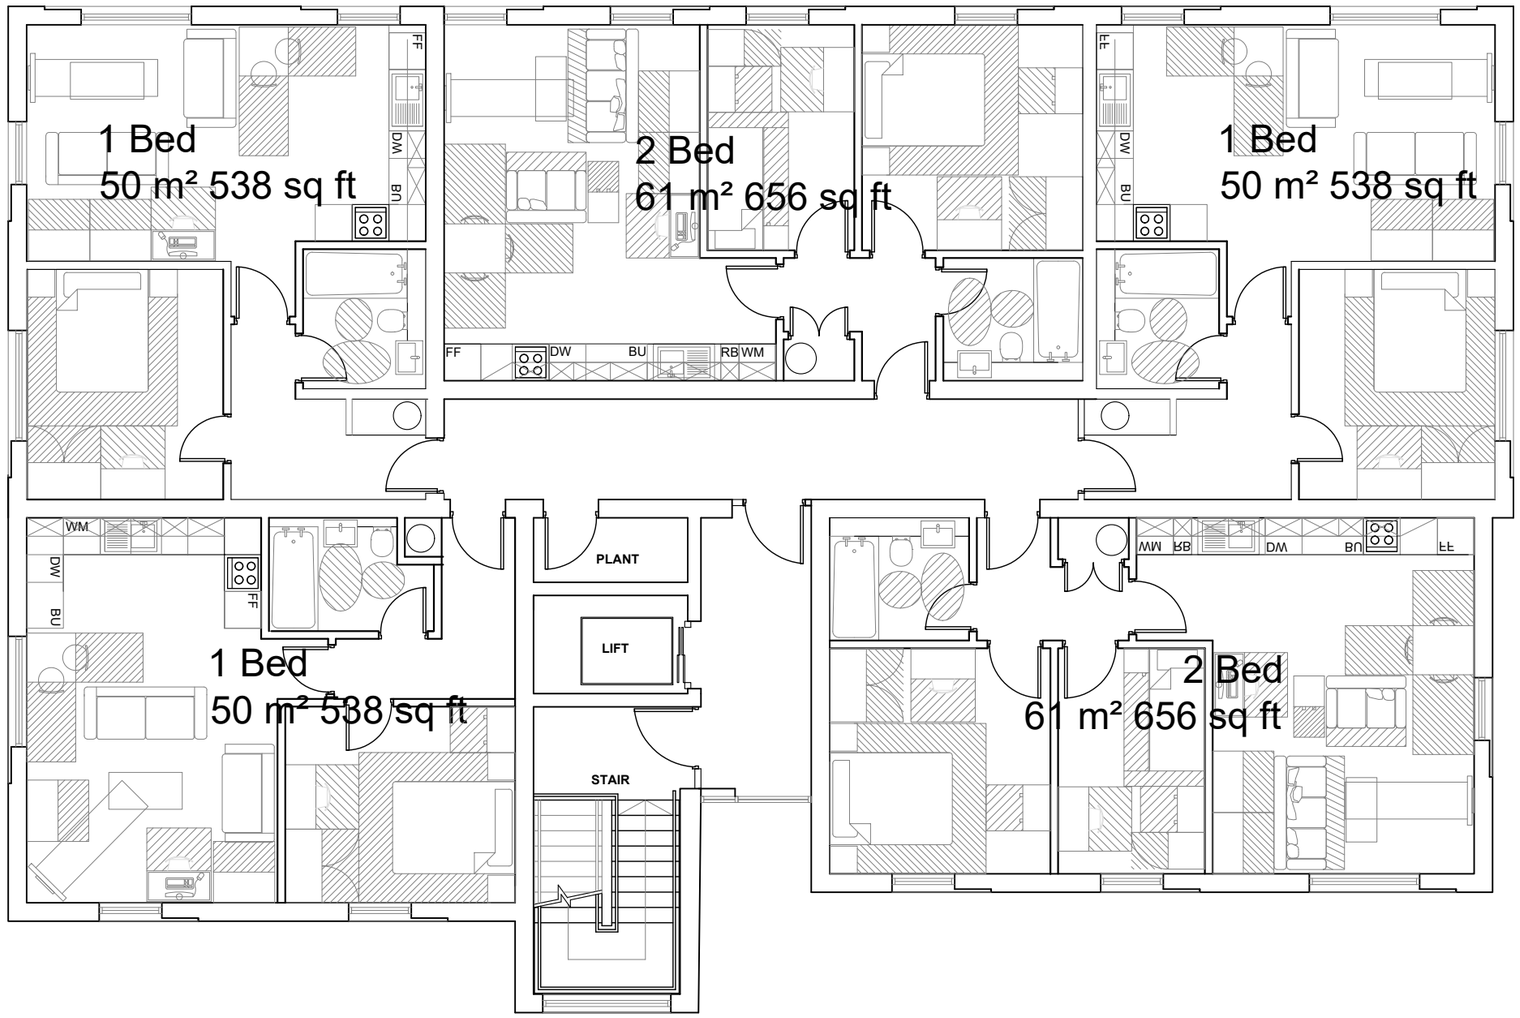

SECOND FLOOR PLAN
335 m² 3,606 sq ft

REVISION	AMENDMENTS	DATE	CHKD
A	GIA increased	Nov 20	IS

scale [metres]
0 1 2 3 4 5

Scale 1:100 @ A3

2472.2.007 Rev A - Proposed Second Floor Plan

NORTH WEST HA PROJECTS Ltd

Trub Road, Castleton

HATTRELL DS One Architects LLP
MANCHESTER COVENTRY
Suite E, Kings Court, Railway Street, ALTRINCHAM CHESHIRE WA14 2RD
TELEPHONE 0161 820 4207
e-mail: design@hattrellarchitects.com / www.hattrellarchitects.com