


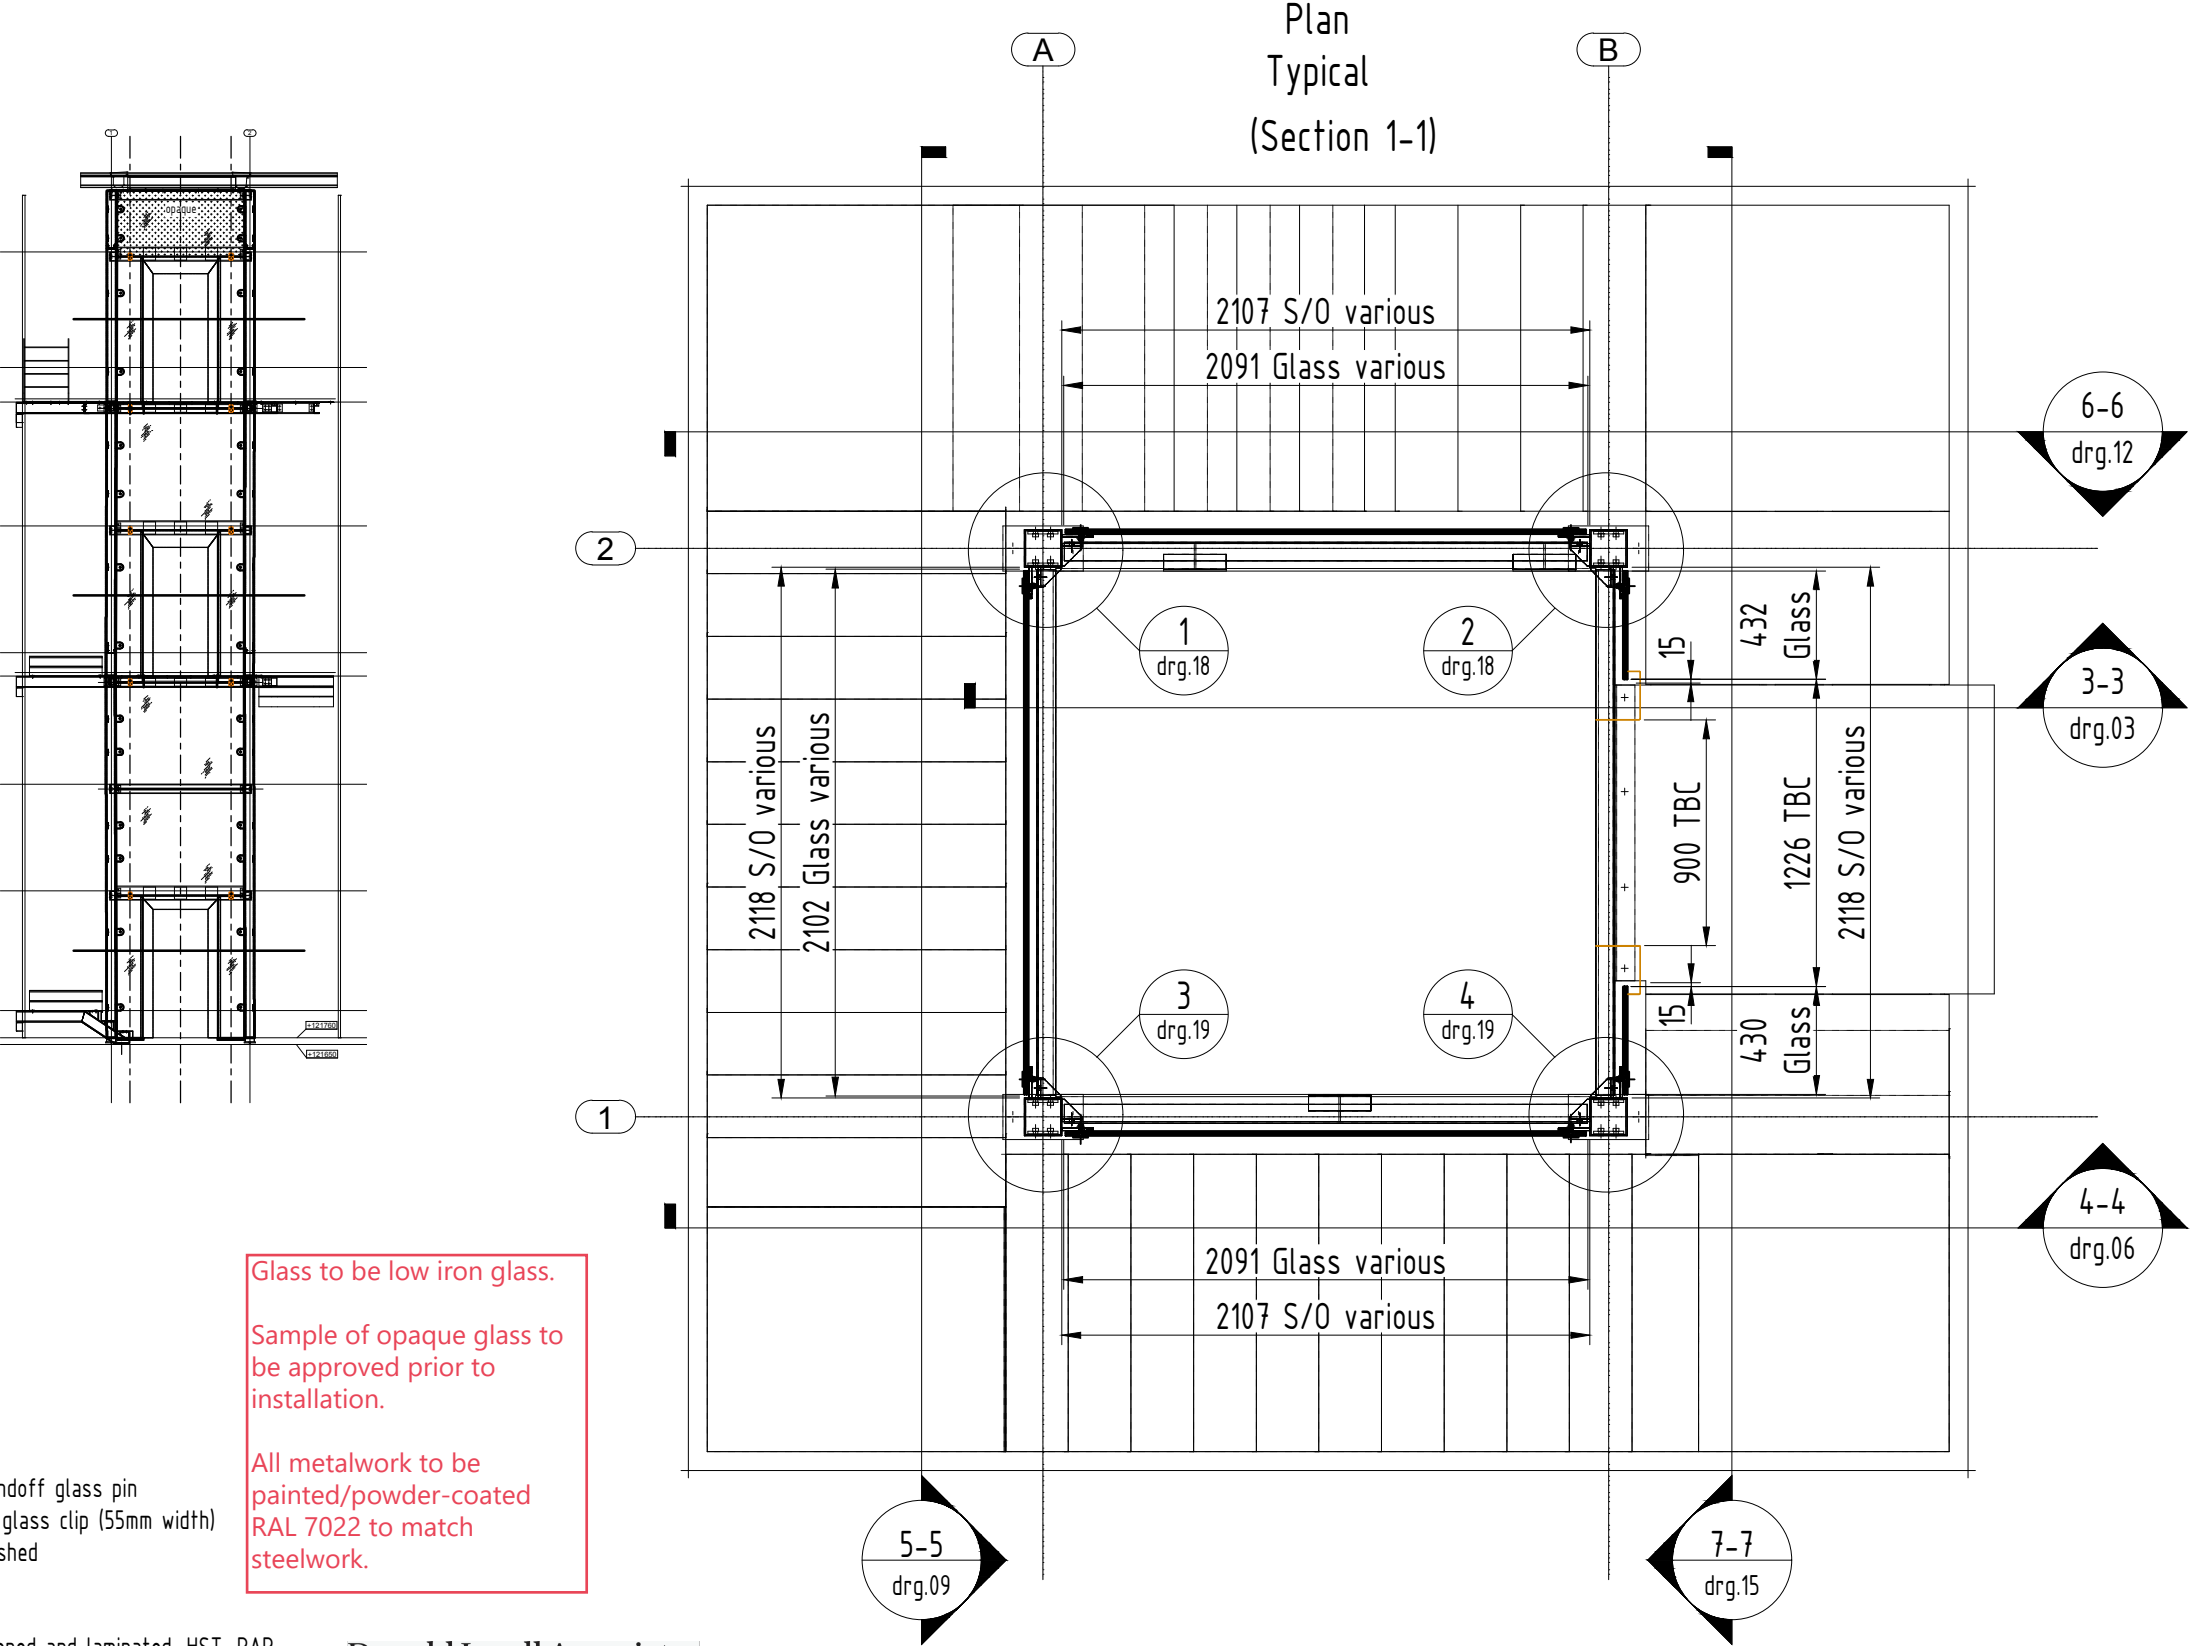

NOTES:

60mm dia standoff glass pin
Inline Square glass clip (55mm width)
St/Steel Polished

Glass:
17.5mm toughened and laminated, HST, PAR.
(Opaque zones in places)

Metalwork:
38.1x38.1x3.2mm aluminium profile;

PPC to RAL TBC

Glass to be low iron glass.

Sample of opaque glass to be approved prior to installation.


All metalwork to be painted/powder-coated RAL 7022 to match steelwork.

Donald Insall Associates
Chartered Architects and Historic Building Consultants

Review of this drawing is solely for the purpose of ascertaining conformity with the basic design concept, profiles, general arrangement and general compliance with the information contained in the contract documents and does not relieve the Consultant/Contractor/Sub-Contractor/Trade Contractor of any design responsibilities defined in the contract documents

A	No Comment:
B x	Amend as noted:
C	Amend and re-submit:
D	Not inspected:
Date Received: 03.01.23 Date Returned: 27.01.23	
Checked by: RZM	

C COPYRIGHT & DESIGN COPYRIGHT & DESIGN RIGHT 2008	PROJECT/SITE ADDRESS: ROCHDALE TOWN HALL TOWER LIFT SHAFT	GLASS & GENERAL www.glassandgeneral.com Unit 4 Heathway Industrial Estate Manchester Way Dagenham Essex	REVISIONS		DATE 17/12/22		DRAWN by RZH	
			01 - Details changed21.12.2022		CHECKED byProject M.			
			02 - Dimensions & details changed02.01.2022		SCALE 1:30@A3		Rev. 02	
					DRAWING REF. 01			
	TEL:	Rm10 8PN Tel: 0845 371 4450 Fax: 0845 371 4455	Note: CDM regulations will apply to status approval of drawings and manufacture will only commence on receipt of 'A' status approval of drawings issued. C = TO BE AMENDED - Drawings to be resubmitted. B = APPROVED WITH AMENDMENTS - Drawings to be resubmitted with final amendments included. A = APPROVED FOR PRODUCTION, NO COMMENTS - Procurement of materials, manufacture and installation to commence.		DRAWING TITLE Plan. Section 1-1			
	DRAWING STATUS				Approval			

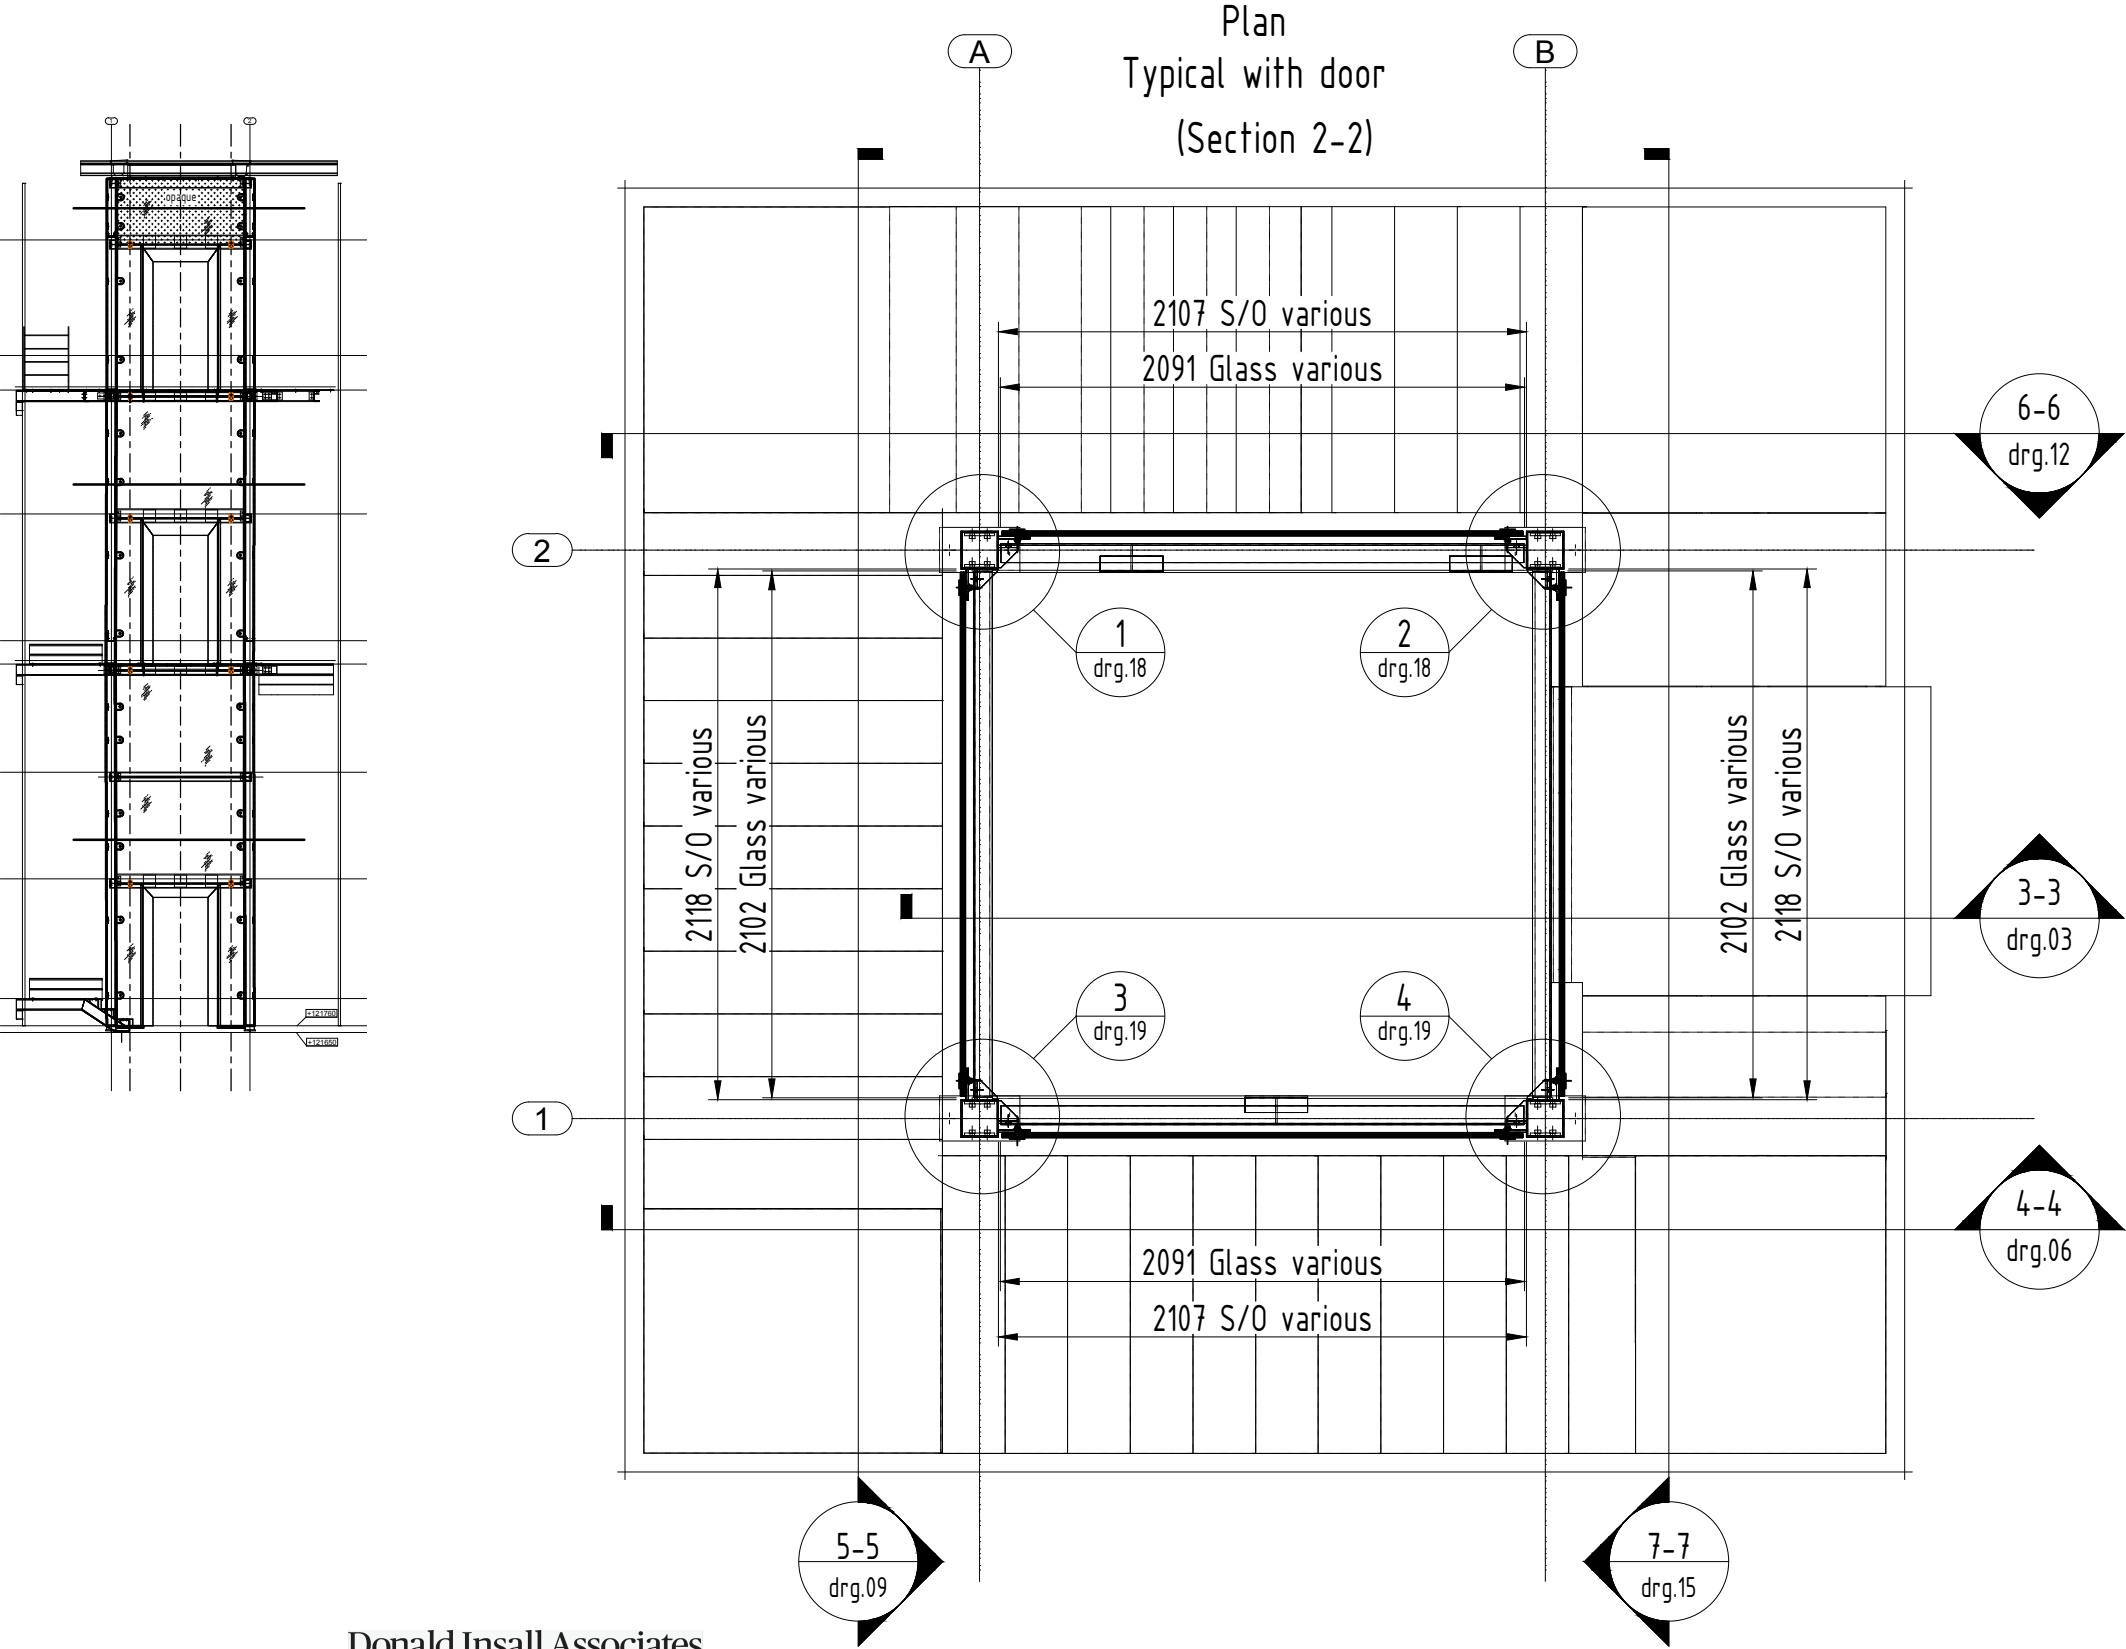

Donald Insall Associates

Chartered Architects and Historic Building Consultants

Review of this drawing is solely for the purpose of ascertaining conformity with the basic design concept, profiles, general arrangement and general compliance with the information contained in the contract documents and does not relieve the Consultant/Contractor/Sub-Contractor/Trade Contractor of any design responsibilities defined in the contract documents

A	x	No Comment:
B		Amend as noted:
C		Amend and re-submit:
D		Not inspected:

Date Received: 03.01.23

Date Returned: 27.01.23


Checked by: RZM

C COPYRIGHT & DESIGN COPYRIGHT & DESIGN RIGHT 2008	PROJECT/SITE ADDRESS: ROCHDALE TOWN HALL TOWER LIFT SHAFT	GLASS & GENERAL www.glassandgeneral.com Unit 4 Heathway Industrial Estate Manchester Way Dagenham Essex Rm10 8PN Tel: 0845 371 4450 Fax: 0845 371 4455	REVISIONS		DATE 17/12/22	DRAWN by RZH		
			01 - Details changed	21.12.2022	CHECKED by	Project M.		
			02 - Dimensions & details changed	02.01.2022	SCALE 1:30@A3	Rev. 02		
			DRAWING REF. 02					
			DRAWING TITLE Plan. Section 2-2					
			DRAWING STATUS		Approval			

Note: CDM regulations will apply to status approval of drawings and manufacture will only commence on receipt of 'A' status approval of drawings issued.

C = TO BE AMENDED - Drawings to be resubmitted.
B = APPROVED WITH AMENDMENTS - Drawings to be resubmitted with final amendments included.
A = APPROVED FOR PRODUCTION, NO COMMENTS - Procurement of materials, manufacture and installation to commence.

Section 3-3. Part 1 of 3

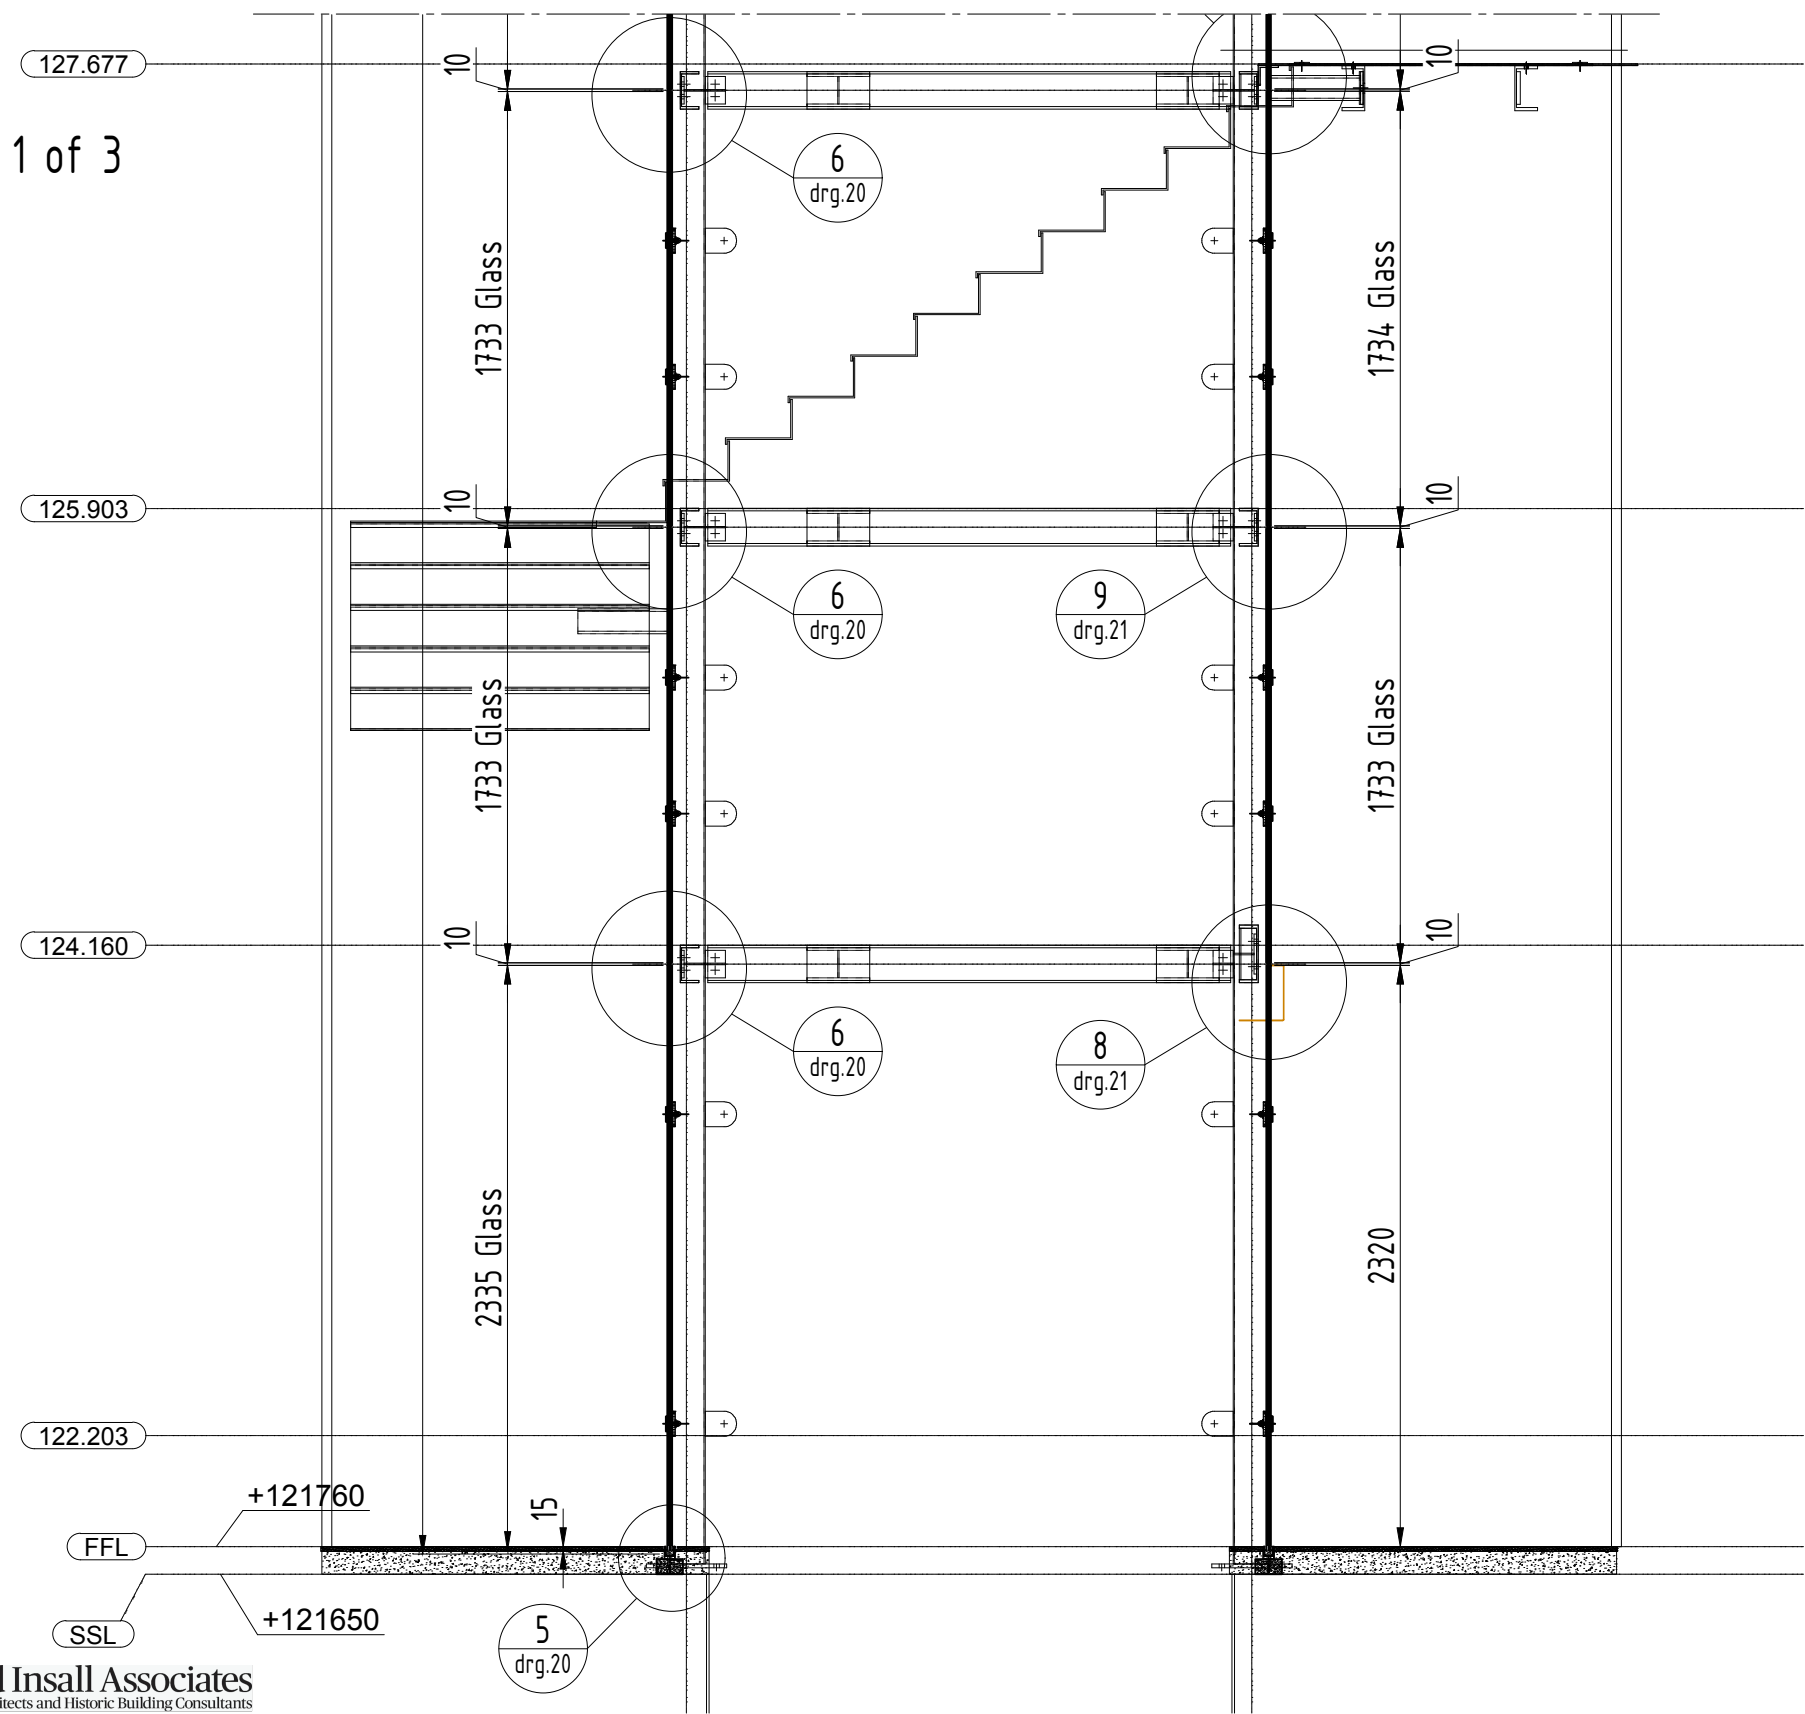


Donald Insall Associates
Chartered Architects and Historic Building Consultants

Review of this drawing is solely for the purpose of ascertaining conformity with the basic design concept, profiles, general arrangement and general compliance with the information contained in the contract documents and does not relieve the Consultant/Contractor/Sub-Contractor/Trade Contractor of any design responsibilities defined in the contract documents

A	x	No Comment:
B		Amend as noted:
C		Amend and re-submit:
D		Not inspected:
Date Received: 03.01.23		Date Returned: 27.01.23
Checked by: RZM		

C COPYRIGHT & DESIGN COPYRIGHT & DESIGN RIGHT 2008	PROJECT/SITE ADDRESS: ROCHDALE TOWN HALL TOWER LIFT SHAFT	GLASS & GENERAL www.glassandgeneral.com Unit 4 Heathway Industrial Estate Manchester Way Dagenham Essex Rm10 8PN Tel: 0845 371 4450 Fax: 0845 371 4455	REVISIONS		DATE 17/12/22	DRAWN by RZH
			01 - Details changed	21.12.2022	CHECKED by Project M.	
			02 - Dimensions & details changed	02.01.2022	SCALE 1:30@A3	Rev. 02
			DRAWING REF.		03	
			DRAWING TITLE		Section 3-3. Part 1 of 3	
			DRAWING STATUS		Approval	

Section 3-3. Part 2 of 3

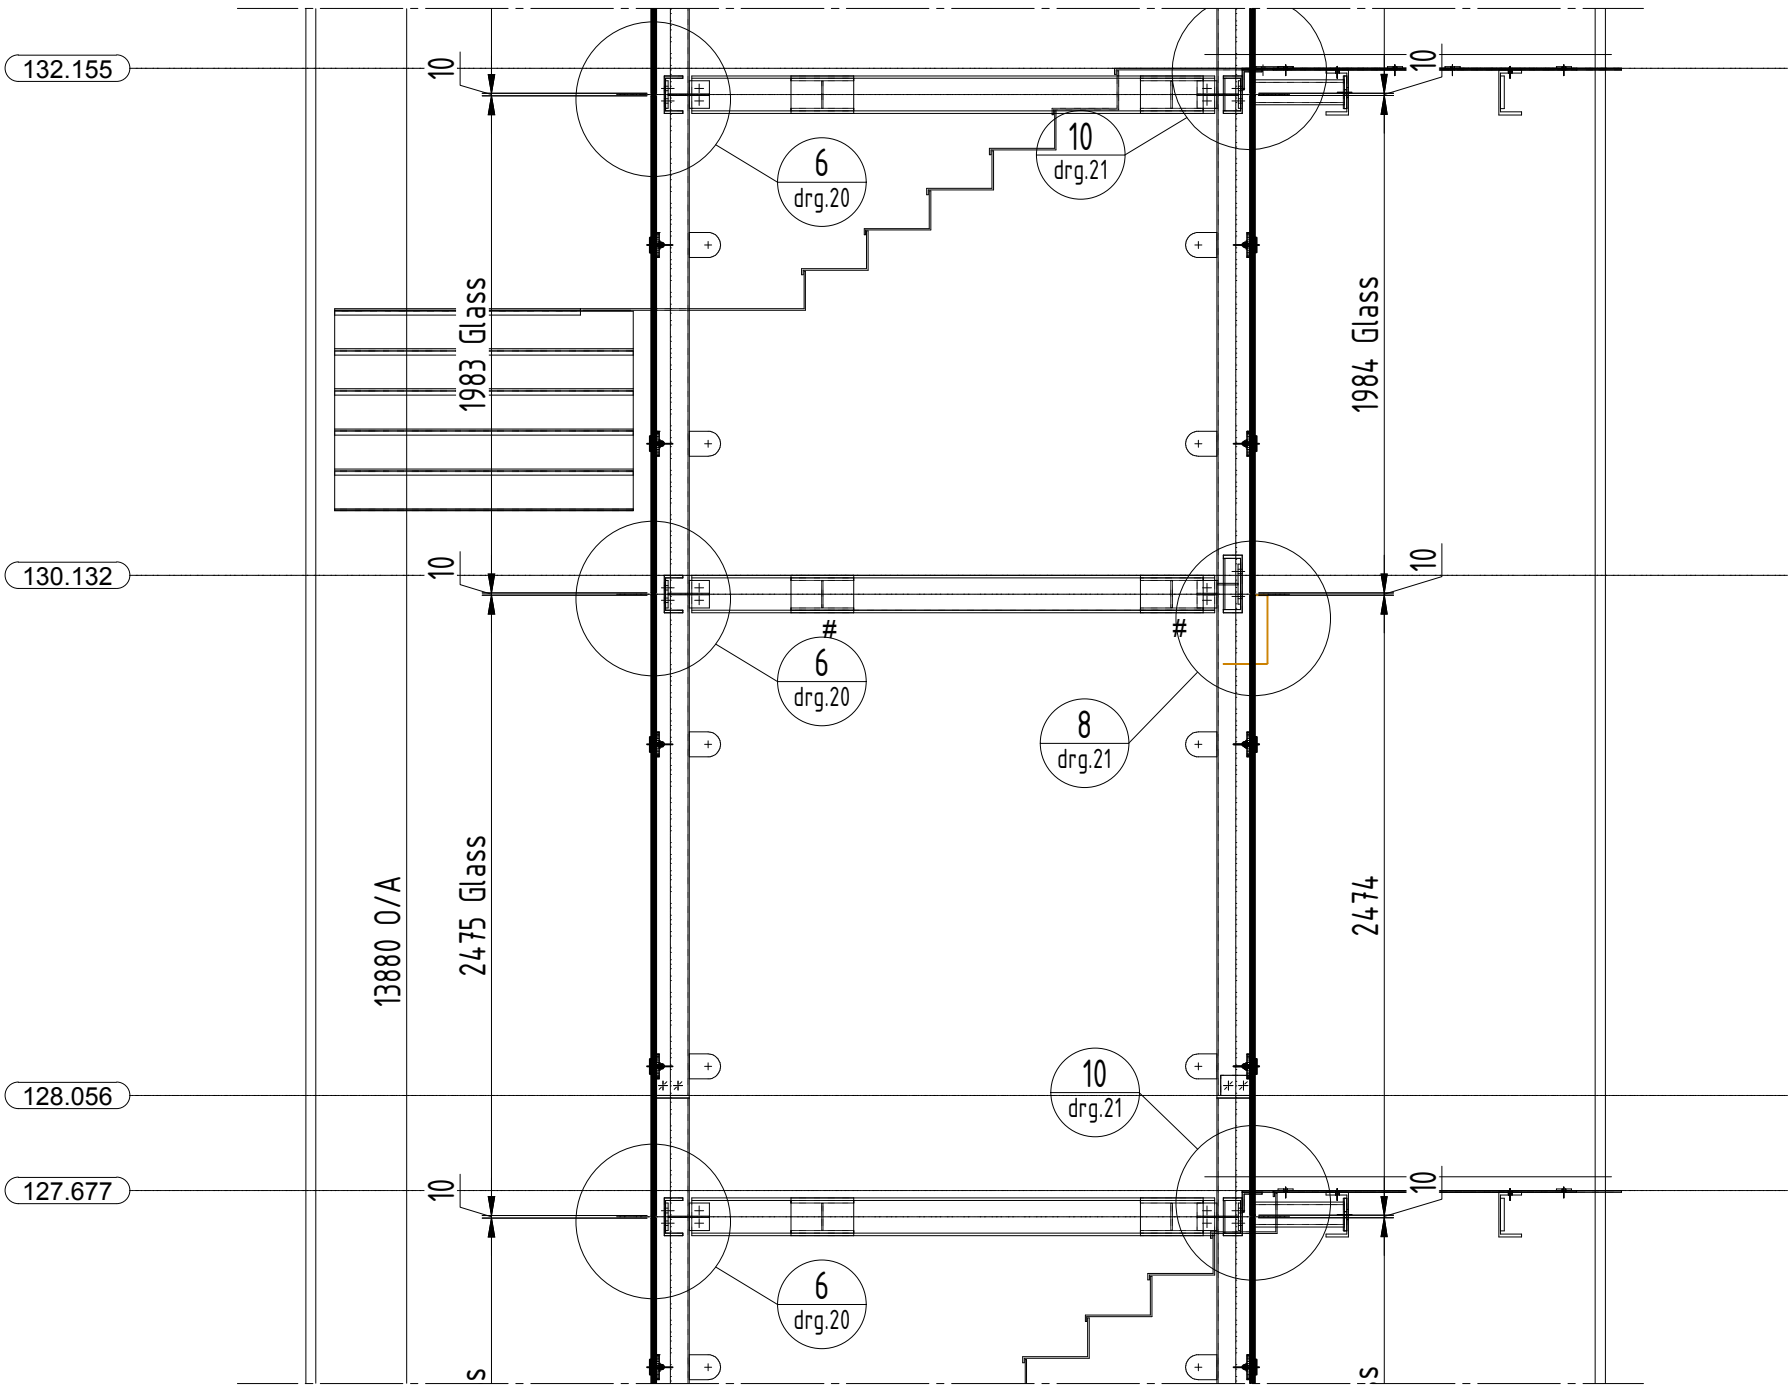


Donald Insall Associates
Chartered Architects and Historic Building Consultants

Review of this drawing is solely for the purpose of ascertaining conformity with the basic design concept, profiles, general arrangement and general compliance with the information contained in the contract documents and does not relieve the Consultant/Contractor/Sub-Contractor/Trade Contractor of any design responsibilities defined in the contract documents

A	x	No Comment:
B		Amend as noted:
C		Amend and re-submit:
D		Not inspected:
Date Received: 03.01.23		Date Returned: 27.01.23
Checked by: RZM		

C COPYRIGHT & DESIGN COPYRIGHT & DESIGN RIGHT 2008	PROJECT/SITE ADDRESS: ROCHDALE TOWN HALL TOWER LIFT SHAFT	GLASS & GENERAL www.glassandgeneral.com Unit 4 Heathway Industrial Estate Manchester Way Dagenham Essex Rm10 8PN Tel: 0845 371 4450 Fax: 0845 371 4455	REVISIONS		DATE 17/12/22	DRAWN by RZH	
			01 - Details changed	21.12.2022	CHECKED by	Project M.	
			02 - Dimensions & details changed	02.01.2022	SCALE 1:30@A3	Rev. 02	
					DRAWING REF. 04		
					DRAWING TITLE Section 3-3. Part 2 of 3		
	TEL:				Note: CDM regulations will apply to status approval of drawings and manufacture will only commence on receipt of 'A' status approval of drawings issued. C = TO BE AMENDED - Drawings to be resubmitted. B = APPROVED WITH AMENDMENTS - Drawings to be resubmitted with final amendments included. A = APPROVED FOR PRODUCTION, NO COMMENTS - Procurement of materials, manufacture and installation to commence.		DRAWING STATUS
FAX:							

Section 3-3. Part 3 of 3

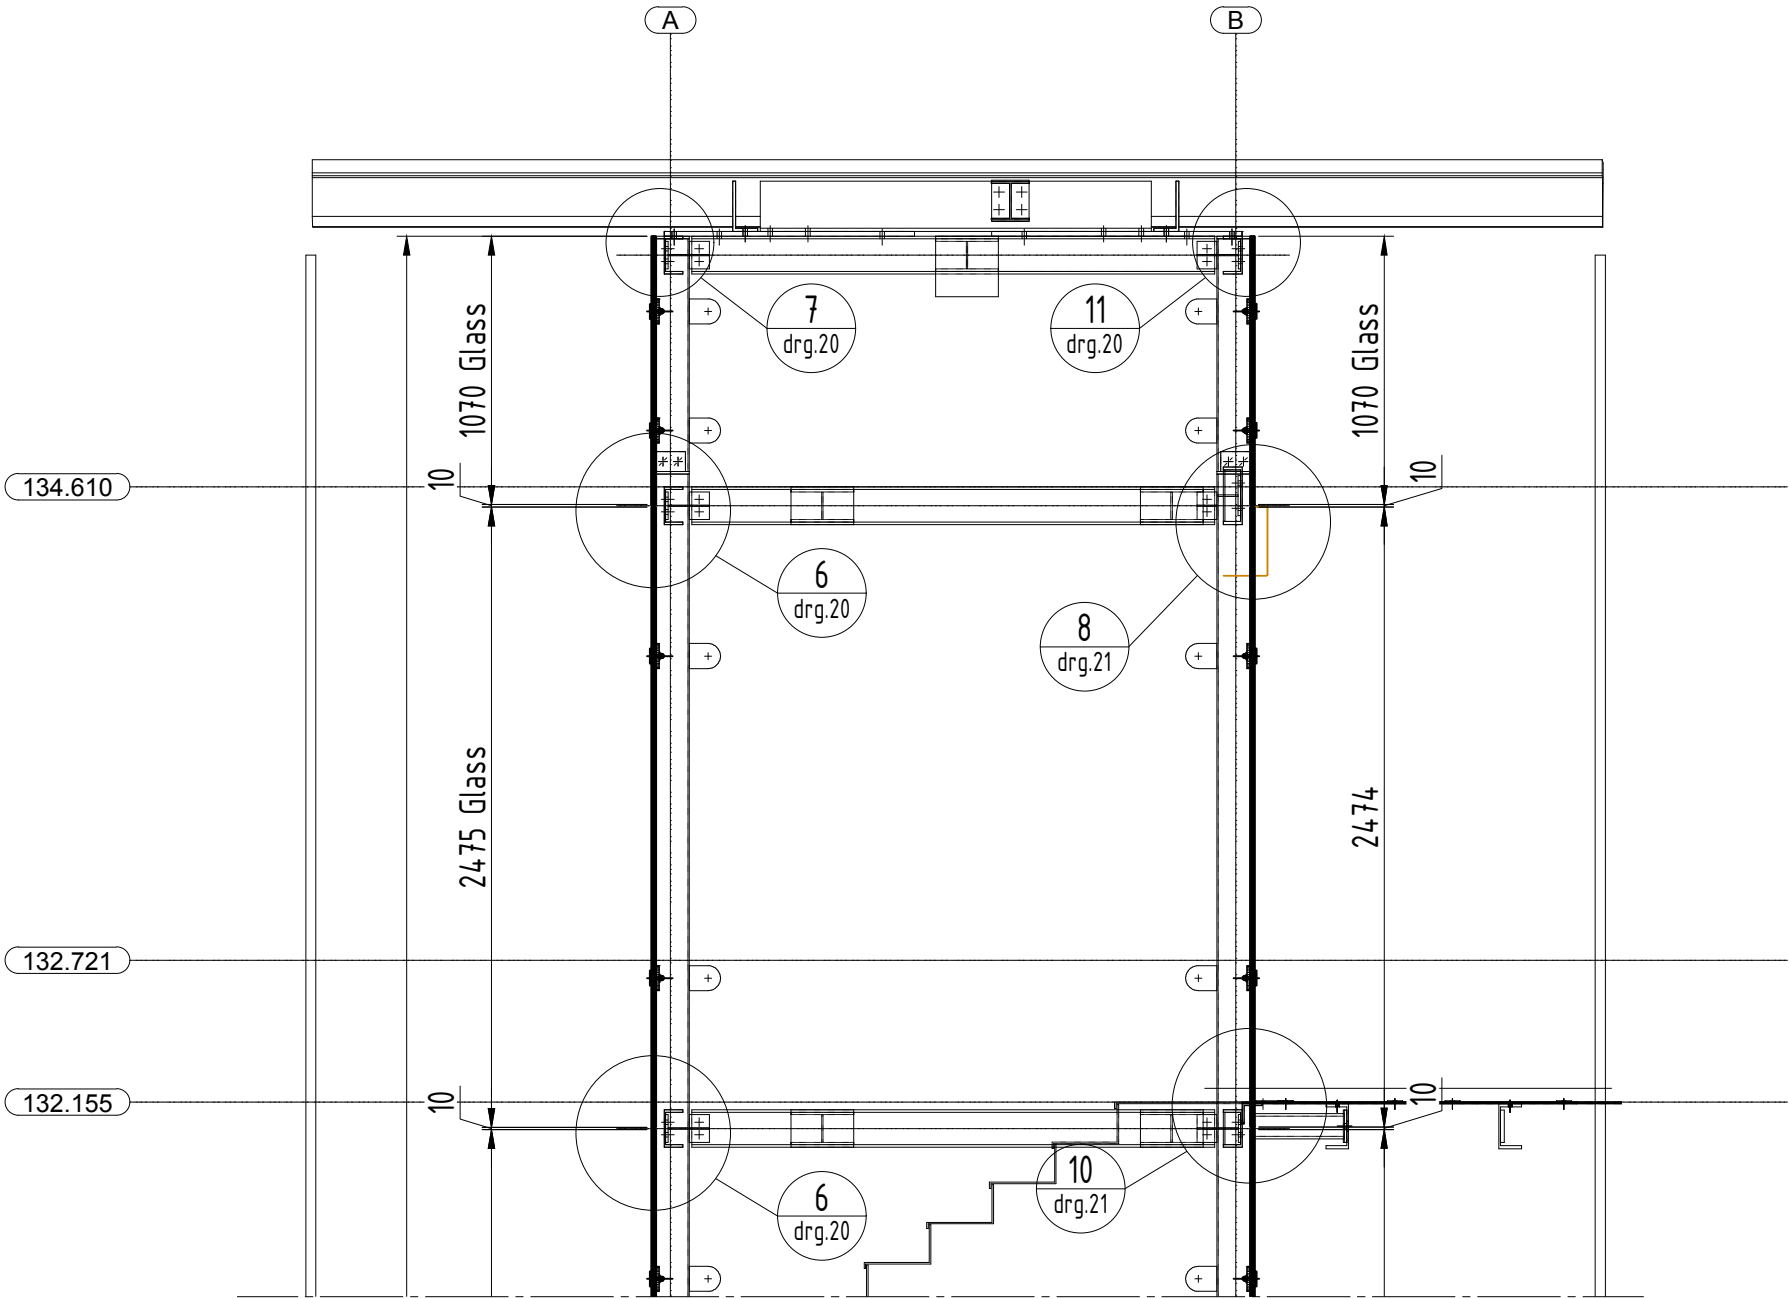


Donald Insall Associates
Chartered Architects and Historic Building Consultants

Review of this drawing is solely for the purpose of ascertaining conformity with the basic design concept, profiles, general arrangement and general compliance with the information contained in the contract documents and does not relieve the Consultant/Contractor/Sub-Contractor/Trade Contractor of any design responsibilities defined in the contract documents

A	x	No Comment:
B		Amend as noted:
C		Amend and re-submit:
D		Not inspected:
Date Received: 03.01.23		Date Returned: 27.01.23
Checked by: RZM		

C COPYRIGHT & DESIGN COPYRIGHT & DESIGN RIGHT 2008	PROJECT/SITE ADDRESS: ROCHDALE TOWN HALL TOWER LIFT SHAFT	GLASS & GENERAL www.glassandgeneral.com Unit 4 Heathway Industrial Estate Manchester Way Dagenham Essex Rm10 8PN Tel: 0845 371 4450 Fax: 0845 371 4455	REVISIONS		DATE 17/12/22	DRAWN by RZH
			01 - Details changed	21.12.2022	CHECKED by Project M.	
			02 - Dimensions & details changed	02.01.2022	SCALE 1:30@A3	Rev. 02
					DRAWING REF. 05	
					DRAWING TITLE Section 3-3. Part 3 of 3	
					DRAWING STATUS	Approval

Section 4-4. Part 1 of 3

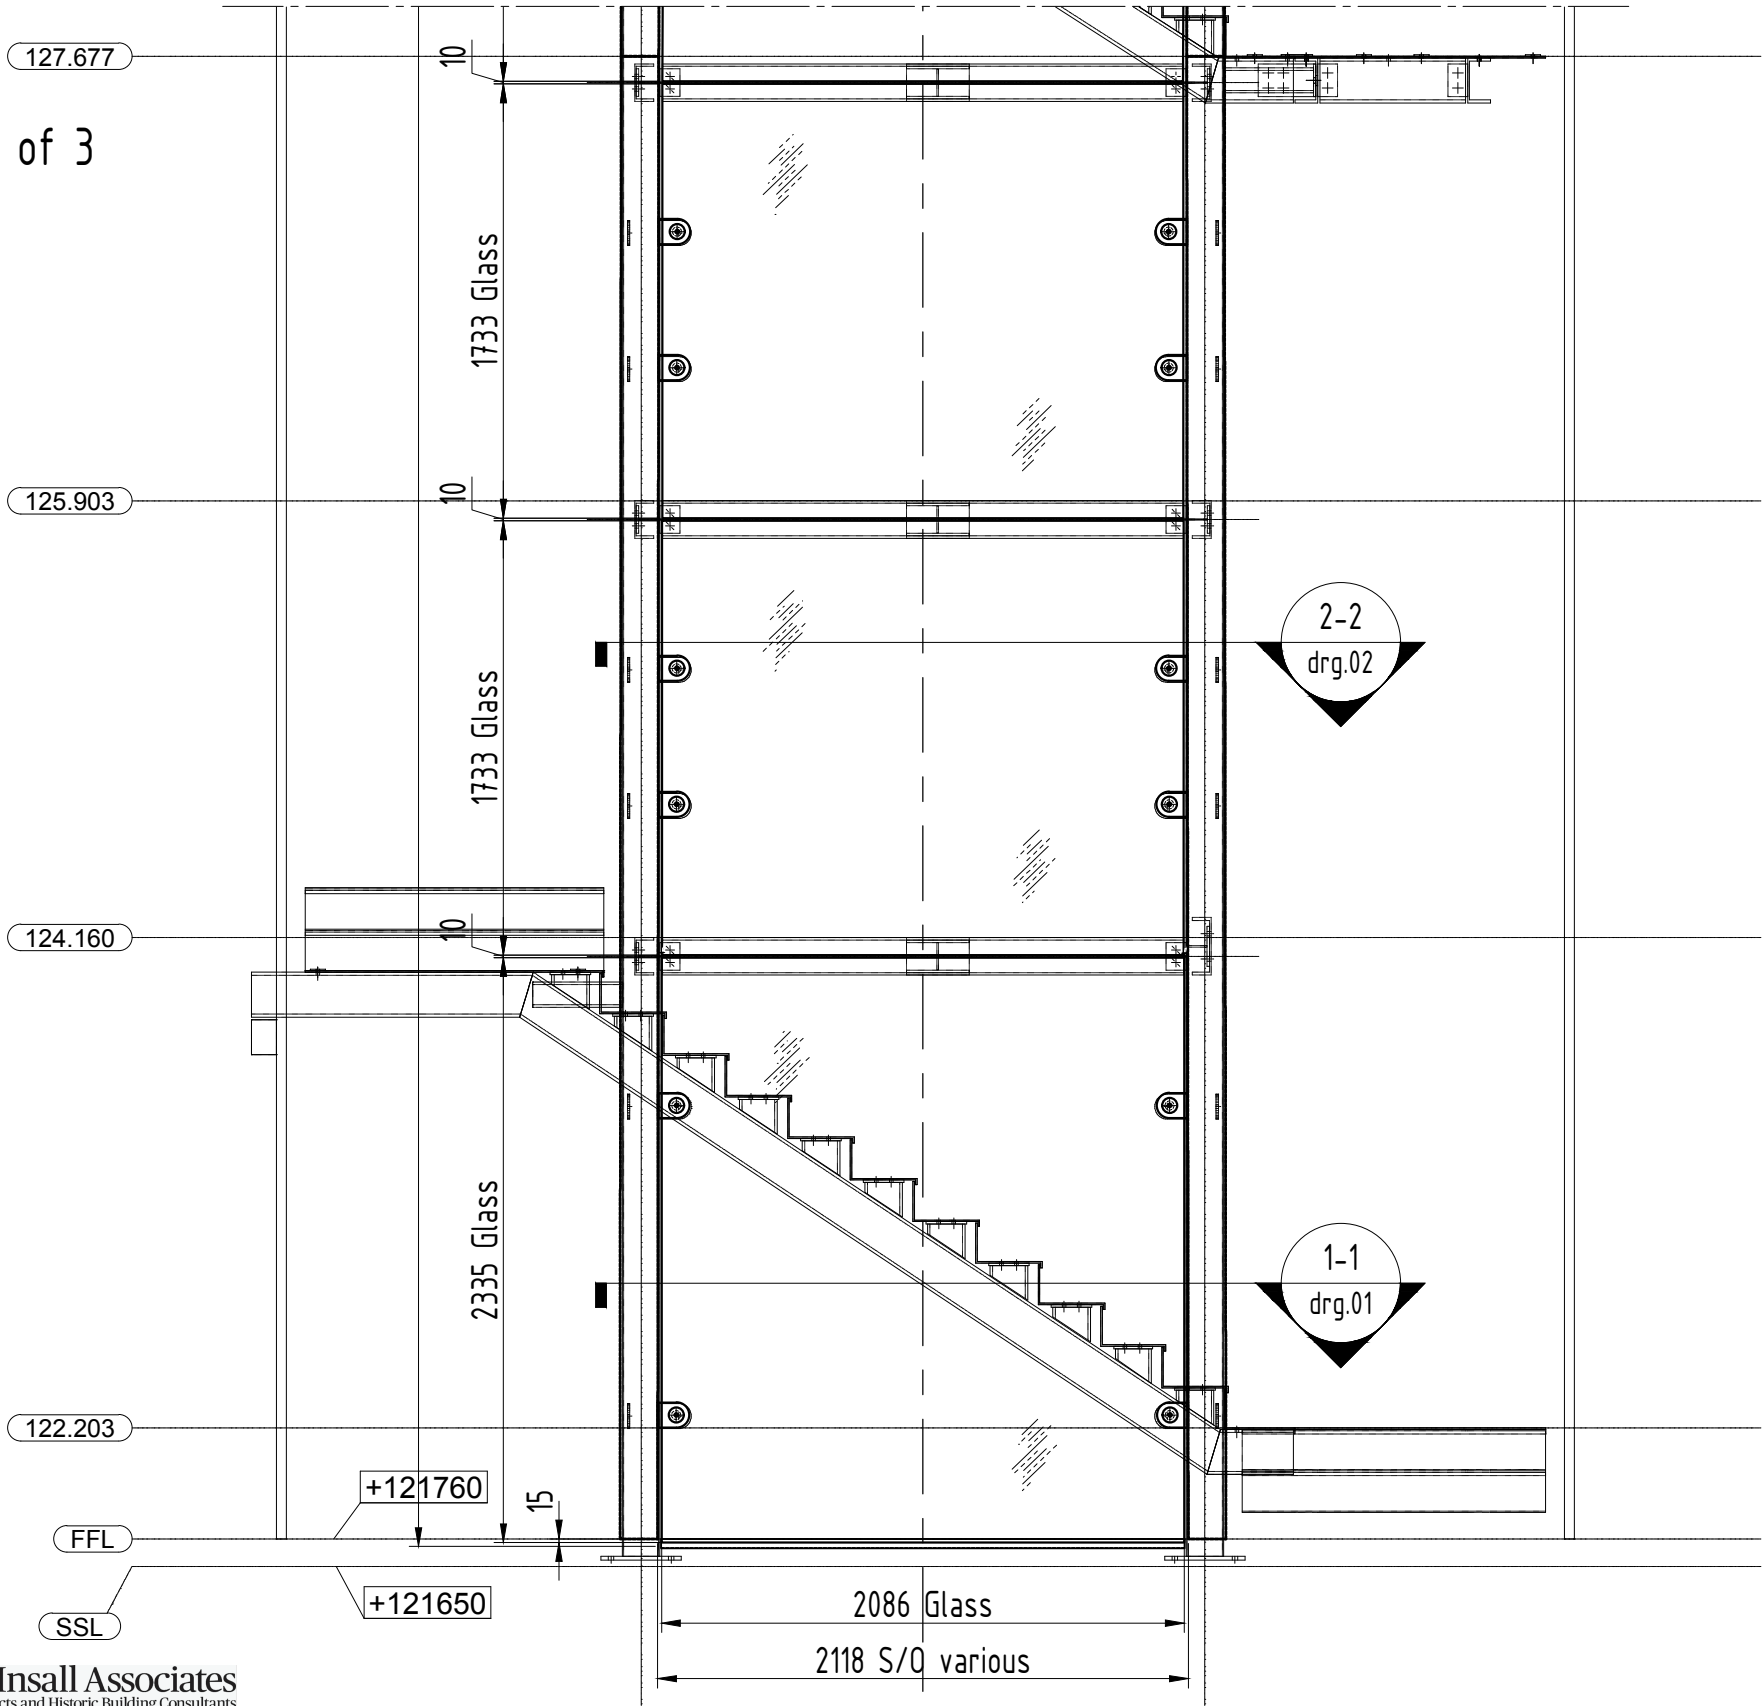


Donald Insall Associates
Chartered Architects and Historic Building Consultants

Review of this drawing is solely for the purpose of ascertaining conformity with the basic design concept, profiles, general arrangement and general compliance with the information contained in the contract documents and does not relieve the Consultant/Contractor/Sub-Contractor/Trade Contractor of any design responsibilities defined in the contract documents

A	x	No Comment:
B		Amend as noted:
C		Amend and re-submit:
D		Not inspected:
Date Received: 03.01.23		Date Returned: 27.01.23
Checked by: RZM		

C COPYRIGHT & DESIGN COPYRIGHT & DESIGN RIGHT 2008	PROJECT/SITE ADDRESS: ROCHDALE TOWN HALL TOWER LIFT SHAFT	GLASS & GENERAL www.glassandgeneral.com Unit 4 Heathway Industrial Estate Manchester Way Dagenham Essex Rm10 8PN Tel: 0845 371 4450 Fax: 0845 371 4455	REVISIONS 01 - Details changed 21.12.2022 02 - Dimensions & details changed 02.01.2022	DATE 17/12/22 CHECKED by SCALE 1:30@A3	DRAWN by RZH Project M. Rev. 02
	TEL: FAX:		Note: CDM regulations will apply to status approval of drawings and manufacture will only commence on receipt of 'A' status approval of drawings issued. C = TO BE AMENDED - Drawings to be resubmitted. B = APPROVED WITH AMENDMENTS - Drawings to be resubmitted with final amendments included. A = APPROVED FOR PRODUCTION, NO COMMENTS - Procurement of materials, manufacture and installation to commence.	DRAWING REF. 06 DRAWING TITLE Section 4-4. Part 1 of 3 DRAWING STATUS Approval	

Section 4-4. Part 2 of 3

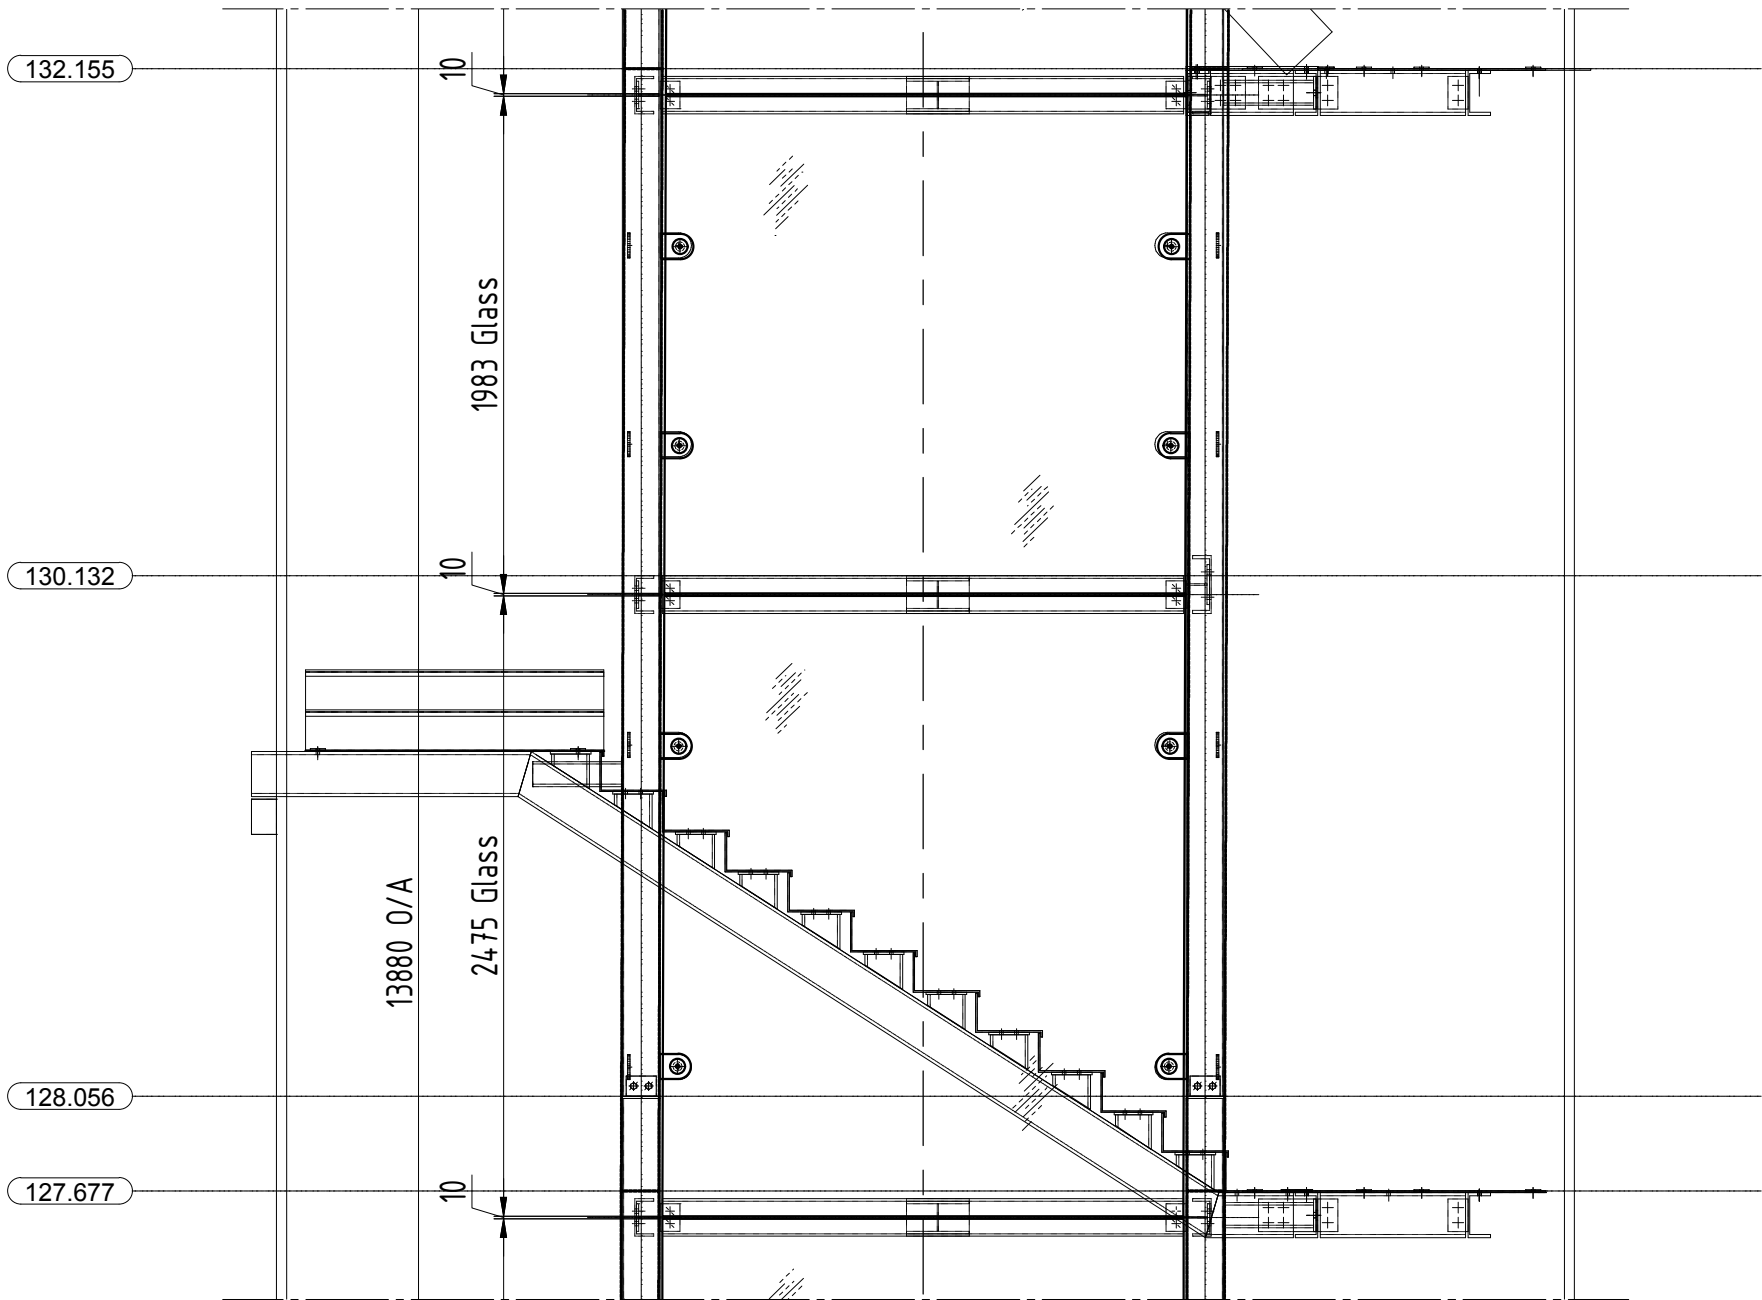


Donald Insall Associates
Chartered Architects and Historic Building Consultants

Review of this drawing is solely for the purpose of ascertaining conformity with the basic design concept, profiles, general arrangement and general compliance with the information contained in the contract documents and does not relieve the Consultant/Contractor/Sub-Contractor/Trade Contractor of any design responsibilities defined in the contract documents

A	x	No Comment:
B		Amend as noted:
C		Amend and re-submit:
D		Not inspected:
Date Received: 03.01.23		Date Returned: 27.01.23
Checked by: RZM		

C COPYRIGHT & DESIGN COPYRIGHT & DESIGN RIGHT 2008	PROJECT/SITE ADDRESS: ROCHDALE TOWN HALL TOWER LIFT SHAFT	GLASS & GENERAL www.glassandgeneral.com Unit 4 Heathway Industrial Estate Manchester Way Dagenham Essex Rm10 8PN Tel: 0845 371 4450 Fax: 0845 371 4455	REVISIONS 01 - Details changed 21.12.2022 02 - Dimensions & details changed 02.01.2022	DATE 17/12/22 CHECKED by SCALE 1:30@A3	DRAWN by RZH Project M. Rev. 02
	TEL: FAX:		Note: CDM regulations will apply to status approval of drawings and manufacture will only commence on receipt of 'A' status approval of drawings issued. C = TO BE AMENDED - Drawings to be resubmitted. B = APPROVED WITH AMENDMENTS - Drawings to be resubmitted with final amendments included. A = APPROVED FOR PRODUCTION, NO COMMENTS - Procurement of materials, manufacture and installation to commence.	DRAWING REF. 07 DRAWING TITLE Section 4-4. Part 2 of 3	
				DRAWING STATUS	Approval

Section 4-4. Part 3 of 3

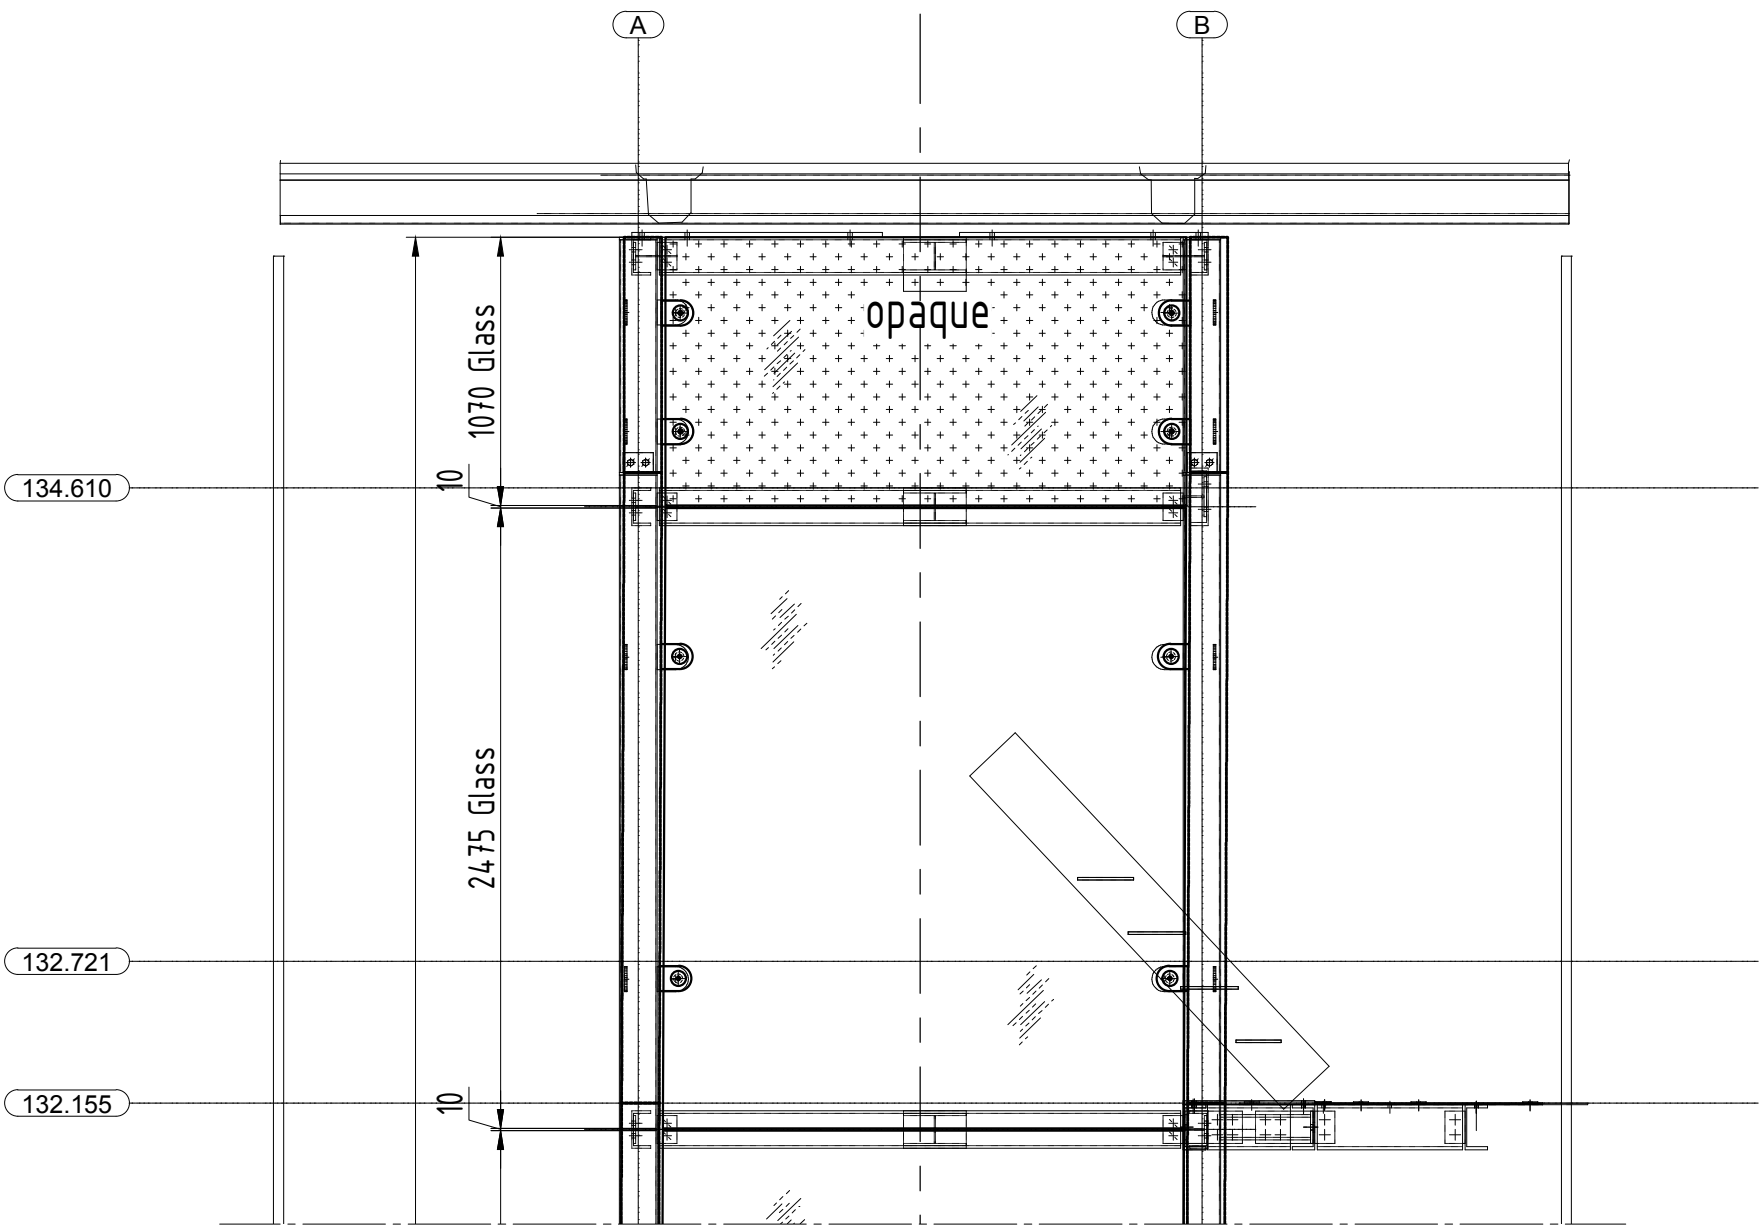

Donald Insall Associates


Chartered Architects and Historic Building Consultants

Review of this drawing is solely for the purpose of ascertaining conformity with the basic design concept, profiles, general arrangement and general compliance with the information contained in the contract documents and does not relieve the Consultant/Contractor/Sub-Contractor/Trade Contractor of any design responsibilities defined in the contract documents

A	x	No Comment:
B		Amend as noted:
C		Amend and re-submit:
D		Not inspected:
Date Received: 03.01.23		Date Returned: 27.01.23
Checked by: RZM		

C COPYRIGHT & DESIGN COPYRIGHT & DESIGN RIGHT 2008	PROJECT/SITE ADDRESS: ROCHDALE TOWN HALL TOWER LIFT SHAFT	GLASS & GENERAL www.glassandgeneral.com Unit 4 Heathway Industrial Estate Manchester Way Dagenham Essex	REVISIONS	DATE 17/12/22	DRAWN by RZH	
			01 - Details changed21.12.2022	CHECKED by	Project M.	
			02 - Dimensions & details changed02.01.2022	SCALE 1:30@A3	Rev. 02	
				DRAWING REF.		
		08				
		DRAWING TITLE				
	TEL:	Rm10 8PN	Section 4-4. Part 3 of 3			
FAX:	Tel: 0845 371 4450 Fax: 0845 371 4455	DRAWING STATUS				
				Approval		

Section 5-5. Part 1 of 3

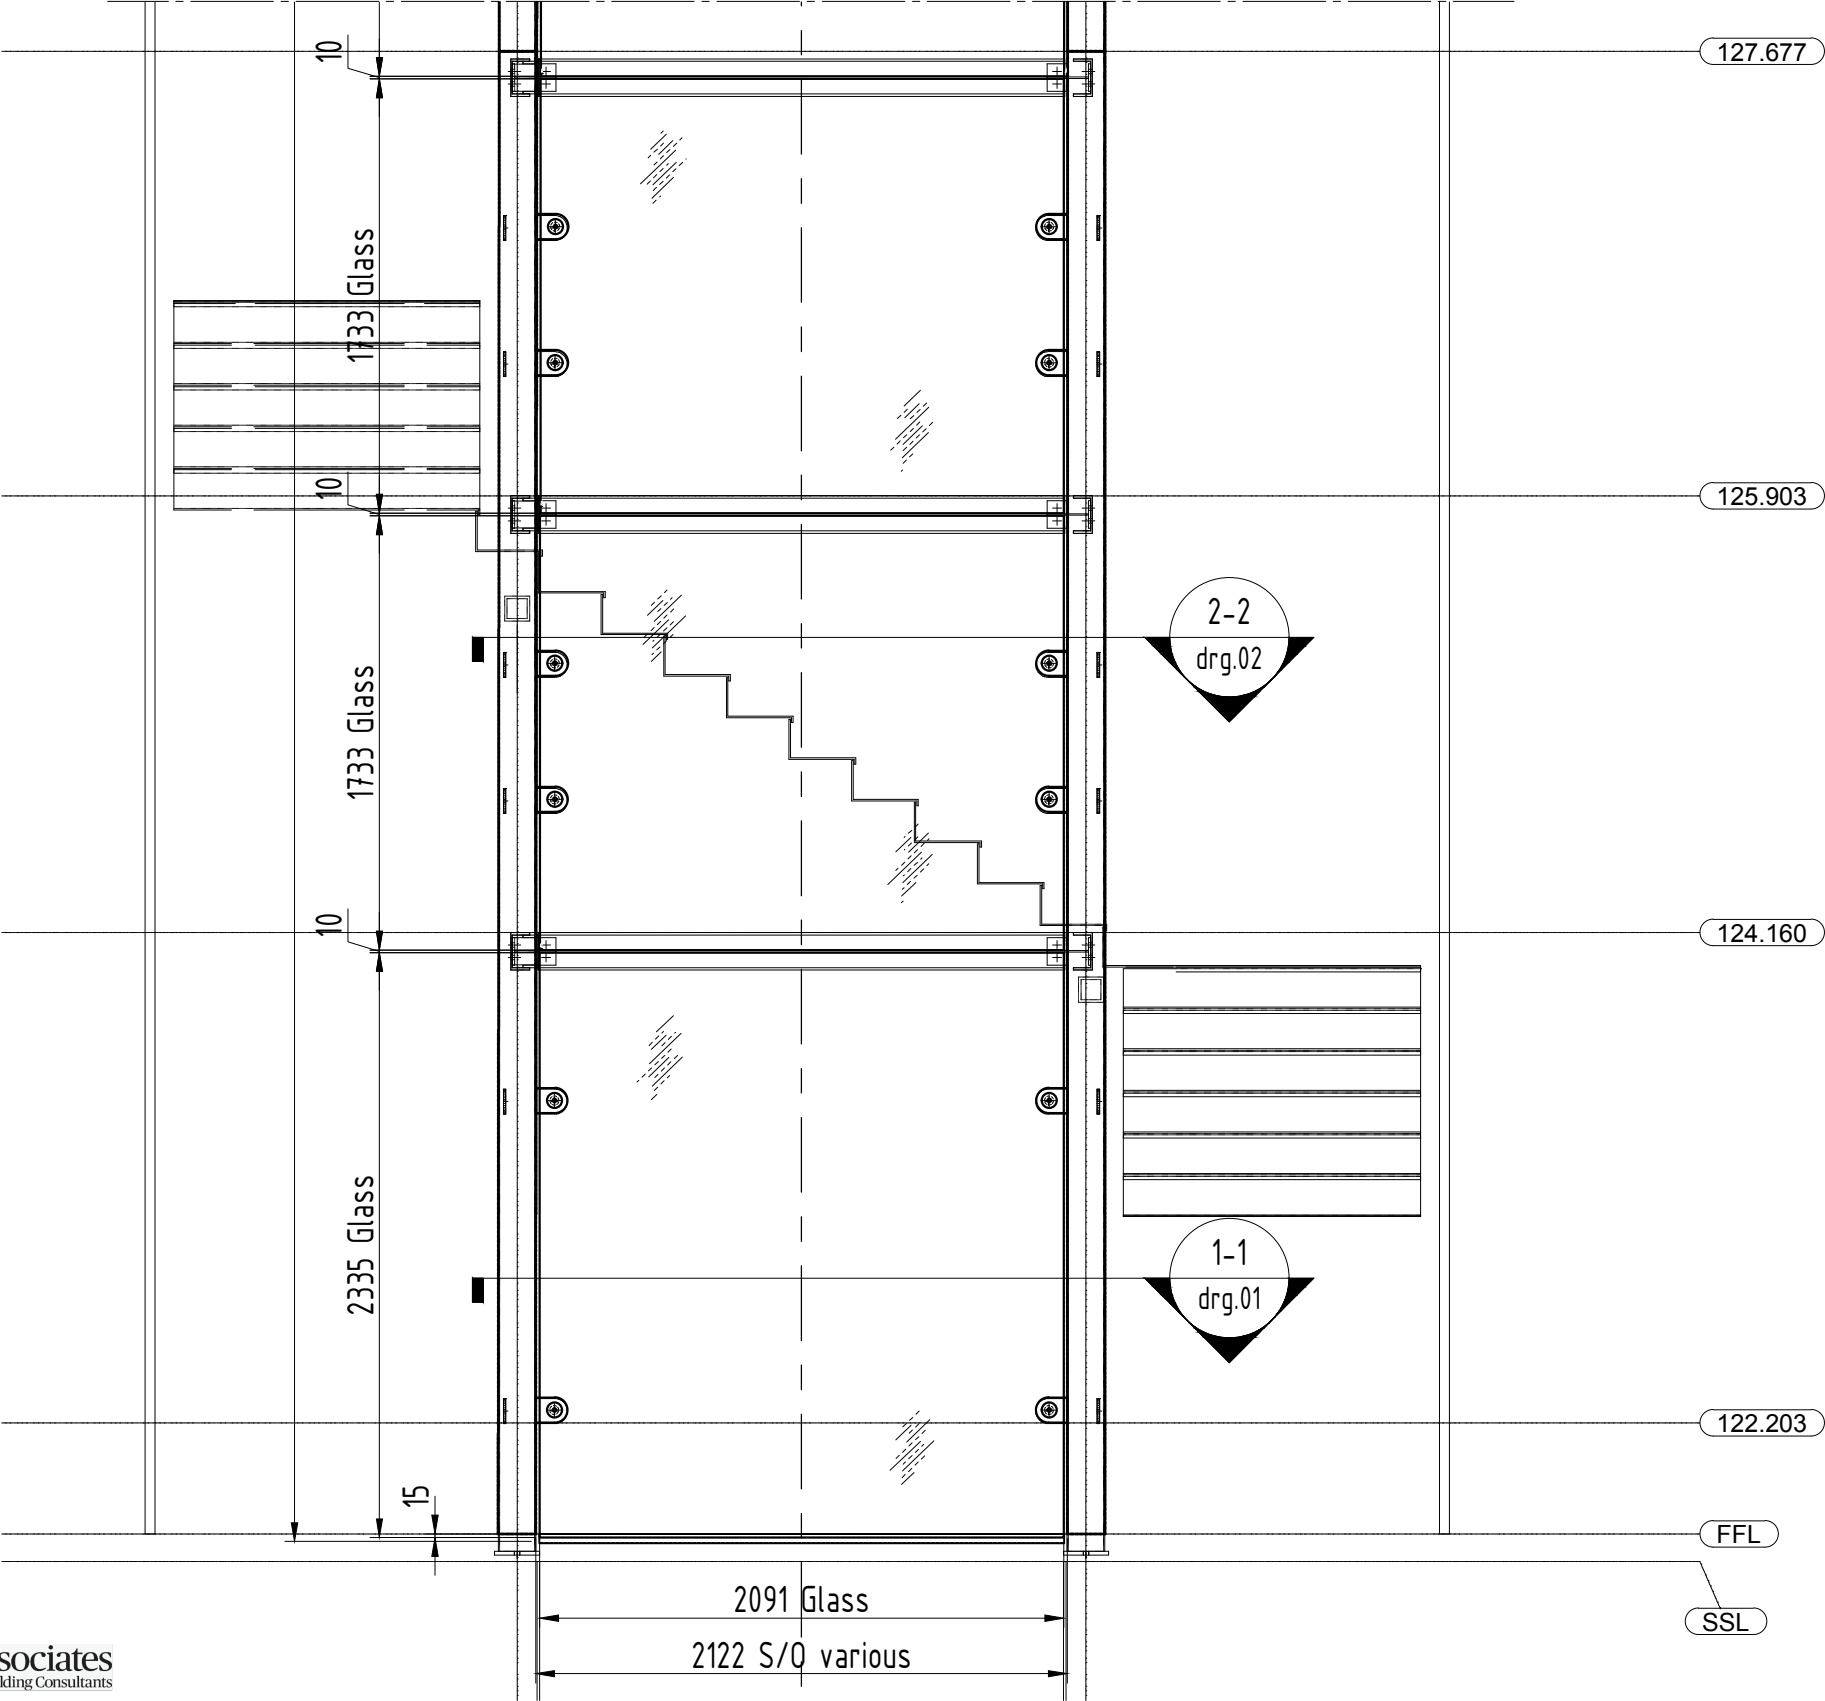


Donald Insall Associates
Chartered Architects and Historic Building Consultants

Review of this drawing is solely for the purpose of ascertaining conformity with the basic design concept, profiles, general arrangement and general compliance with the information contained in the contract documents and does not relieve the Consultant/Contractor/Sub-Contractor/Trade Contractor of any design responsibilities defined in the contract documents

A	x	No Comment:
B		Amend as noted:
C		Amend and re-submit:
D		Not inspected:
Date Received: 03.01.23		Date Returned: 27.01.23
Checked by: RZM		

C COPYRIGHT & DESIGN COPYRIGHT & DESIGN RIGHT 2008	PROJECT/SITE ADDRESS: ROCHDALE TOWN HALL TOWER LIFT SHAFT	GLASS & GENERAL www.glassandgeneral.com Unit 4 Heathway Industrial Estate Manchester Way Dagenham Essex Rm10 8PN Tel: 0845 371 4450 Fax: 0845 371 4455	REVISIONS		DATE 17/12/22		DRAWN by RZH	
			01 - Details changed21.12.2022		CHECKED by		Project M.	
			02 - Dimensions & details changed02.01.2022		SCALE 1:30@A3		Rev. 02	
					DRAWING REF. 09			
	TEL:			DRAWING TITLE Section 5-5. Part 1 of 3				
	FAX:							
			Note: CDM regulations will apply to status approval of drawings and manufacture will only commence on receipt of 'A' status approval of drawings issued. C = TO BE AMENDED - Drawings to be resubmitted. B = APPROVED WITH AMENDMENTS - Drawings to be resubmitted with final amendments included. A = APPROVED FOR PRODUCTION, NO COMMENTS - Procurement of materials, manufacture and installation to commence.					
			DRAWING STATUS			Approval		

Section 5-5. Part 2 of 3

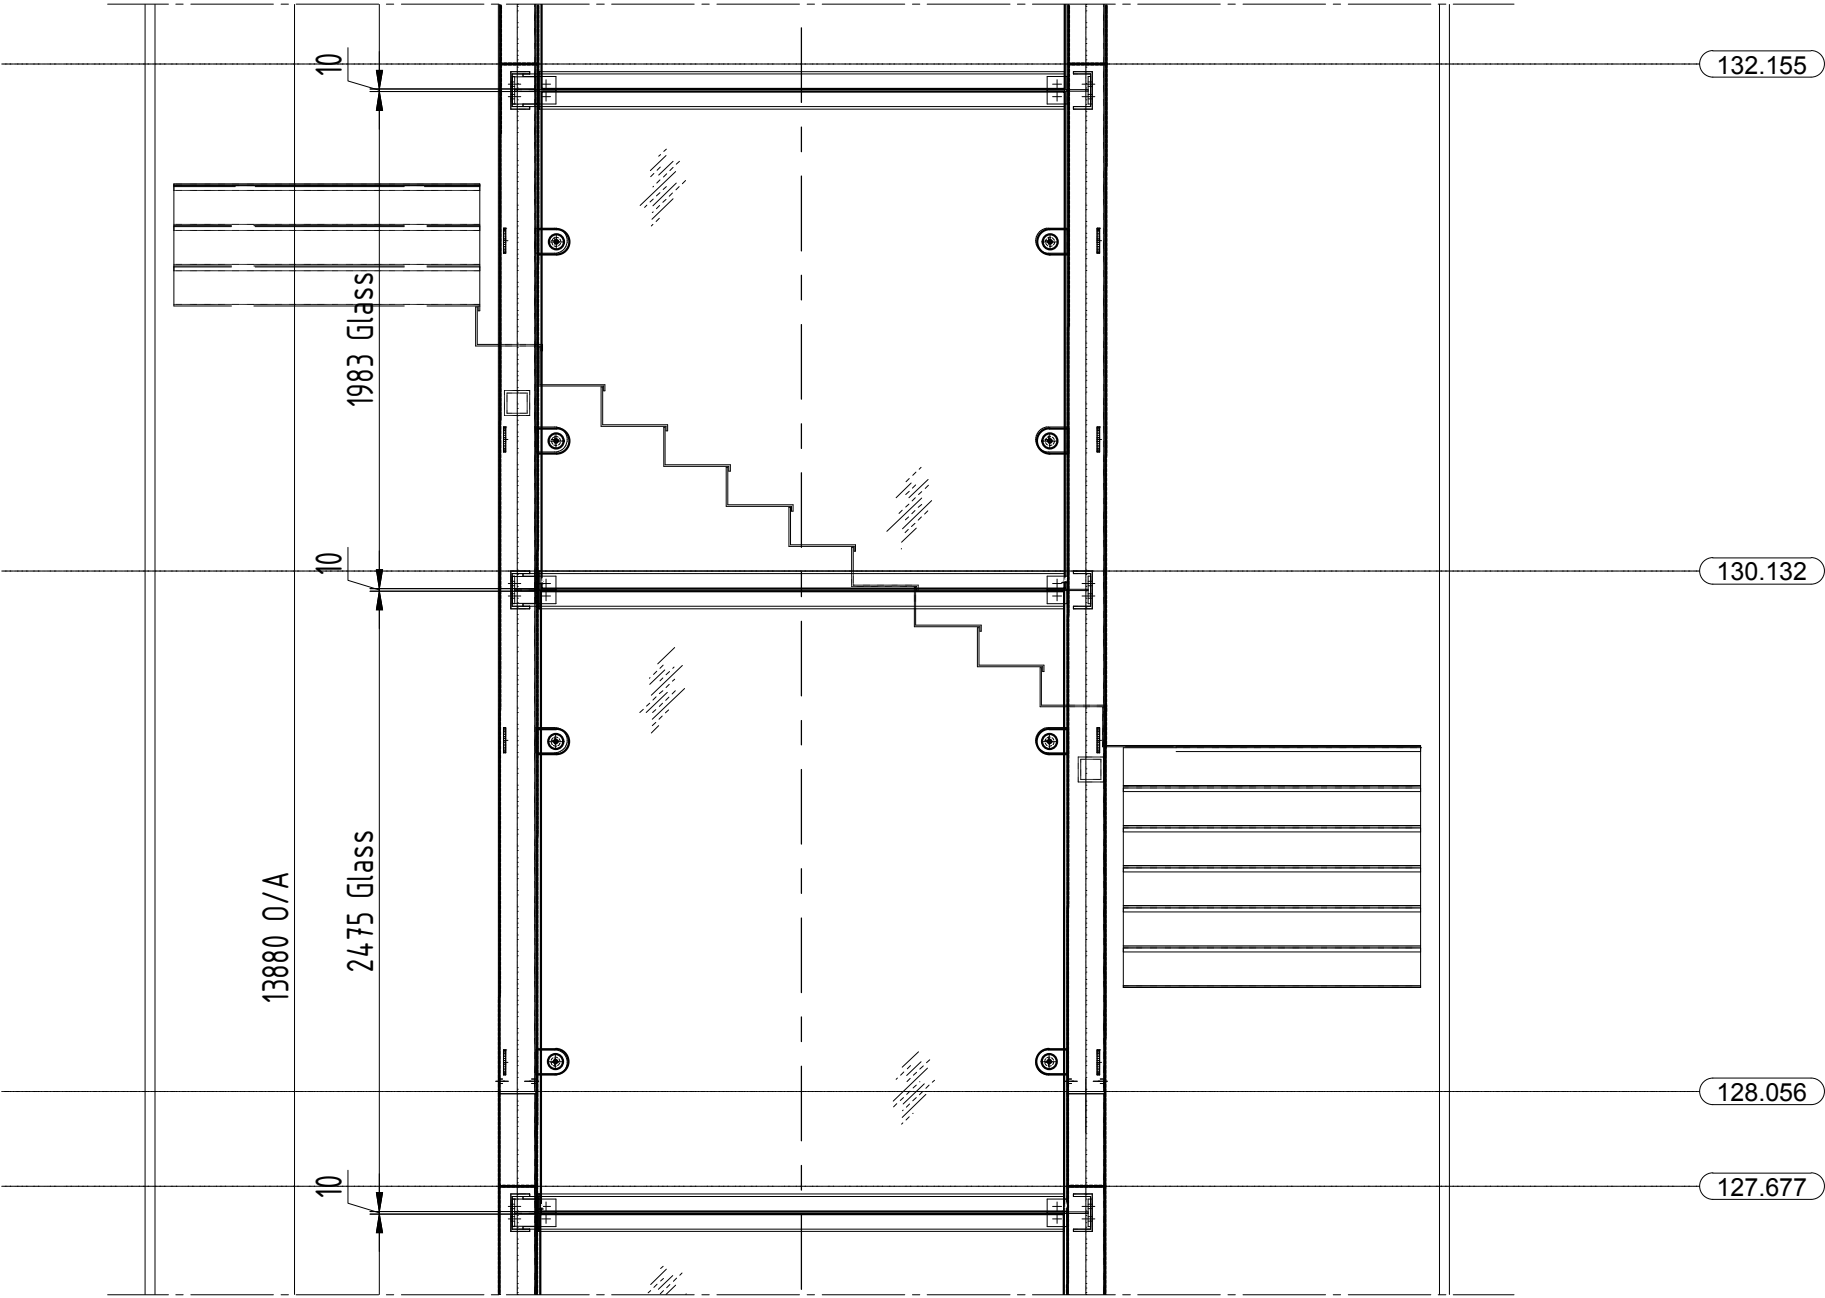

Donald Insall Associates
Chartered Architects and Historic Building Consultants

Review of this drawing is solely for the purpose of ascertaining conformity with the basic design concept, profiles, general arrangement and general compliance with the information contained in the contract documents and does not relieve the Consultant/Contractor/Sub-Contractor/Trade Contractor of any design responsibilities defined in the contract documents

A	x	No Comment:
B		Amend as noted:
C		Amend and re-submit:
D		Not inspected:
Date Received: 03.01.23		Date Returned: 27.01.23
Checked by: RZM		

C COPYRIGHT & DESIGN
COPYRIGHT & DESIGN RIGHT 2008

PROJECT/SITE ADDRESS:
ROCHDALE TOWN HALL
TOWER LIFT SHAFT

TEL:
FAX:

GLASS & GENERAL

www.glassandgeneral.com

Unit 4 Heathway Industrial Estate
Manchester Way
Dagenham
Essex

Rm10 8PN
Tel: 0845 371 4450
Fax: 0845 371 4455


REVISIONS	
01 - Details changed	21.12.2022
02 - Dimensions & details changed	02.01.2022

Note: CDM regulations will apply to status approval of drawings and manufacture will only commence on receipt of 'A' status approval of drawings issued.
C = TO BE AMENDED - Drawings to be resubmitted.
B = APPROVED WITH AMENDMENTS - Drawings to be resubmitted with final amendments included.
A = APPROVED FOR PRODUCTION, NO COMMENTS - Procurement of materials, manufacture and installation to commence.

DATE 17/12/22	DRAWN by RZH
CHECKED by	Project M.
SCALE 1:30@A3	Rev. 02

DRAWING REF. 10	
DRAWING TITLE Section 5-5. Part 2 of 3	
DRAWING STATUS	Approval

Section 5-5. Part 3 of 3

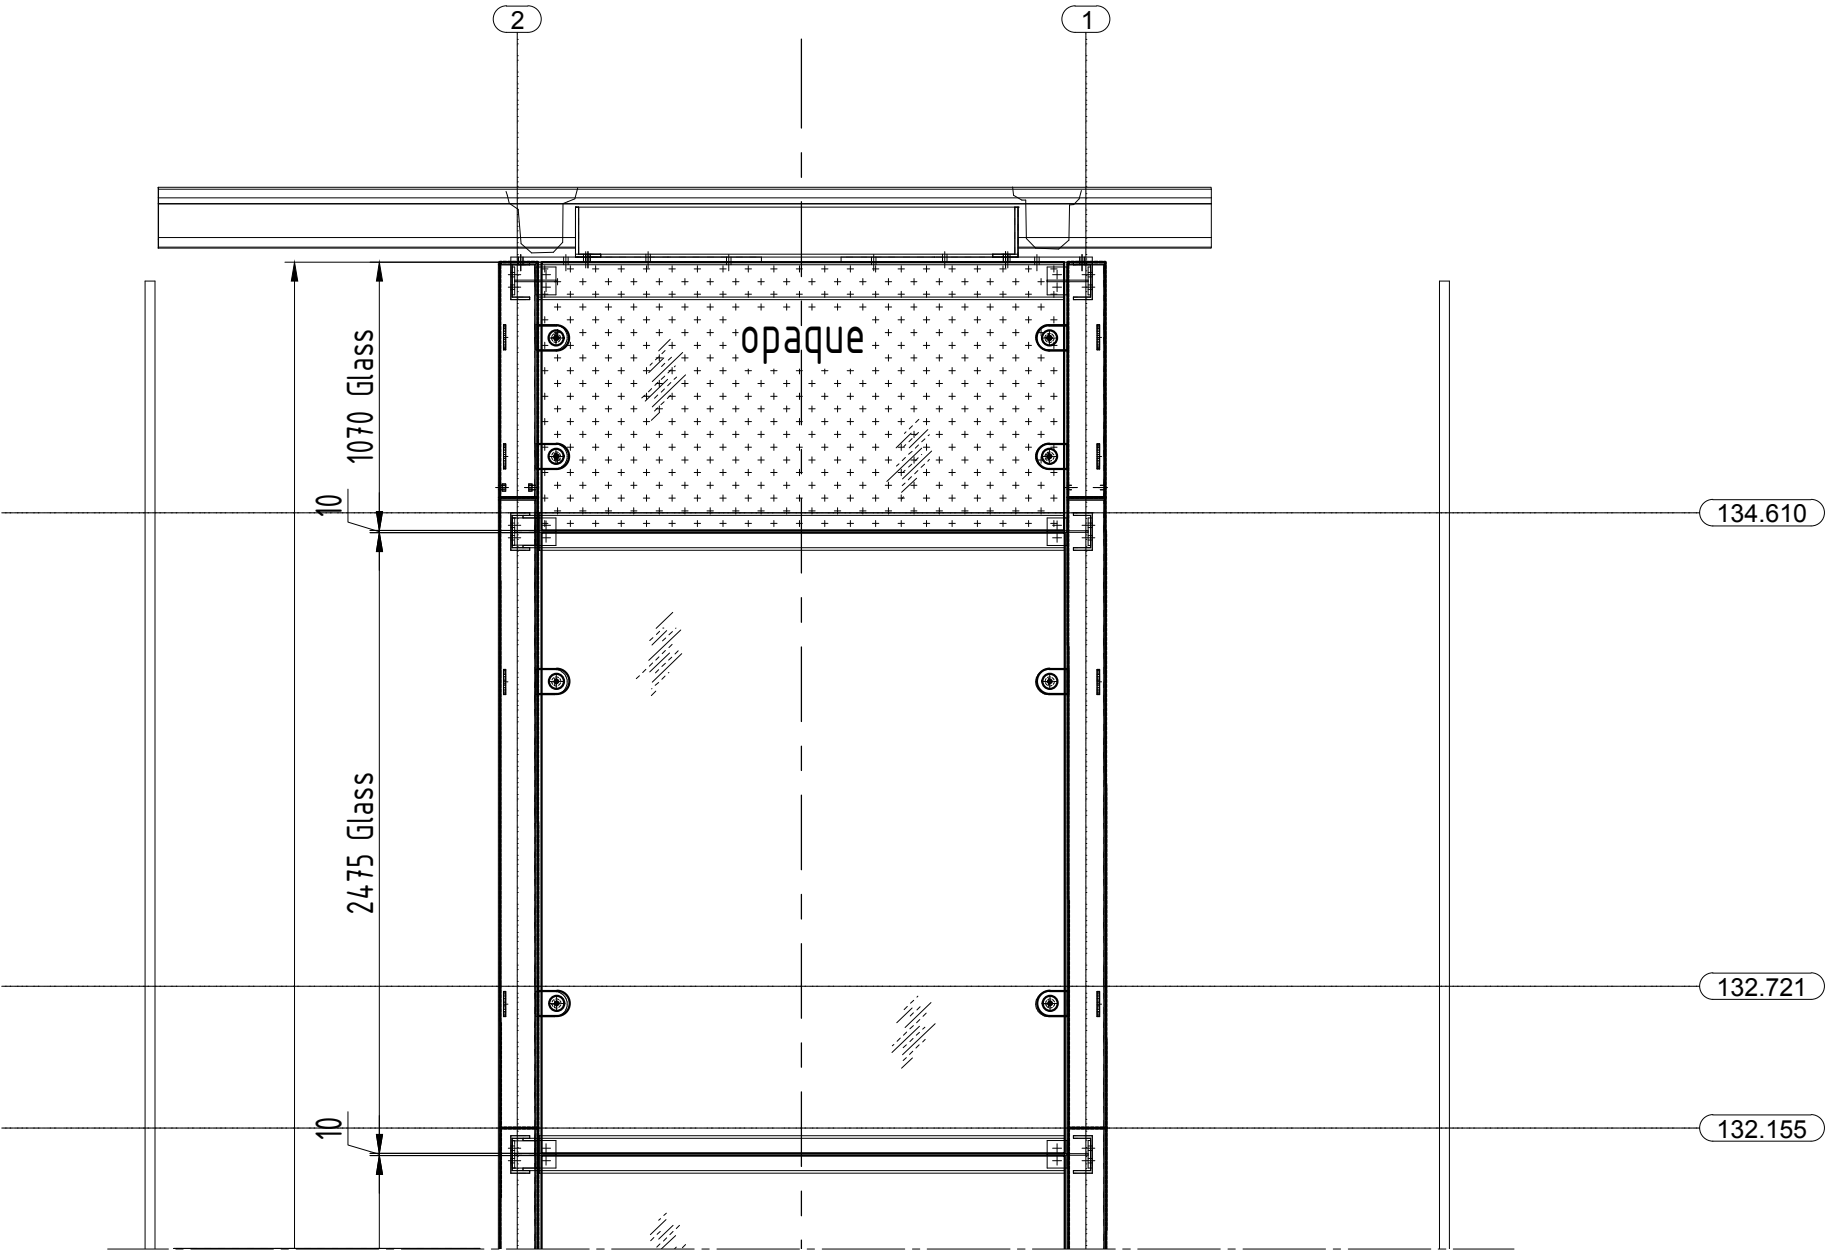

Donald Insall Associates
Chartered Architects and Historic Building Consultants

Review of this drawing is solely for the purpose of ascertaining conformity with the basic design concept, profiles, general arrangement and general compliance with the information contained in the contract documents and does not relieve the Consultant/Contractor/Sub-Contractor/Trade Contractor of any design responsibilities defined in the contract documents

A	x	No Comment:
B		Amend as noted:
C		Amend and re-submit:
D		Not inspected:
Date Received: 03.01.23		Date Returned: 27.01.23
Checked by: RZM		

C COPYRIGHT & DESIGN COPYRIGHT & DESIGN RIGHT 2008	PROJECT/SITE ADDRESS: ROCHDALE TOWN HALL TOWER LIFT SHAFT	GLASS & GENERAL www.glassandgeneral.com Unit 4 Heathway Industrial Estate Manchester Way Dagenham Essex Rm10 8PN Tel: 0845 371 4450 Fax: 0845 371 4455	REVISIONS 01 - Details changed 21.12.2022 02 - Dimensions & details changed 02.01.2022	DATE 17/12/22 CHECKED by SCALE 1:30@A3	DRAWN by RZH Project M. Rev. 02
	TEL: FAX:		Note: CDM regulations will apply to status approval of drawings and manufacture will only commence on receipt of 'A' status approval of drawings issued. C = TO BE AMENDED - Drawings to be resubmitted. B = APPROVED WITH AMENDMENTS - Drawings to be resubmitted with final amendments included. A = APPROVED FOR PRODUCTION, NO COMMENTS - Procurement of materials, manufacture and installation to commence.	DRAWING REF. 11 DRAWING TITLE Section 5-5. Part 3 of 3	
				DRAWING STATUS	Approval

Section 6-6. Part 1 of 3




Donald Insall Associates
Chartered Architects and Historic Building Consultants

Review of this drawing is solely for the purpose of ascertaining conformity with the basic design concept, profiles, general arrangement and general compliance with the information contained in the contract documents and does not relieve the Consultant/Contractor/Sub-Contractor/Trade Contractor of any design responsibilities defined in the contract documents

A	x	No Comment:
B		Amend as noted:
C		Amend and re-submit:
D		Not inspected:
Date Received: 03.01.23		Date Returned: 27.01.23
Checked by: RZM		

C COPYRIGHT & DESIGN COPYRIGHT & DESIGN RIGHT 2008	PROJECT/SITE ADDRESS: ROCHDALE TOWN HALL TOWER LIFT SHAFT	GLASS & GENERAL www.glassandgeneral.com Unit 4 Heathway Industrial Estate Manchester Way Dagenham Essex Rm10 8PN Tel: 0845 371 4450 Fax: 0845 371 4455	REVISIONS 01 - Details changed 21.12.2022 02 - Dimensions & details changed 02.01.2022	DATE 17/12/22 CHECKED by Project M. SCALE 1:30@A3 Rev. 02	DRAWN by RZH
	TEL: FAX:		Note: CDM regulations will apply to status approval of drawings and manufacture will only commence on receipt of 'A' status approval of drawings issued. C = TO BE AMENDED - Drawings to be resubmitted. B = APPROVED WITH AMENDMENTS - Drawings to be resubmitted with final amendments included. A = APPROVED FOR PRODUCTION, NO COMMENTS - Procurement of materials, manufacture and installation to commence.	DRAWING REF. 12 DRAWING TITLE Section 6-6. Part 1 of 3	
				DRAWING STATUS	Approval

Section 6-6. Part 2 of 3

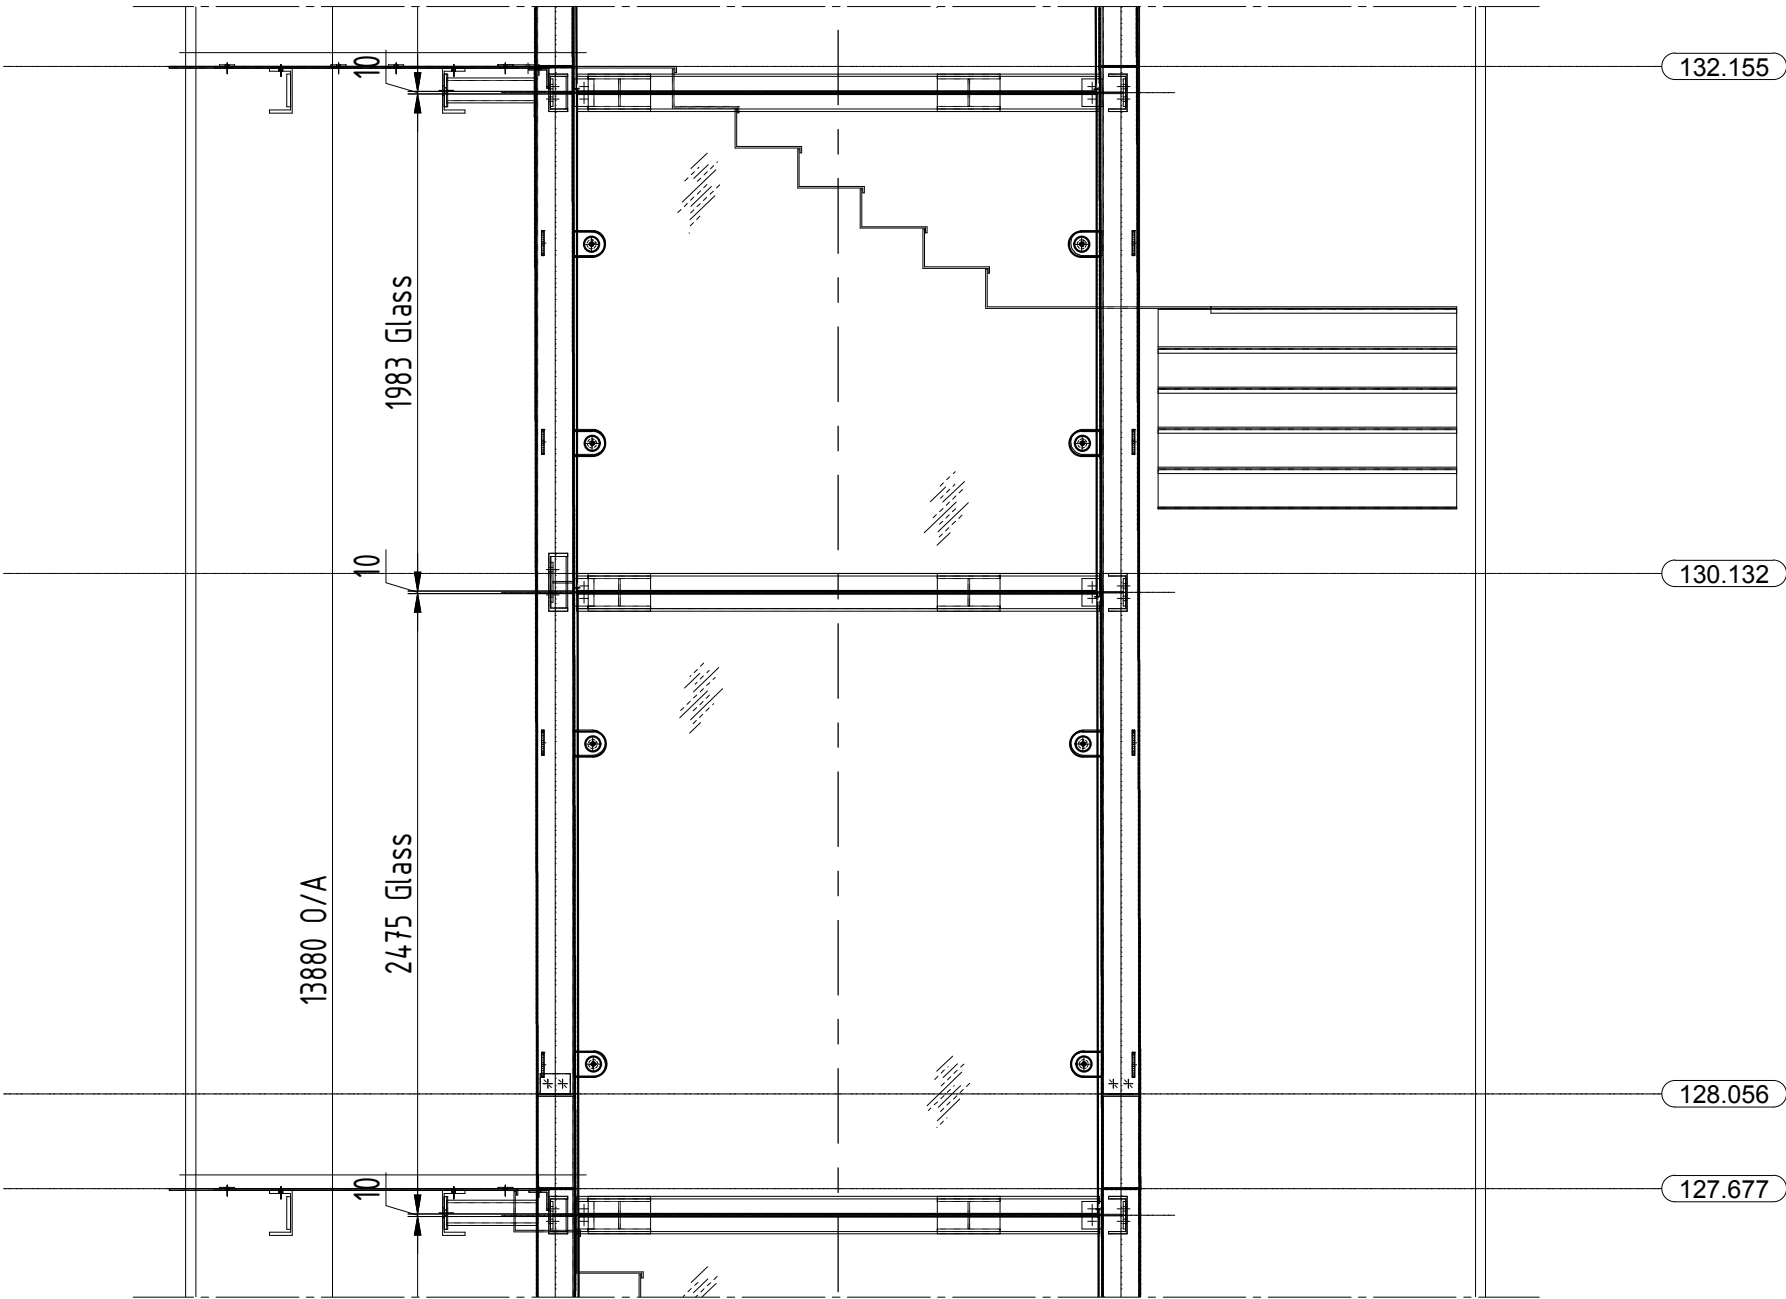


Donald Insall Associates
Chartered Architects and Historic Building Consultants

Review of this drawing is solely for the purpose of ascertaining conformity with the basic design concept, profiles, general arrangement and general compliance with the information contained in the contract documents and does not relieve the Consultant/Contractor/Sub-Contractor/Trade Contractor of any design responsibilities defined in the contract documents

A	x	No Comment:
B		Amend as noted:
C		Amend and re-submit:
D		Not inspected:
Date Received: 03.01.23		Date Returned: 27.01.23
Checked by: RZM		

C COPYRIGHT & DESIGN COPYRIGHT & DESIGN RIGHT 2008	PROJECT/SITE ADDRESS: ROCHDALE TOWN HALL TOWER LIFT SHAFT	GLASS & GENERAL www.glassandgeneral.com Unit 4 Heathway Industrial Estate Manchester Way Dagenham Essex Rm10 8PN Tel: 0845 371 4450 Fax: 0845 371 4455	REVISIONS 01 - Details changed 21.12.2022 02 - Dimensions & details changed 02.01.2022	DATE 17/12/22 CHECKED by SCALE 1:30@A3	DRAWN by RZH Project M. Rev. 02
	TEL: FAX:		Note: CDM regulations will apply to status approval of drawings and manufacture will only commence on receipt of 'A' status approval of drawings issued. C = TO BE AMENDED - Drawings to be resubmitted. B = APPROVED WITH AMENDMENTS - Drawings to be resubmitted with final amendments included. A = APPROVED FOR PRODUCTION, NO COMMENTS - Procurement of materials, manufacture and installation to commence.	DRAWING REF. 13 DRAWING TITLE Section 6-6. Part 2 of 3	
				DRAWING STATUS	Approval

Section 6-6. Part 3 of 3

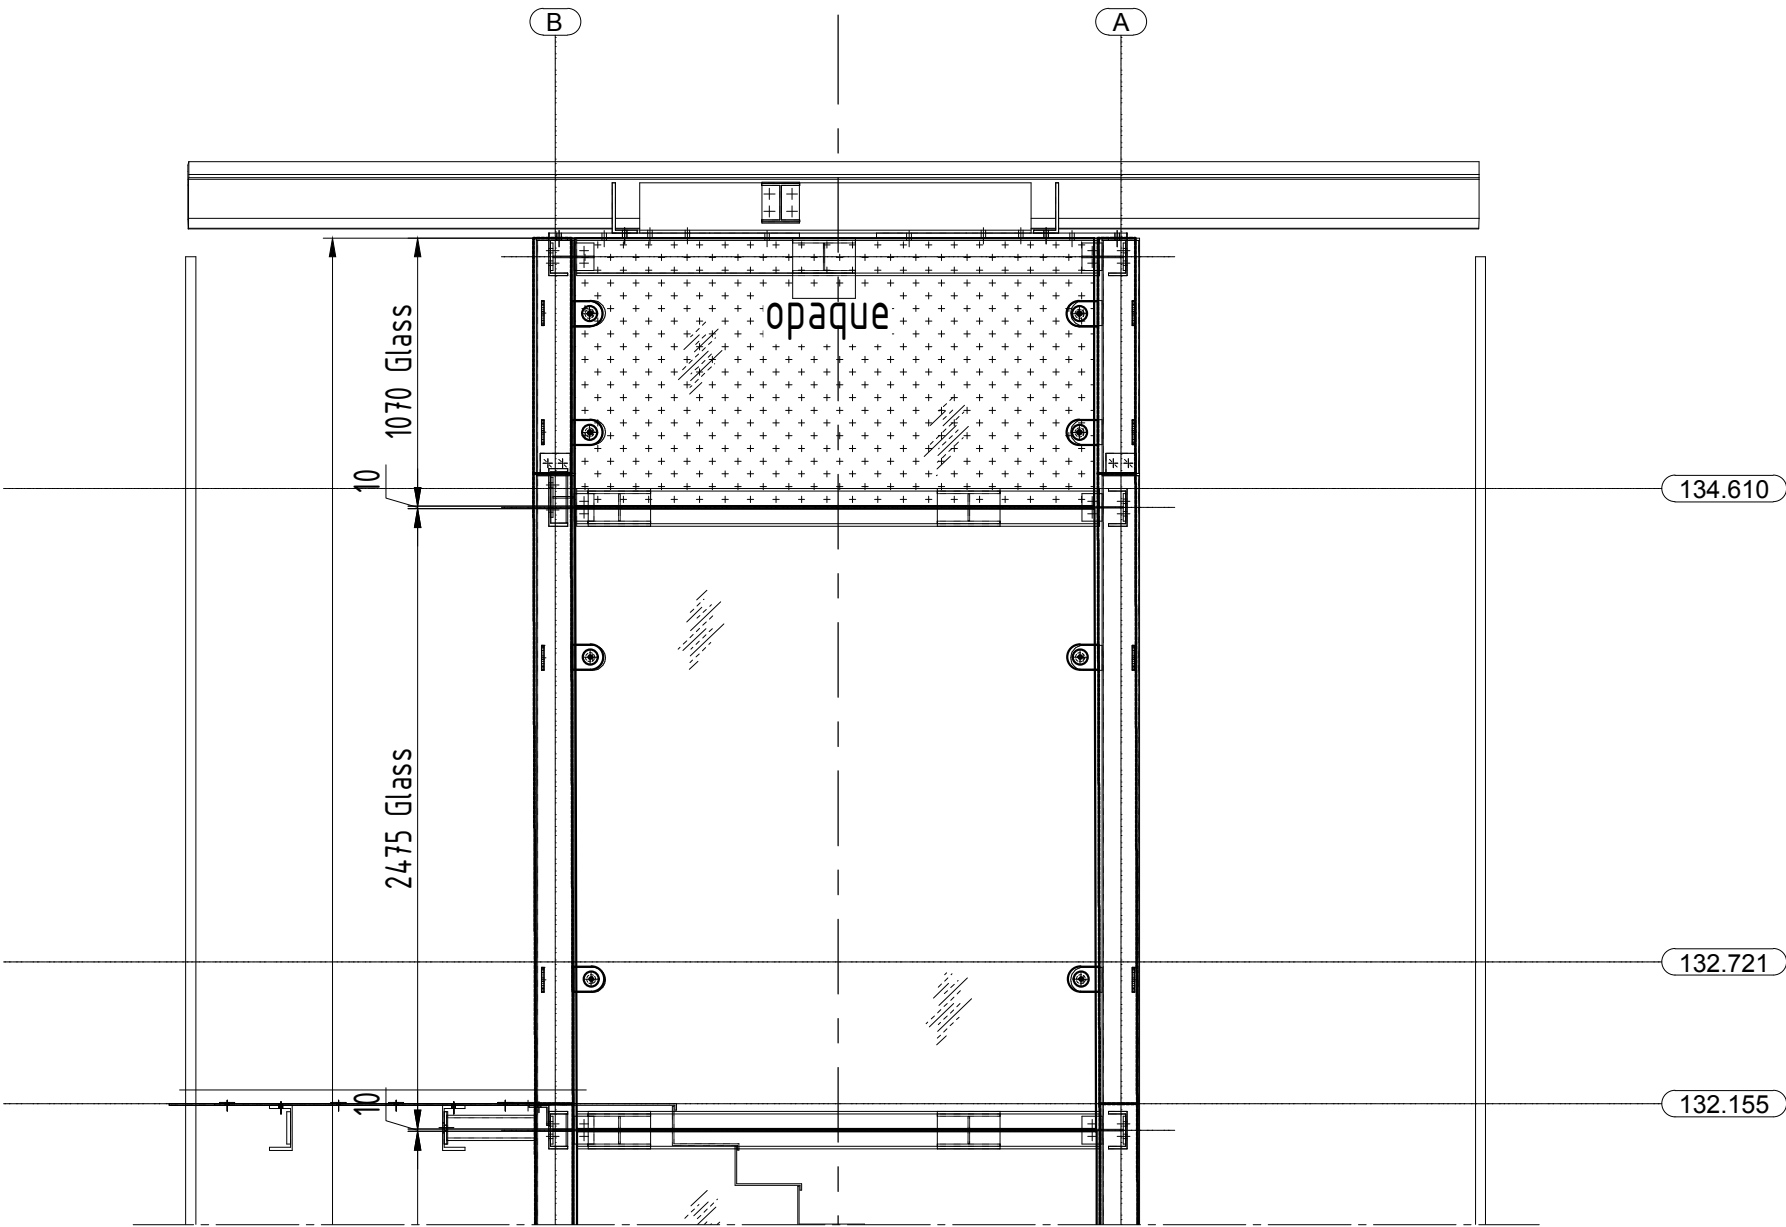


Donald Insall Associates
Chartered Architects and Historic Building Consultants

Review of this drawing is solely for the purpose of ascertaining conformity with the basic design concept, profiles, general arrangement and general compliance with the information contained in the contract documents and does not relieve the Consultant/Contractor/Sub-Contractor/Trade Contractor of any design responsibilities defined in the contract documents

A	x	No Comment:
B		Amend as noted:
C		Amend and re-submit:
D		Not inspected:
Date Received: 03.01.23		Date Returned: 27.01.23
Checked by: RZM		

C COPYRIGHT & DESIGN COPYRIGHT & DESIGN RIGHT 2008	PROJECT/SITE ADDRESS: ROCHDALE TOWN HALL TOWER LIFT SHAFT	GLASS & GENERAL www.glassandgeneral.com Unit 4 Heathway Industrial Estate Manchester Way Dagenham Essex Rm10 8PN Tel: 0845 371 4450 Fax: 0845 371 4455	REVISIONS 01 - Details changed 21.12.2022 02 - Dimensions & details changed 02.01.2022	DATE 17/12/22 CHECKED by Project M. SCALE 1:30@A3 Rev. 02	DRAWN by RZH
	TEL: FAX:		Note: CDM regulations will apply to status approval of drawings and manufacture will only commence on receipt of 'A' status approval of drawings issued. C = TO BE AMENDED - Drawings to be resubmitted. B = APPROVED WITH AMENDMENTS - Drawings to be resubmitted with final amendments included. A = APPROVED FOR PRODUCTION, NO COMMENTS - Procurement of materials, manufacture and installation to commence.	DRAWING REF. 14 DRAWING TITLE Section 6-6. Part 3 of 3 DRAWING STATUS	Approval

Section 7-7. Part 1 of 3

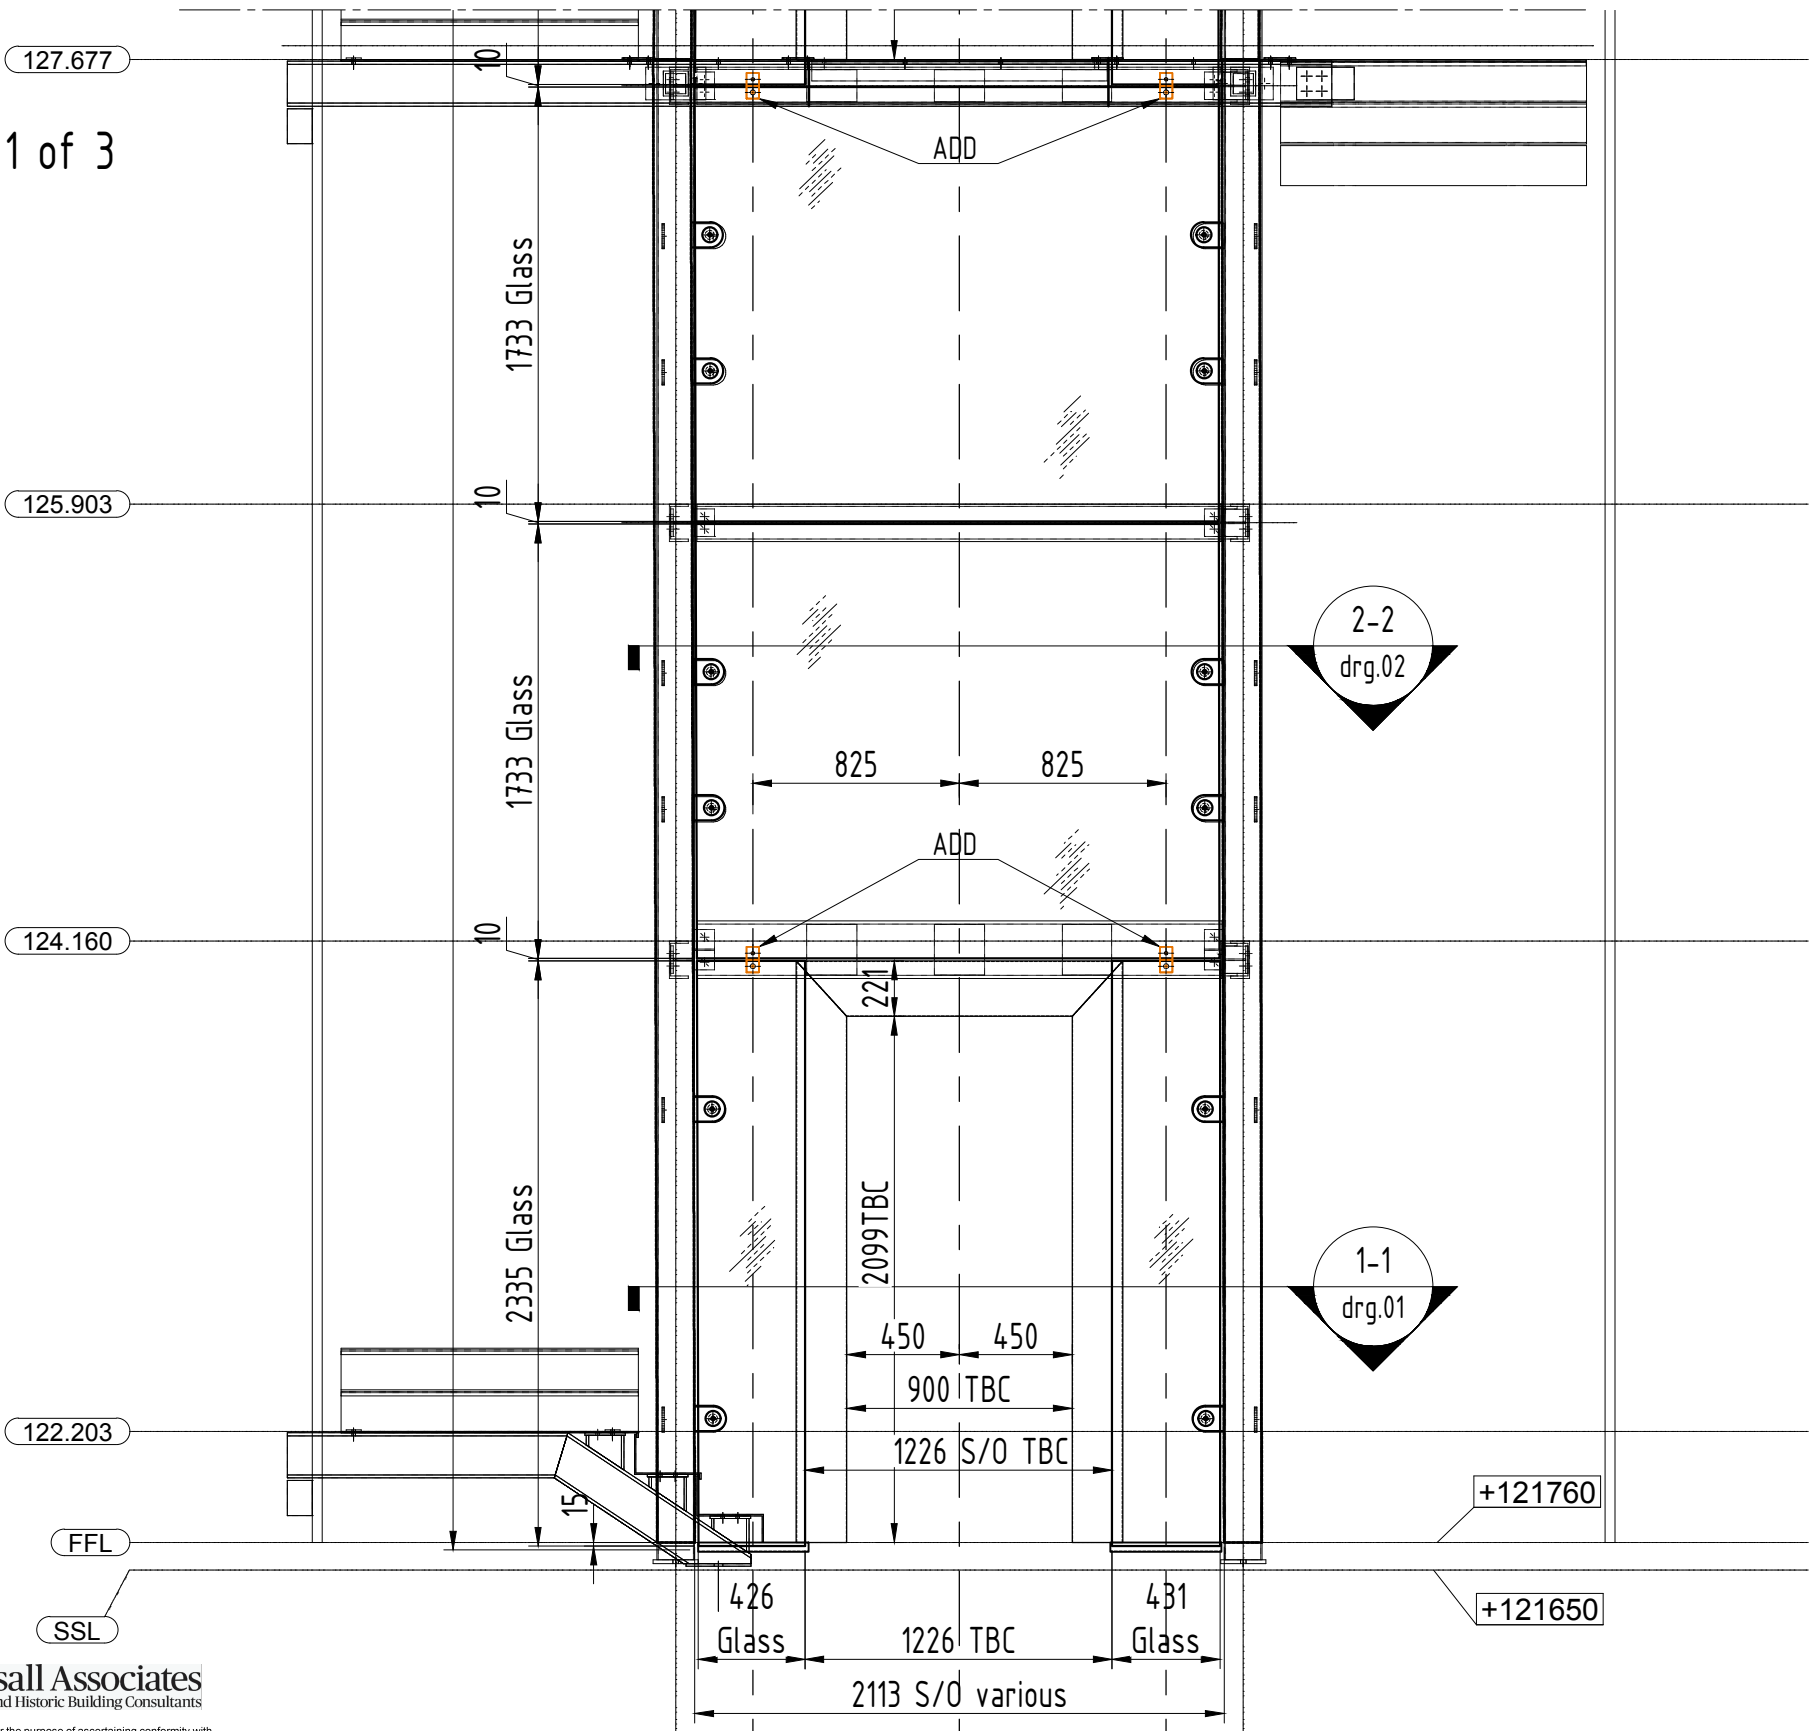

Donald Insall Associates
Chartered Architects and Historic Building Consultants


Review of this drawing is solely for the purpose of ascertaining conformity with the basic design concept, profiles, general arrangement and general compliance with the information contained in the contract documents and does not relieve the Consultant/Contractor/Sub-Contractor/Trade Contractor of any design responsibilities defined in the contract documents

A	No Comment:
B x	Amend as noted:
C	Amend and re-submit:
D	Not inspected:
Date Received: 03.01.23 Date Returned: 27.01.23	
Checked by: RZM	

C COPYRIGHT & DESIGN COPYRIGHT & DESIGN RIGHT 2008	PROJECT/SITE ADDRESS: ROCHDALE TOWN HALL TOWER LIFT SHAFT	GLASS & GENERAL www.glassandgeneral.com Unit 4 Heathway Industrial Estate Manchester Way Dagenham Essex Rm10 8PN Tel: 0845 371 4450 Fax: 0845 371 4455	REVISIONS 01 - Details changed 21.12.2022 02 - Dimensions & details changed 02.01.2022	DATE 17/12/22 CHECKED by SCALE 1:30@A3	DRAWN by RZH Project M. Rev. 02
	TEL: FAX:		Note: CDM regulations will apply to status approval of drawings and manufacture will only commence on receipt of 'A' status approval of drawings issued. C = TO BE AMENDED - Drawings to be resubmitted. B = APPROVED WITH AMENDMENTS - Drawings to be resubmitted with final amendments included. A = APPROVED FOR PRODUCTION, NO COMMENTS - Procurement of materials, manufacture and installation to commence.	DRAWING REF. 15 DRAWING TITLE Section 7-7. Part 1 of 3 DRAWING STATUS Approval	

Approved on the basis a metal architrave is provided in Rymex bronze to close the gap between glass and lift shaft door installation. Details to be reviewed and agreed on site post installation of the glazing.

Section 7-7. Part 2 of 3

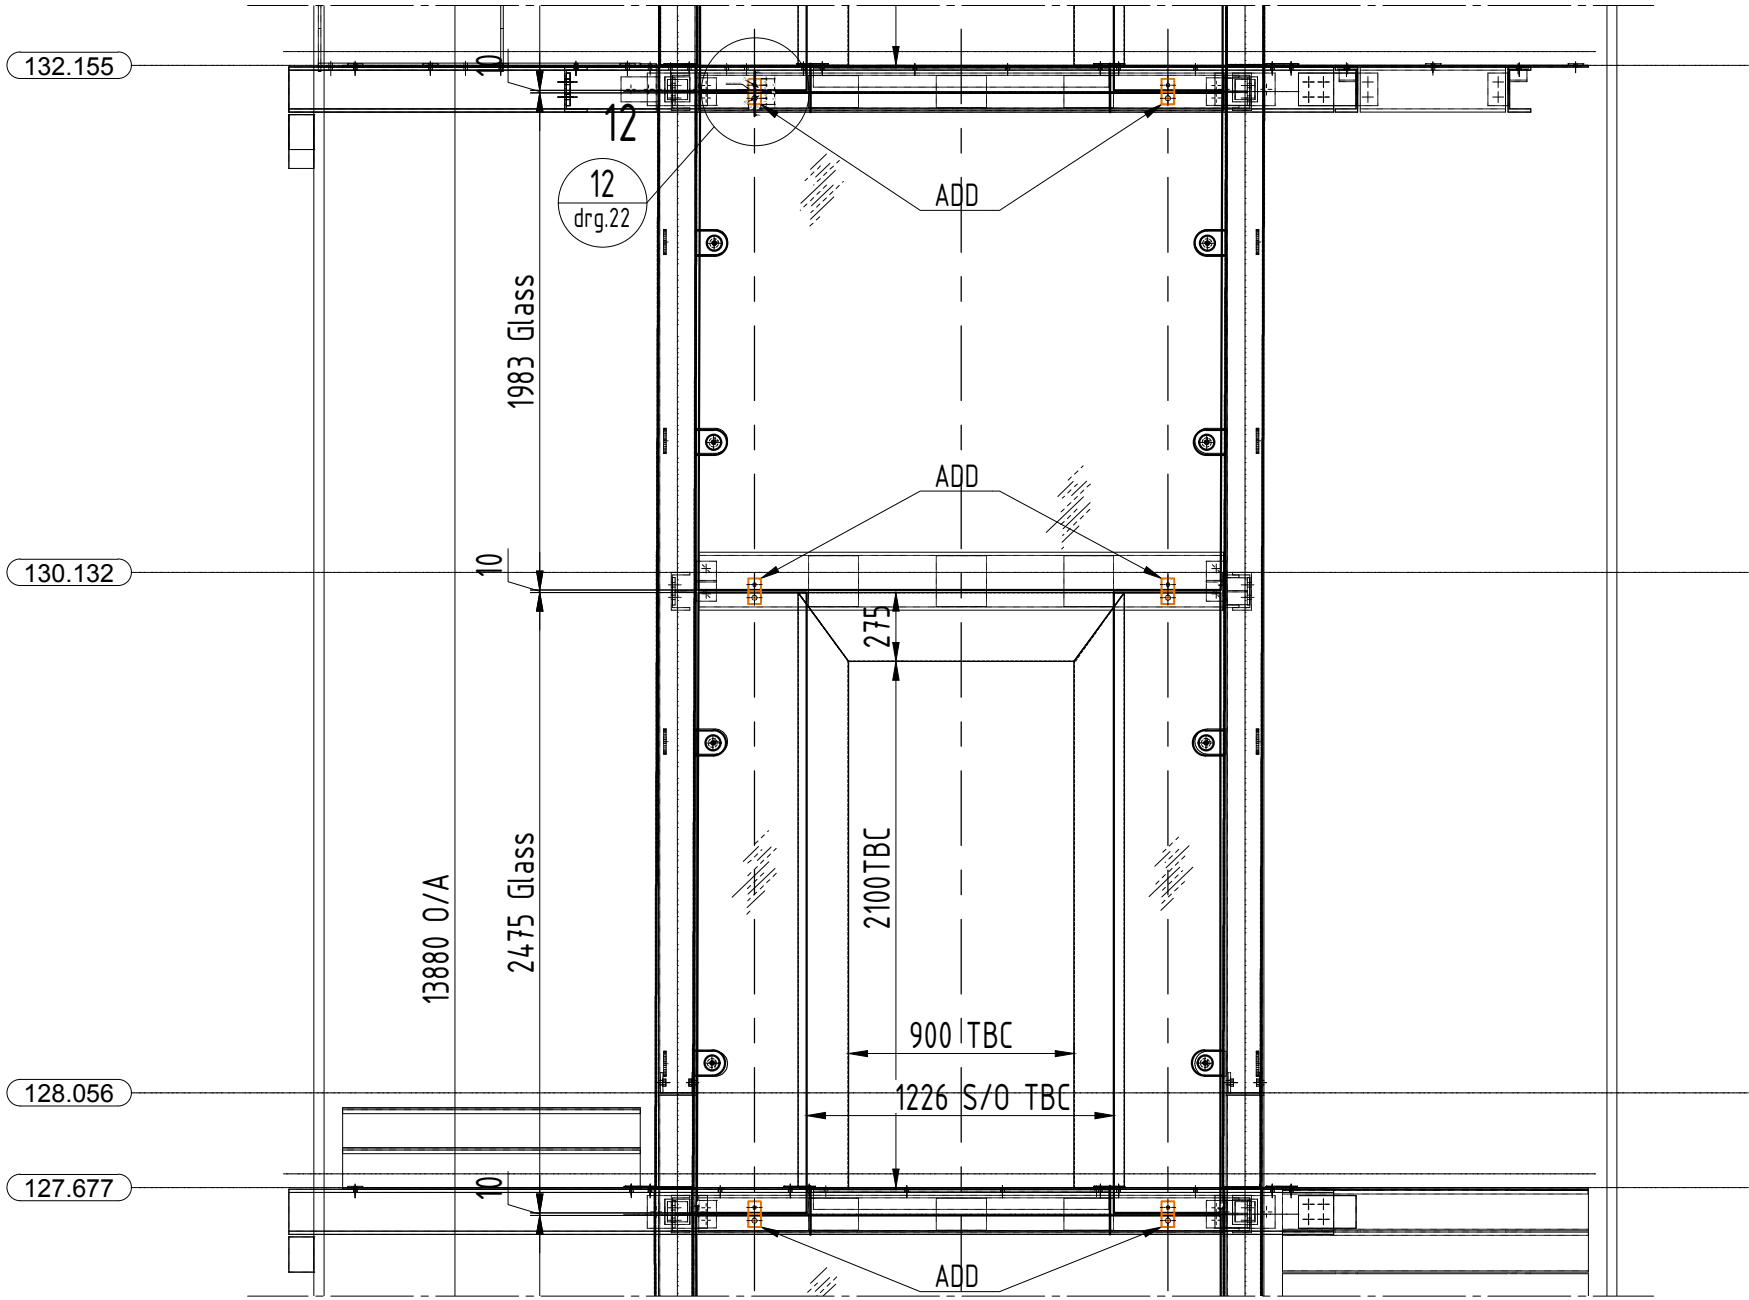

Approved on the basis a metal architrave is provided in Rymex bronze to close the gap between glass and lift shaft door installation. Details to be reviewed and agreed on site post installation of the glazing.

Donald Insall Associates


Chartered Architects and Historic Building Consultants

Review of this drawing is solely for the purpose of ascertaining conformity with the basic design concept, profiles, general arrangement and general compliance with the information contained in the contract documents and does not relieve the Consultant/Contractor/Sub-Contractor/Trade Contractor of any design responsibilities defined in the contract documents

A	No Comment:
B x	Amend as noted:
C	Amend and re-submit:
D	Not inspected:
Date Received: 03.01.23	
Date Returned: 27.01.23	
Checked by: RZM	

C COPYRIGHT & DESIGN COPYRIGHT & DESIGN RIGHT 2008	PROJECT/SITE ADDRESS: ROCHDALE TOWN HALL TOWER LIFT SHAFT	GLASS & GENERAL www.glassandgeneral.com Unit 4 Heathway Industrial Estate Manchester Way Dagenham Essex Rm10 8PN Tel: 0845 371 4450 Fax: 0845 371 4455	REVISIONS		DATE 17/12/22	DRAWN by RZH		
			01 - Details changed	21.12.2022	CHECKED by Project M.			
			02 - Dimensions & details changed	02.01.2022	SCALE 1:30@A3	Rev. 02		
			DRAWING REF. 16					
			DRAWING TITLE Section 7-7. Part 2 of 3					
			DRAWING STATUS		Approval			

Section 7-7. Part 3 of 3

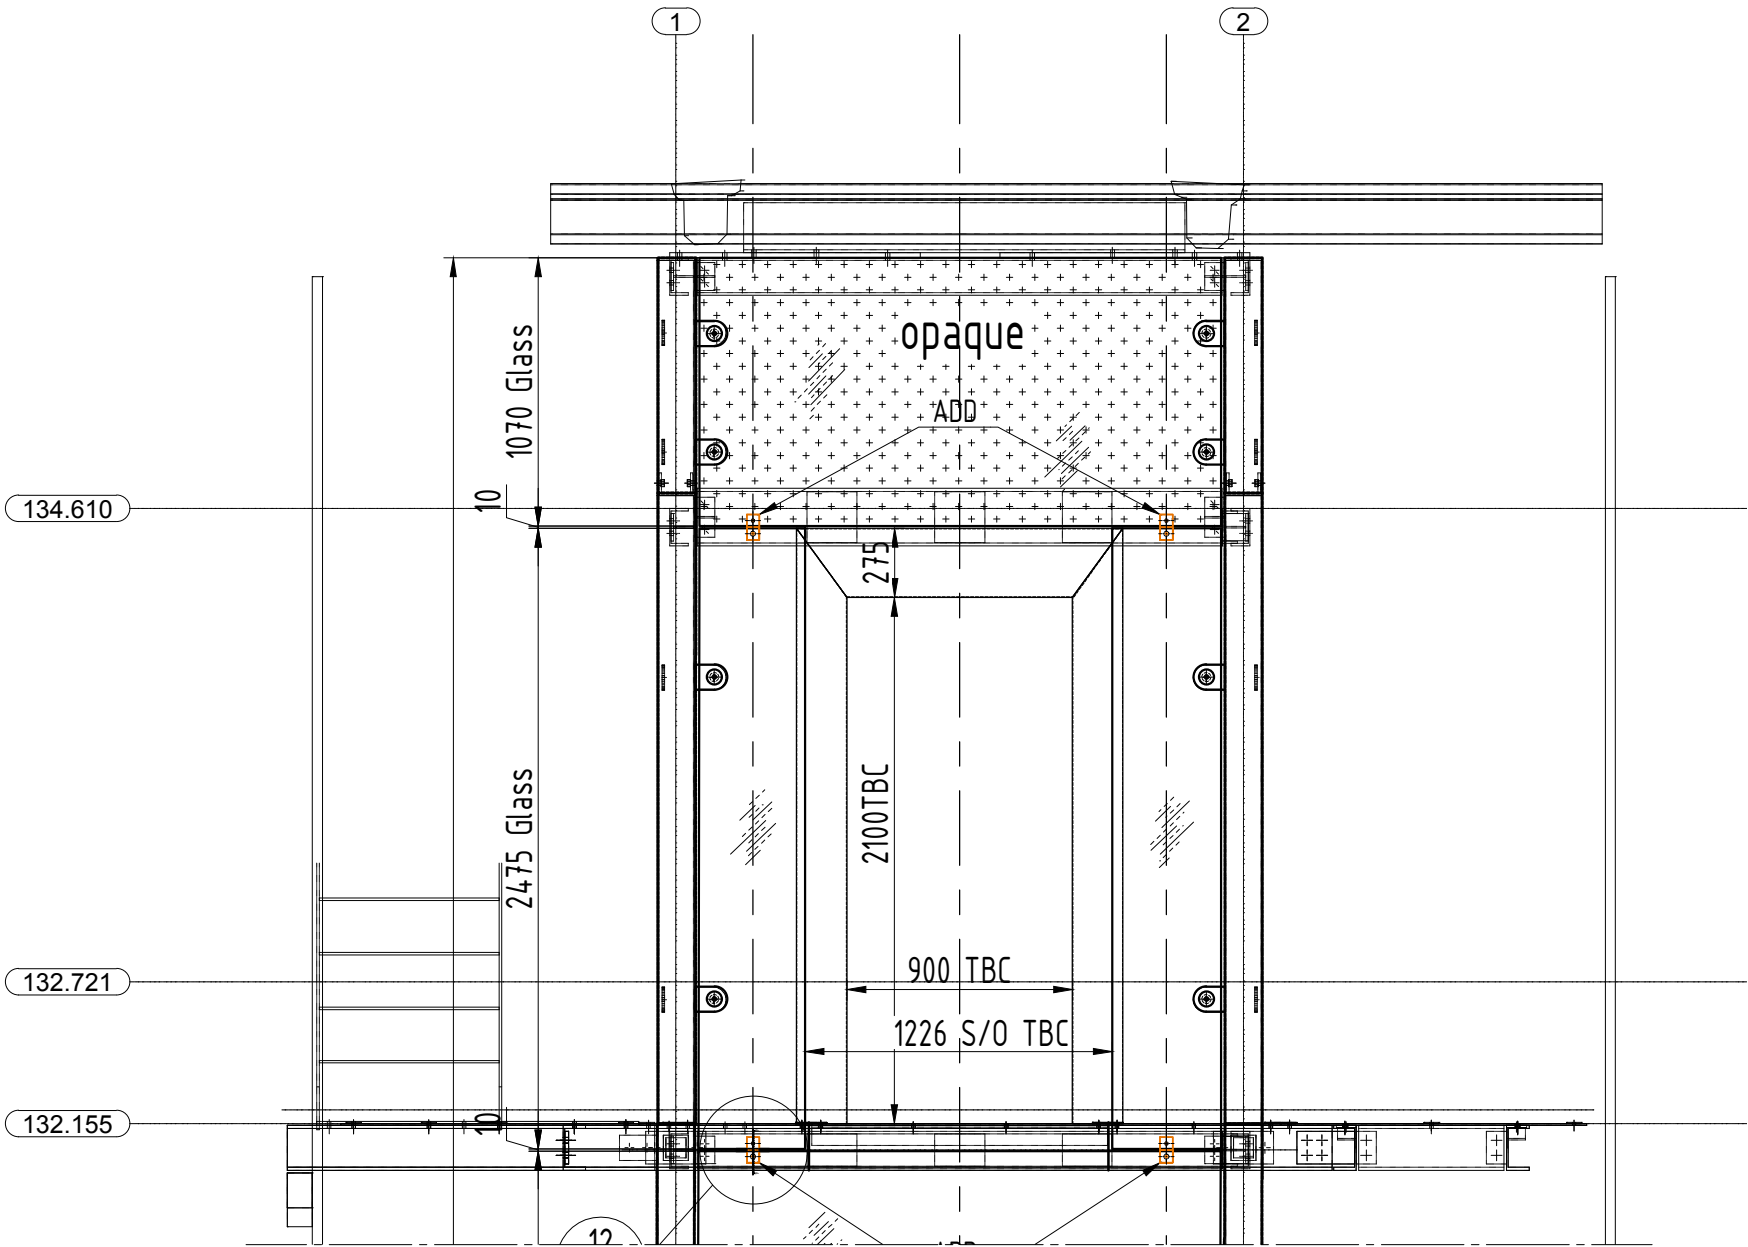

Approved on the basis a metal architrave is provided in Rymex bronze to close the gap between glass and lift shaft door installation. Details to be reviewed and agreed on site post installation of the glazing.

Donald Insall Associates


Chartered Architects and Historic Building Consultants

Review of this drawing is solely for the purpose of ascertaining conformity with the basic design concept, profiles, general arrangement and general compliance with the information contained in the contract documents and does not relieve the Consultant/Contractor/Sub-Contractor/Trade Contractor of any design responsibilities defined in the contract documents


A	No Comment:
B	x Amend as noted:
C	Amend and re-submit:
D	Not inspected:
Date Received: 03.01.23	
Date Returned: 27.01.23	
Checked by: RZM	

C COPYRIGHT & DESIGN COPYRIGHT & DESIGN RIGHT 2008	PROJECT/SITE ADDRESS: ROCHDALE TOWN HALL TOWER LIFT SHAFT	GLASS & GENERAL www.glassandgeneral.com Unit 4 Heathway Industrial Estate Manchester Way Dagenham Essex	REVISIONS		DATE 17/12/22		DRAWN by RZH	
			01 - Details changed21.12.2022		CHECKED by		Project M.	
			02 - Dimensions & details changed02.01.2022		SCALE 1:30@A3		Rev. 02	
					DRAWING REF. 17			
				Note: CDM regulations will apply to status approval of drawings and manufacture will only commence on receipt of 'A' status approval of drawings issued.		DRAWING TITLE Section 7-7. Part 3 of 3		
TEL:		Rm10 8PN	C = TO BE AMENDED - Drawings to be resubmitted. B = APPROVED WITH AMENDMENTS - Drawings to be resubmitted with final amendments included. A = APPROVED FOR PRODUCTION, NO COMMENTS - Procurement of materials, manufacture and installation to commence.					
FAX:		Tel: 0845 371 4450 Fax: 0845 371 4455			DRAWING STATUS			Approval

Detail 01

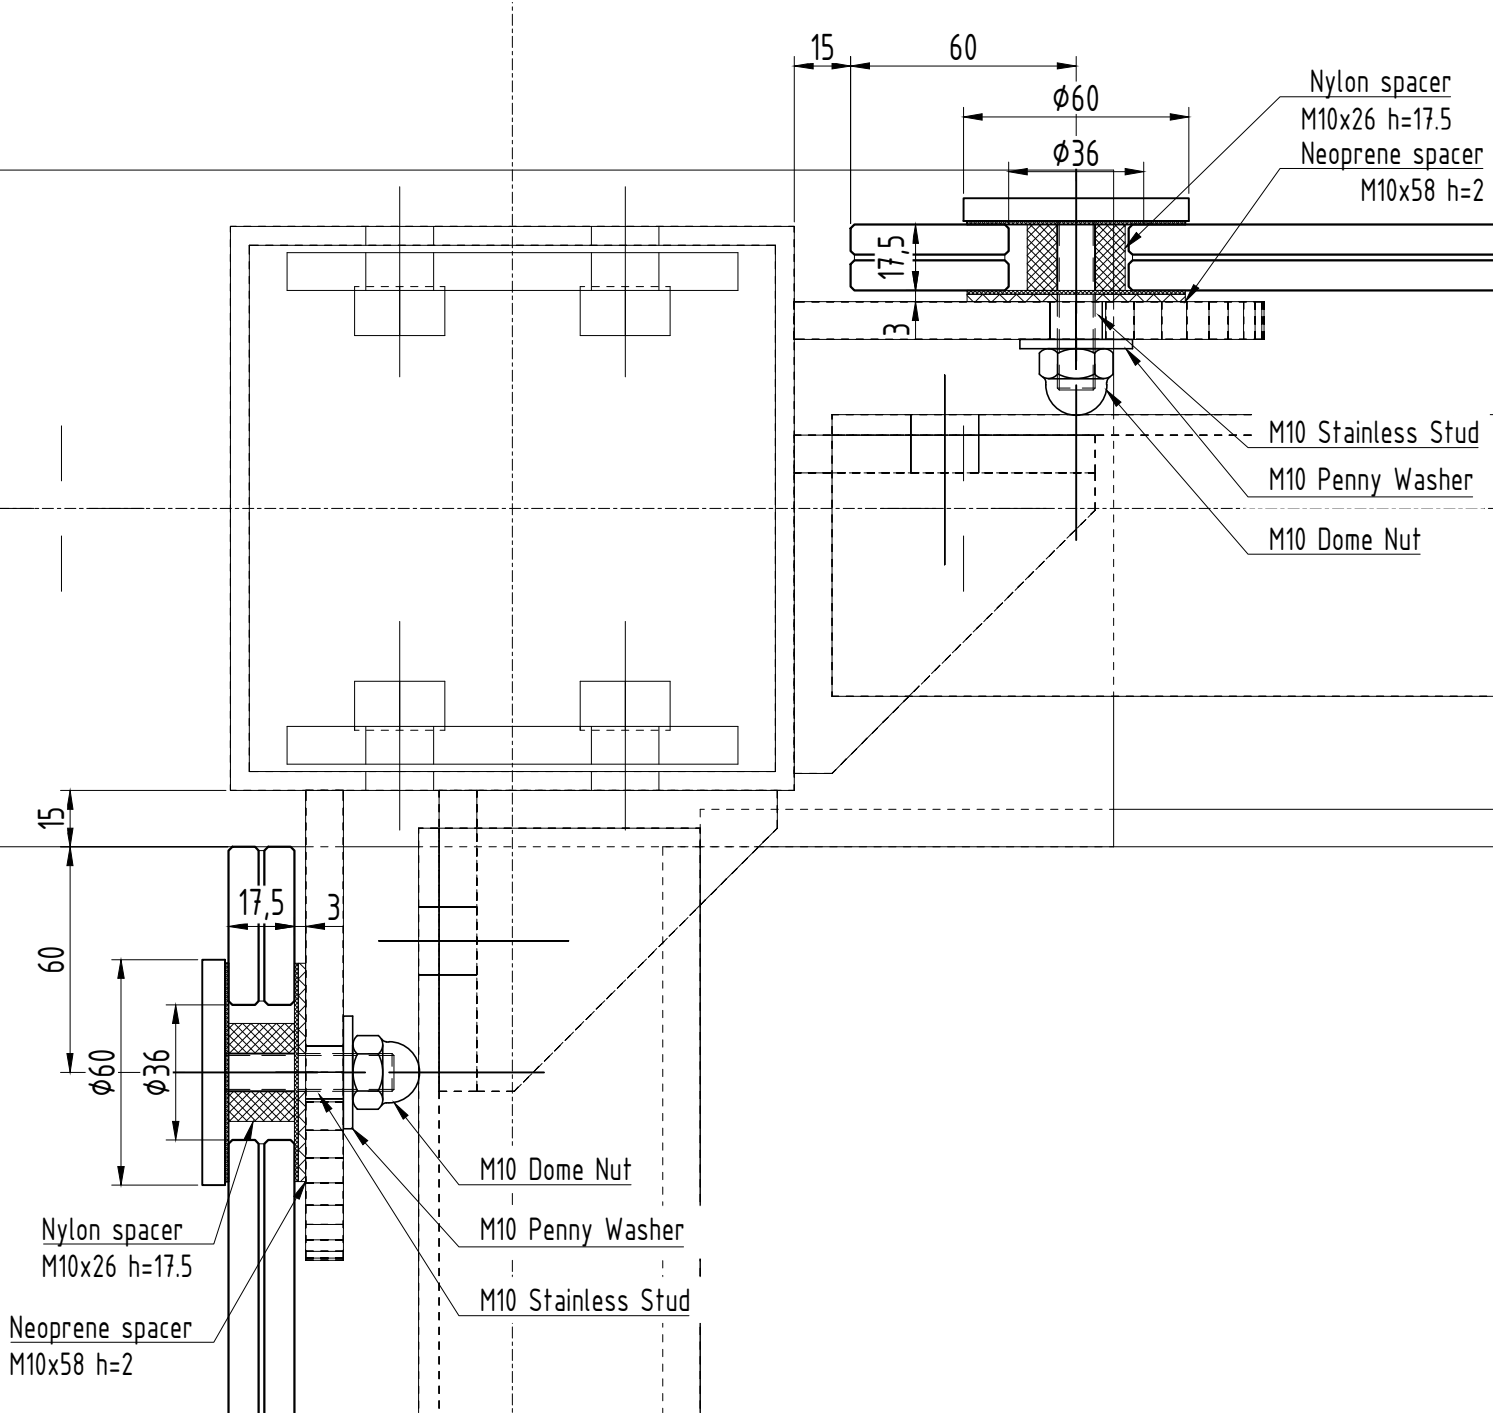

Detail 02

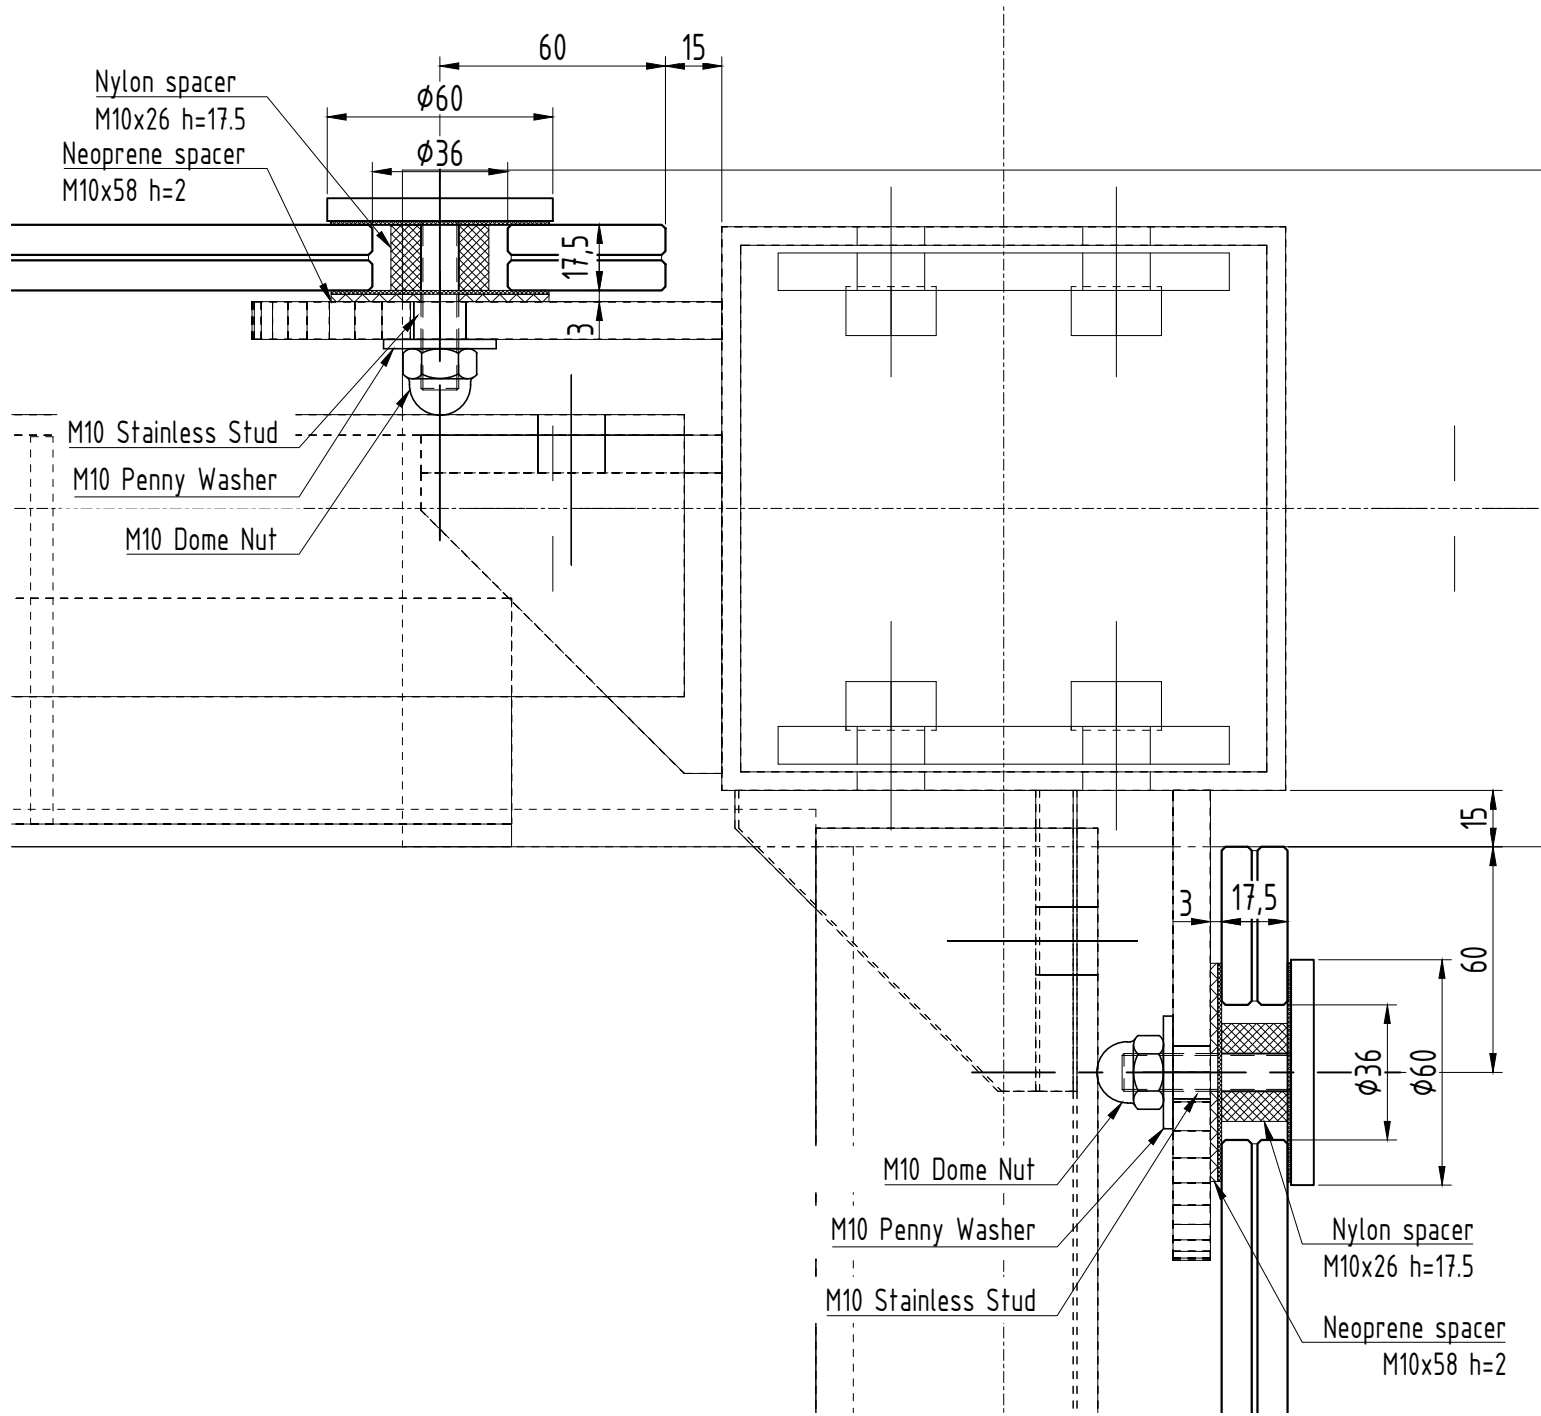


Donald Insall Associates
Chartered Architects and Historic Building Consultants

Review of this drawing is solely for the purpose of ascertaining conformity with the basic design concept, profiles, general arrangement and general compliance with the information contained in the contract documents and does not relieve the Consultant/Contractor/Sub-Contractor/Trade Contractor of any design responsibilities defined in the contract documents




A	x	No Comment:
B		Amend as noted:
C		Amend and re-submit:
D		Not inspected:
Date Received: 03.01.23		Date Returned: 27.01.23
Checked by: RZM		

C COPYRIGHT & DESIGN COPYRIGHT & DESIGN RIGHT 2008	PROJECT/SITE ADDRESS: ROCHDALE TOWN HALL TOWER LIFT SHAFT	GLASS & GENERAL www.glassandgeneral.com Unit 4 Heathway Industrial Estate Manchester Way Dagenham Essex Rm10 8PN Tel: 0845 371 4450 Fax: 0845 371 4455	REVISIONS		DATE 17/12/22	DRAWN by RZH
			01 - Details changed	21.12.2022	CHECKED by Project M.	
			02 - Dimensions & details changed	02.01.2022	SCALE 1:2@A3	Rev. 02
					DRAWING REF. 18	
					DRAWING TITLE Detail 01, 02	
			Note: CDM regulations will apply to status approval of drawings and manufacture will only commence on receipt of 'A' status approval of drawings issued. C = TO BE AMENDED - Drawings to be resubmitted. B = APPROVED WITH AMENDMENTS - Drawings to be resubmitted with final amendments included. A = APPROVED FOR PRODUCTION, NO COMMENTS - Procurement of materials, manufacture and installation to commence.		DRAWING STATUS	Approval

Detail 03

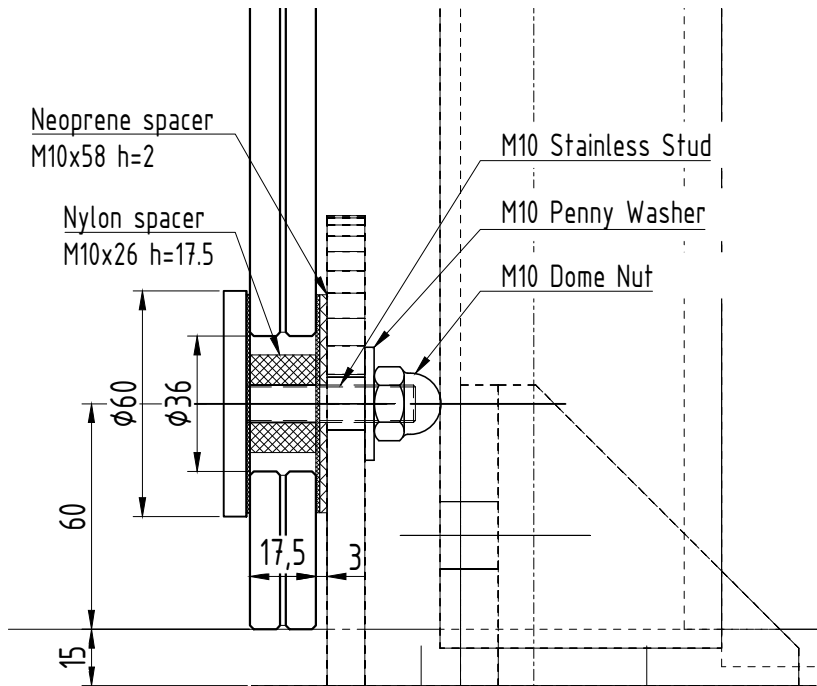

Detail 04

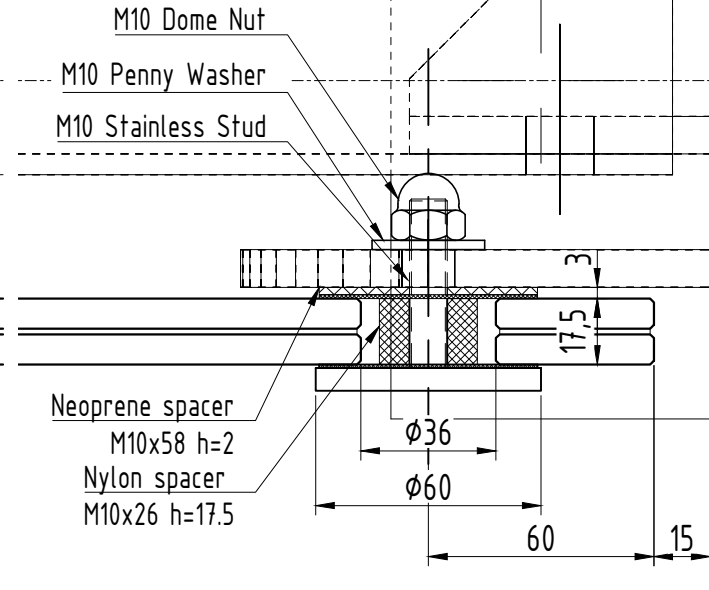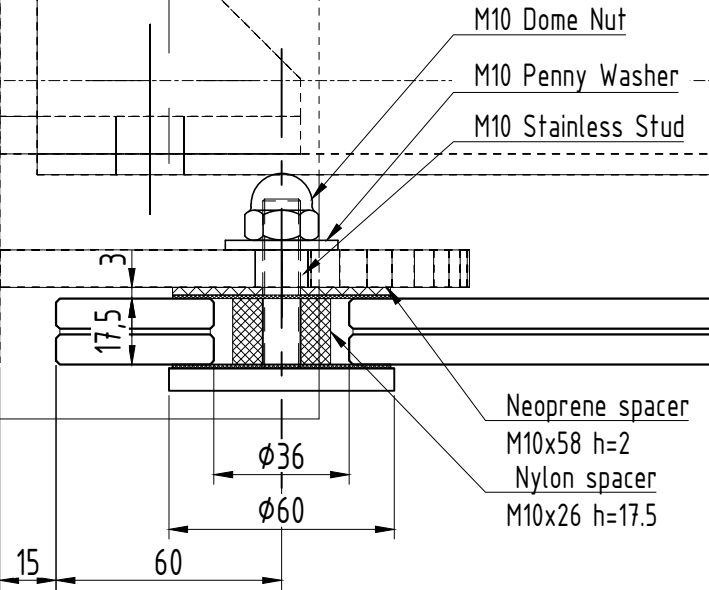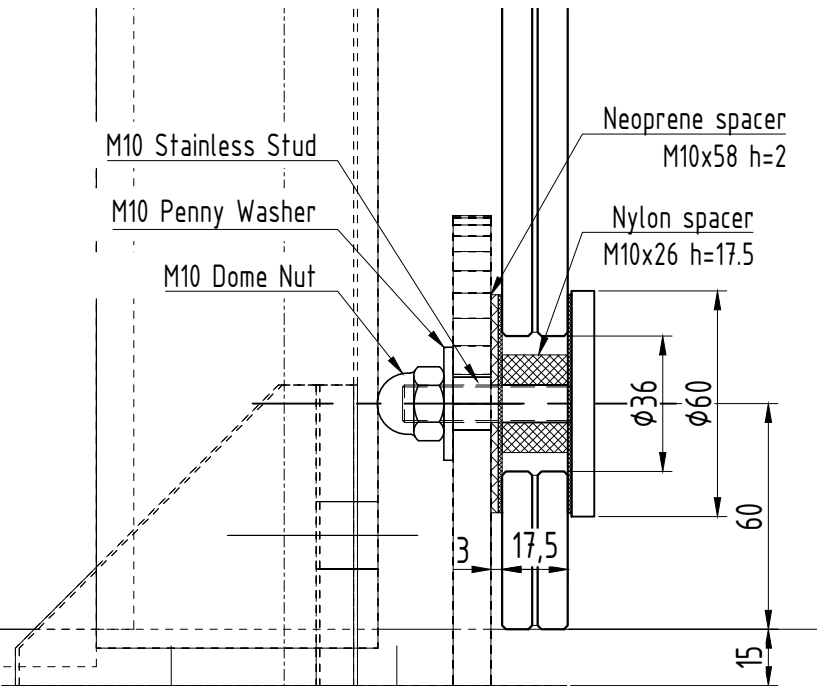

Donald Insall Associates
Chartered Architects and Historic Building Consultants

Review of this drawing is solely for the purpose of ascertaining conformity with the basic design concept, profiles, general arrangement and general compliance with the information contained in the contract documents and does not relieve the Consultant/Contractor/Sub-Contractor/Trade Contractor of any design responsibilities defined in the contract documents

A	x	No Comment:
B		Amend as noted:
C		Amend and re-submit:
D		Not inspected:
Date Received: 03.01.23		Date Returned: 27.01.23
Checked by: RZM		

C COPYRIGHT & DESIGN
COPYRIGHT & DESIGN RIGHT 2008

PROJECT/SITE ADDRESS:
ROCHDALE TOWN HALL
TOWER LIFT SHAFT

TEL:
FAX:

GLASS & GENERAL

www.glassandgeneral.com

Unit 4 Heathway Industrial Estate
Manchester Way
Dagenham
Essex


Rm10 8PN
Tel: 0845 371 4450
Fax: 0845 371 4455

REVISIONS	
01 - Details changed	21.12.2022
02 - Dimensions & details changed	02.01.2022

Note: CDM regulations will apply to status approval of drawings and manufacture will only commence on receipt of 'A' status approval of drawings issued.
C = TO BE AMENDED - Drawings to be resubmitted.
B = APPROVED WITH AMENDMENTS - Drawings to be resubmitted with final amendments included.
A = APPROVED FOR PRODUCTION, NO COMMENTS - Procurement of materials, manufacture and installation to commence.

DATE 17/12/22	DRAWN by RZH
CHECKED by	Project M.
SCALE 1:30@A3	Rev. 02

DRAWING REF. 19	
DRAWING TITLE Detail 03, 04	
DRAWING STATUS	Approval

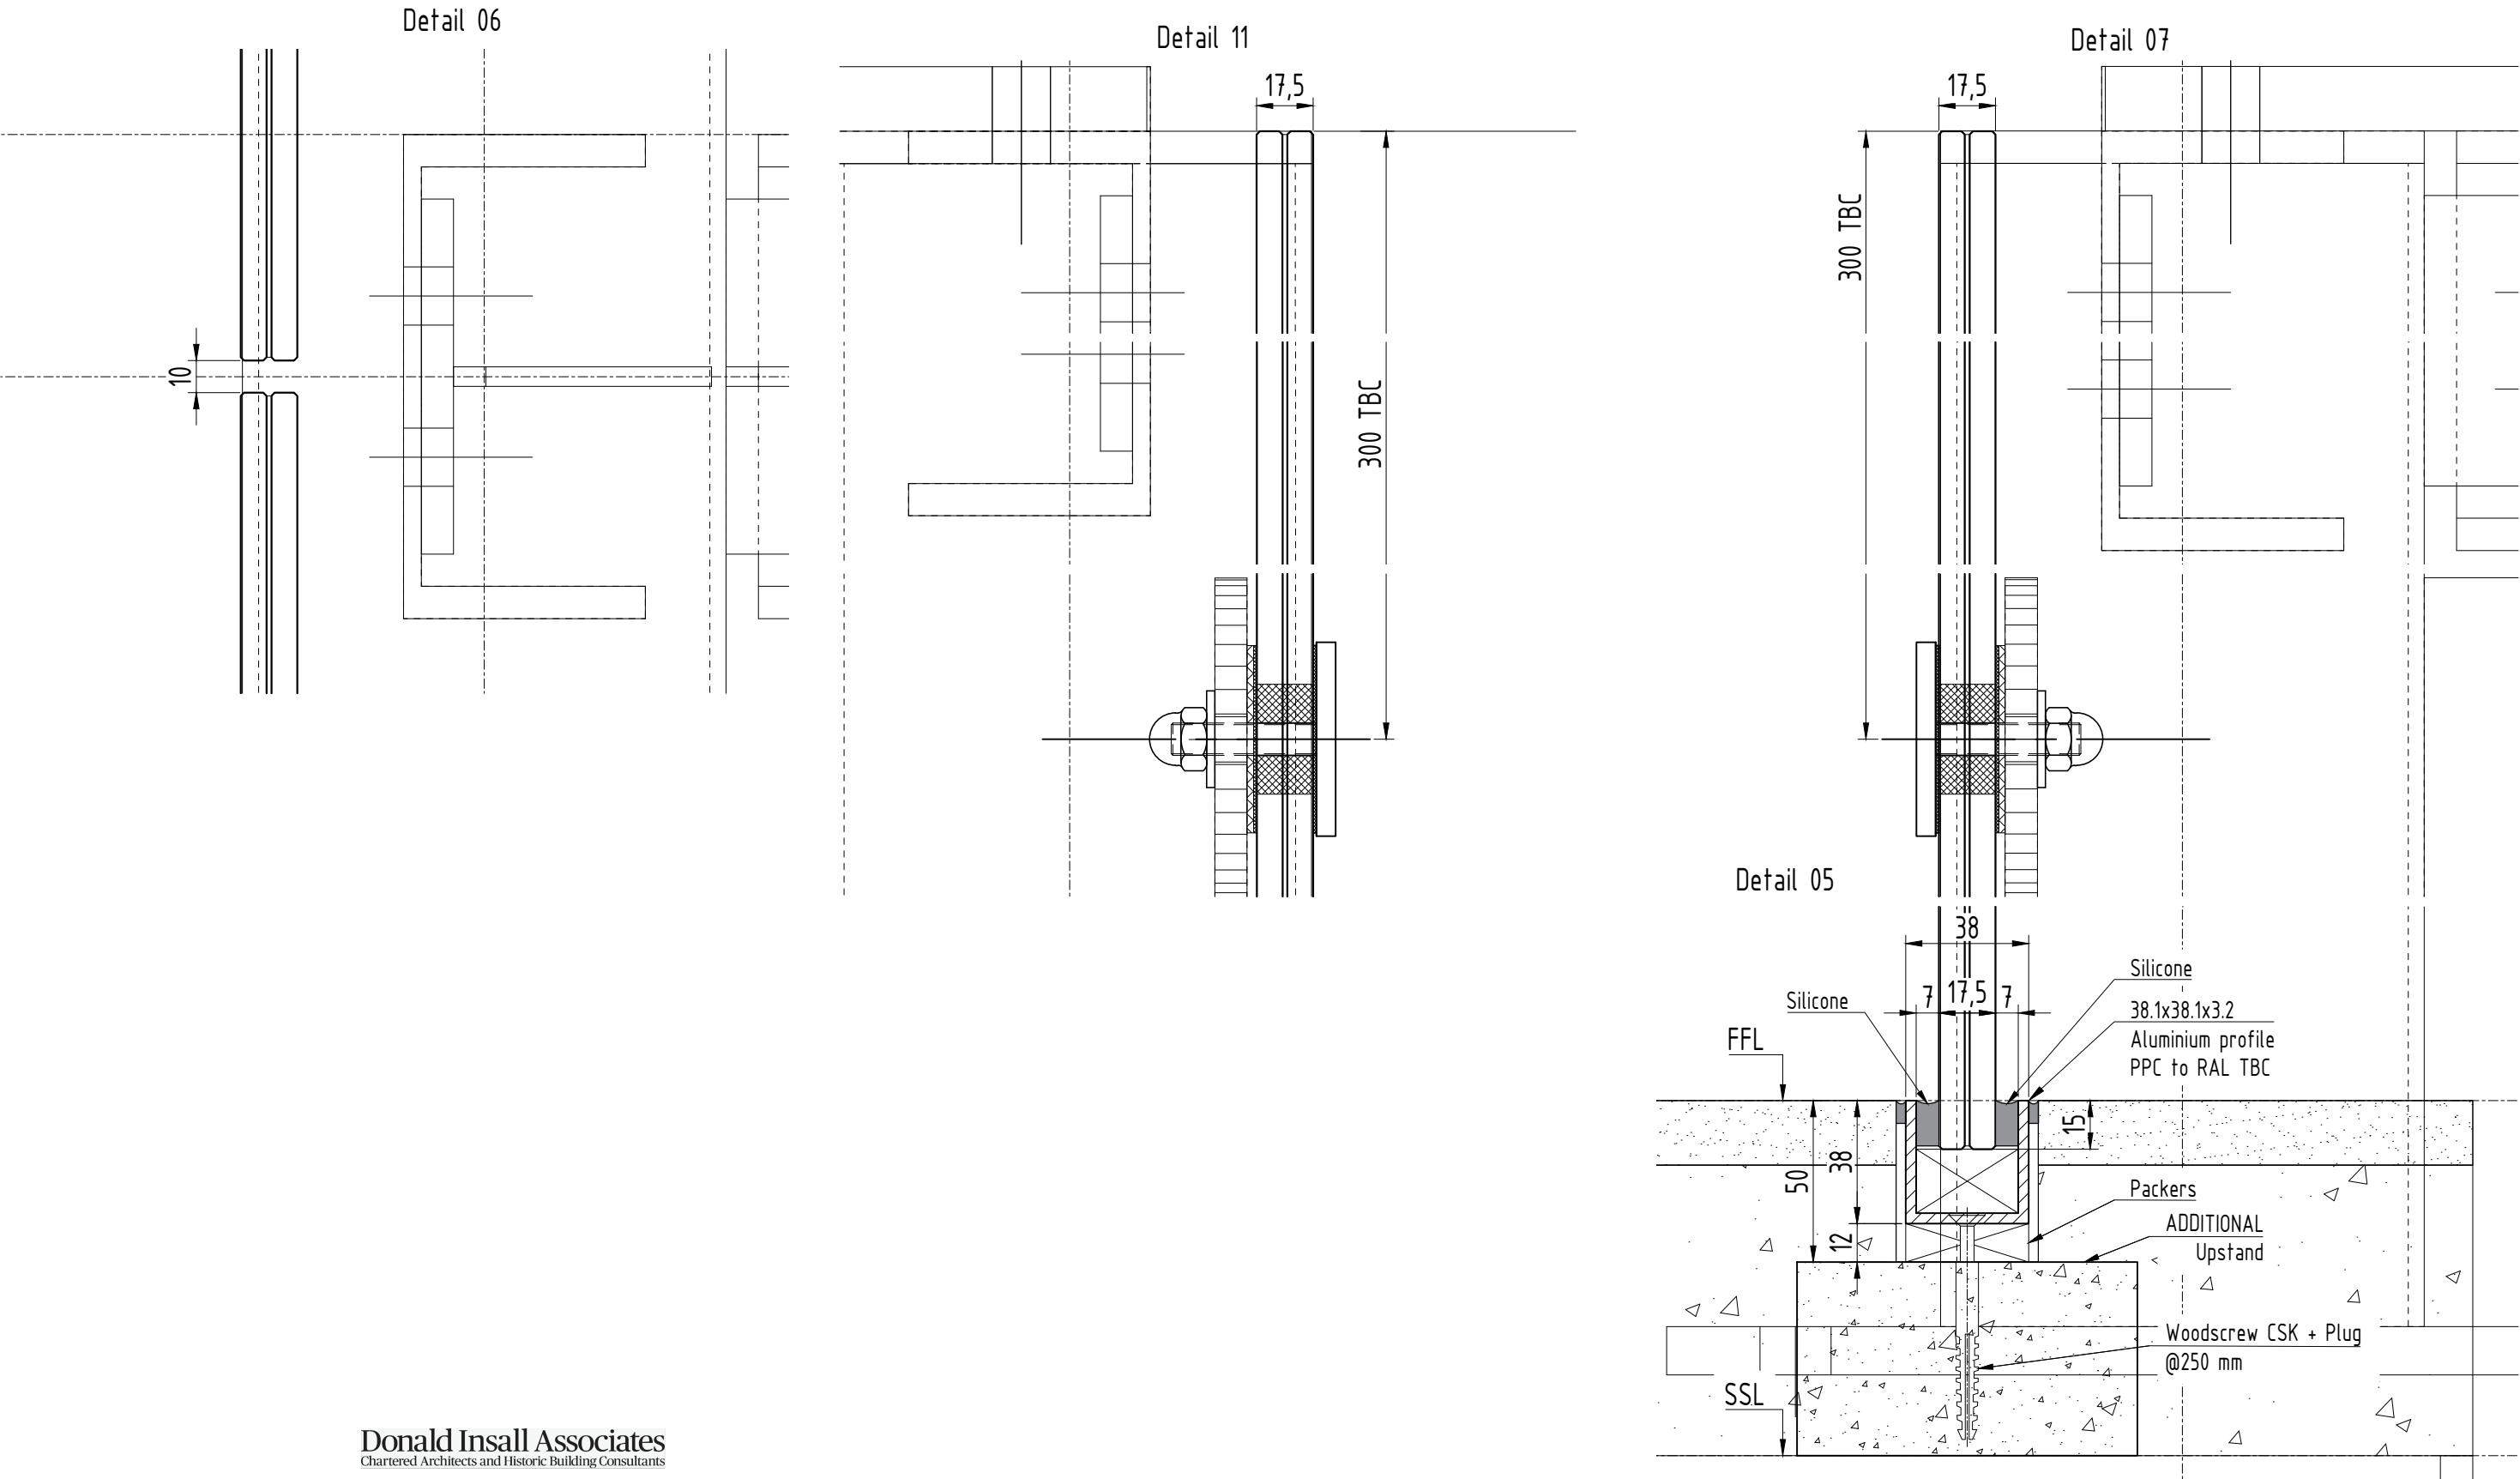

Donald Insall Associates

Chartered Architects and Historic Building Consultants

Review of this drawing is solely for the purpose of ascertaining conformity with the basic design concept, profiles, general arrangement and general compliance with the information contained in the contract documents and does not relieve the Consultant/Contractor/Sub-Contractor/Trade Contractor of any design responsibilities defined in the contract documents


A	x	No Comment:
B		Amend as noted:
C		Amend and re-submit:
D		Not inspected:
Date Received: 03.01.23		Date Returned: 27.01.23
Checked by: RZM		

C COPYRIGHT & DESIGN COPYRIGHT & DESIGN RIGHT 2008	PROJECT/SITE ADDRESS: ROCHDALE TOWN HALL TOWER LIFT SHAFT	GLASS & GENERAL www.glassandgeneral.com Unit 4 Heathway Industrial Estate Manchester Way Dagenham Essex Rm10 8PN Tel: 0845 371 4450 Fax: 0845 371 4455	REVISIONS		DATE 17/12/22		DRAWN by RZH	
			01 - Details changed21.12.2022		CHECKED by Project M.			
			02 - Dimensions & details changed02.01.2022		SCALE 1:30@A3		Rev. 02	
					DRAWING REF. 20			
	TEL:			DRAWING TITLE Detail 05, 06, 07, 11				
	FAX:							
			Note: CDM regulations will apply to status approval of drawings and manufacture will only commence on receipt of 'A' status approval of drawings issued. C = TO BE AMENDED - Drawings to be resubmitted. B = APPROVED WITH AMENDMENTS - Drawings to be resubmitted with final amendments included. A = APPROVED FOR PRODUCTION, NO COMMENTS - Procurement of materials, manufacture and installation to commence.					
			DRAWING STATUS			Approval		


Note: CDM regulations will apply to status approval of drawings and manufacture will only commence on receipt of 'A' status approval of drawings issued.

C = TO BE AMENDED - Drawings to be resubmitted.
B = APPROVED WITH AMENDMENTS - Drawings to be resubmitted with final amendments included.
A = APPROVED FOR PRODUCTION, NO COMMENTS - Procurement of materials, manufacture and installation to commence.


Detail 08

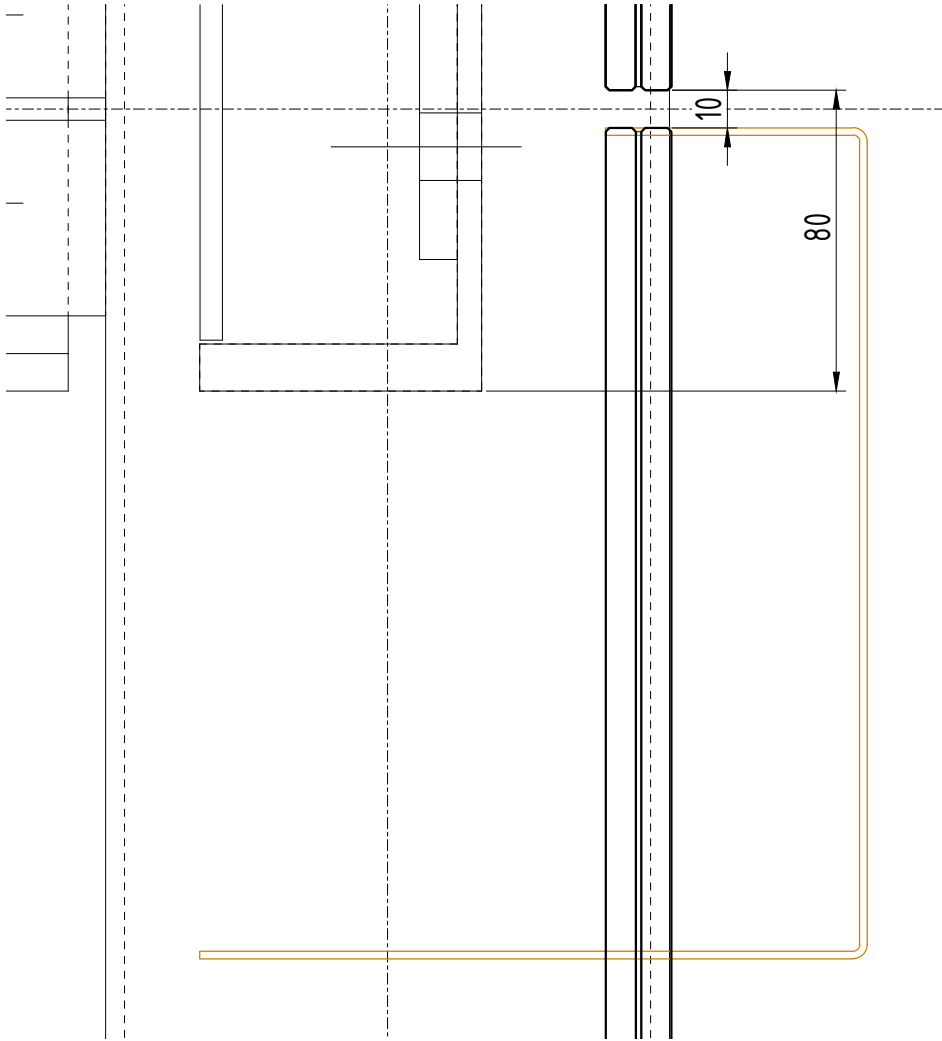

Detail 09

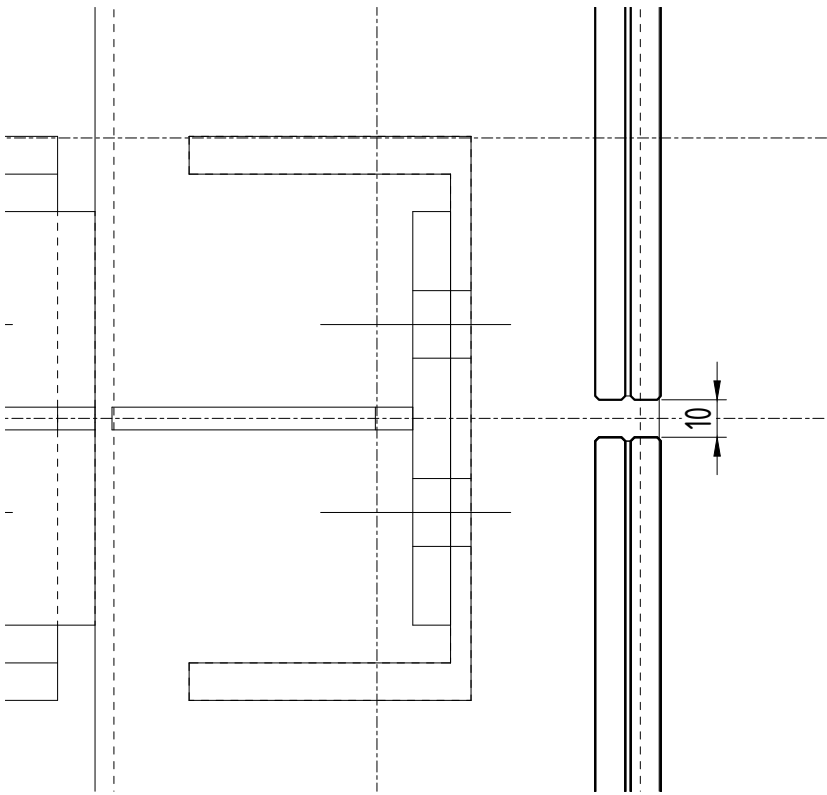

Detail 10

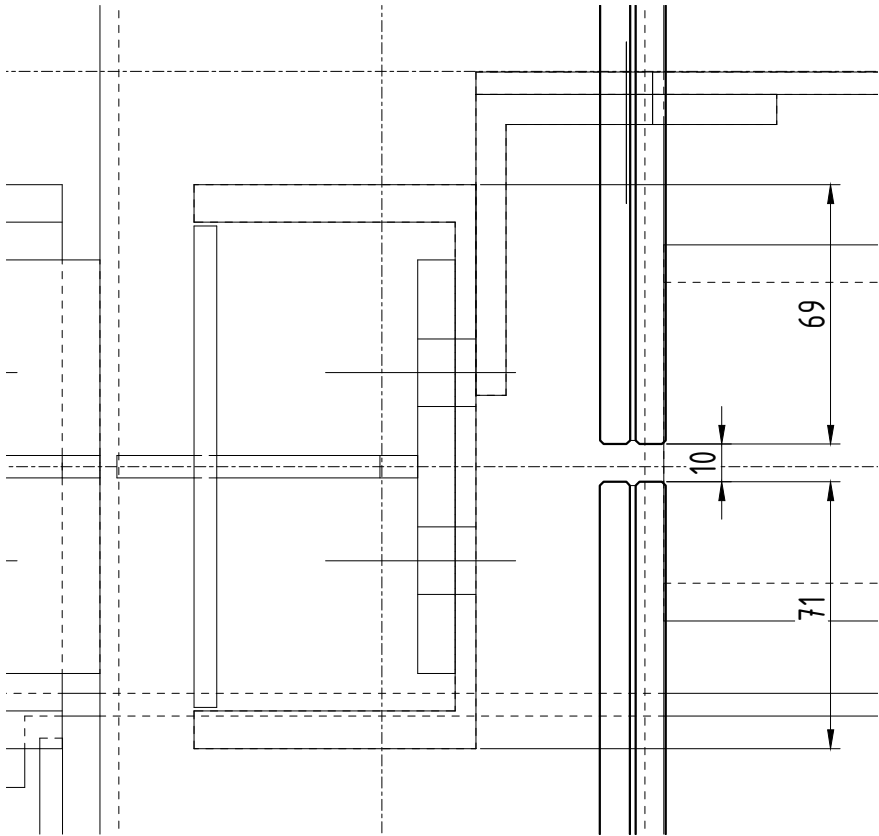

Donald Insall Associates
Chartered Architects and Historic Building Consultants

Review of this drawing is solely for the purpose of ascertaining conformity with the basic design concept, profiles, general arrangement and general compliance with the information contained in the contract documents and does not relieve the Consultant/Contractor/Sub-Contractor/Trade Contractor of any design responsibilities defined in the contract documents

A	x	No Comment:
B		Amend as noted:
C		Amend and re-submit:
D		Not inspected:
Date Received: 03.01.23		Date Returned: 27.01.23
Checked by: RZM		

C COPYRIGHT & DESIGN
COPYRIGHT & DESIGN RIGHT 2008

PROJECT/SITE ADDRESS:
ROCHDALE TOWN HALL
TOWER LIFT SHAFT

GLASS & GENERAL

www.glassandgeneral.com

Unit 4 Heathway Industrial Estate
Manchester Way
Dagenham
Essex

Rm10 8PN

Tel: 0845 371 4450
Fax: 0845 371 4455

TEL:

FAX:

REVISIONS

01 - Details changed	21.12.2022
02 - Dimensions & details changed	02.01.2022

Note: CDM regulations will apply to status approval of drawings and manufacture will only commence on receipt of 'A' status approval of drawings issued.

C = TO BE AMENDED - Drawings to be resubmitted.
B = APPROVED WITH AMENDMENTS - Drawings to be resubmitted with final amendments included.
A = APPROVED FOR PRODUCTION, NO COMMENTS - Procurement of materials, manufacture and installation to commence.



DATE 17/12/22 DRAWN by RZH

CHECKED by	Project M.
SCALE 1:30@A3	Rev. 02

DRAWING REF.
21

DRAWING TITLE
Detail 08, 09, 10

DRAWING STATUS Approval

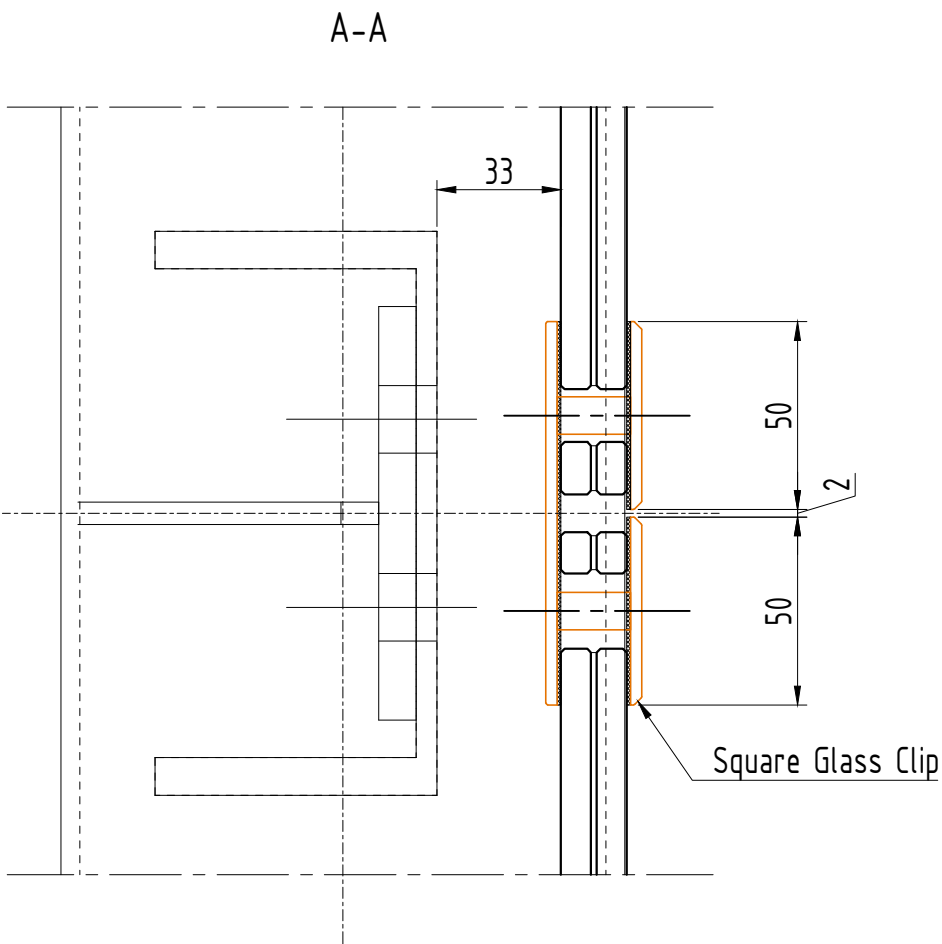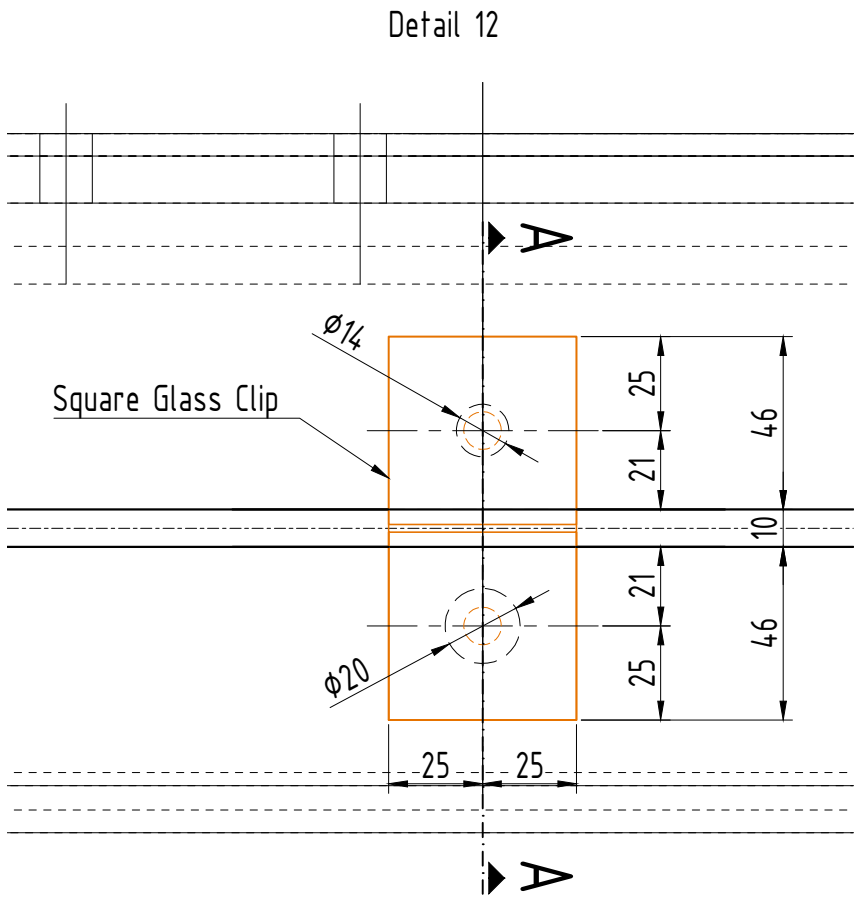

Donald Insall Associates
Chartered Architects and Historic Building Consultants

Review of this drawing is solely for the purpose of ascertaining conformity with the basic design concept, profiles, general arrangement and general compliance with the information contained in the contract documents and does not relieve the Consultant/Contractor/Sub-Contractor/Trade Contractor of any design responsibilities defined in the contract documents

A		No Comment:
B	x	Amend as noted:
C		Amend and re-submit:
D		Not inspected:
Date Received: 03.01.23		Date Returned: 27.01.23
Checked by: RZM		

Silicone to be grey to match metal frame - sample to be approved prior to application.

Aluminium profile to be powder coated RAL 7022.

C COPYRIGHT & DESIGN COPYRIGHT & DESIGN RIGHT 2008	PROJECT/SITE ADDRESS: ROCHDALE TOWN HALL TOWER LIFT SHAFT	GLASS & GENERAL www.glassandgeneral.com Unit 4 Heathway Industrial Estate Manchester Way Dagenham Essex Rm10 8PN Tel: 0845 371 4450 Fax: 0845 371 4455	REVISIONS		DATE 17/12/22	DRAWN by RZH
			01 - Details changed	21.12.2022	CHECKED by Project M.	
			02 - Dimensions & details changed	02.01.2022	SCALE 1:30@A3	Rev. 02
					DRAWING REF. 22	
					DRAWING TITLE Detail 12	
			Note: CDM regulations will apply to status approval of drawings and manufacture will only commence on receipt of 'A' status approval of drawings issued. C = TO BE AMENDED - Drawings to be resubmitted. B = APPROVED WITH AMENDMENTS - Drawings to be resubmitted with final amendments included. A = APPROVED FOR PRODUCTION, NO COMMENTS - Procurement of materials, manufacture and installation to commence.		DRAWING STATUS	Approval