

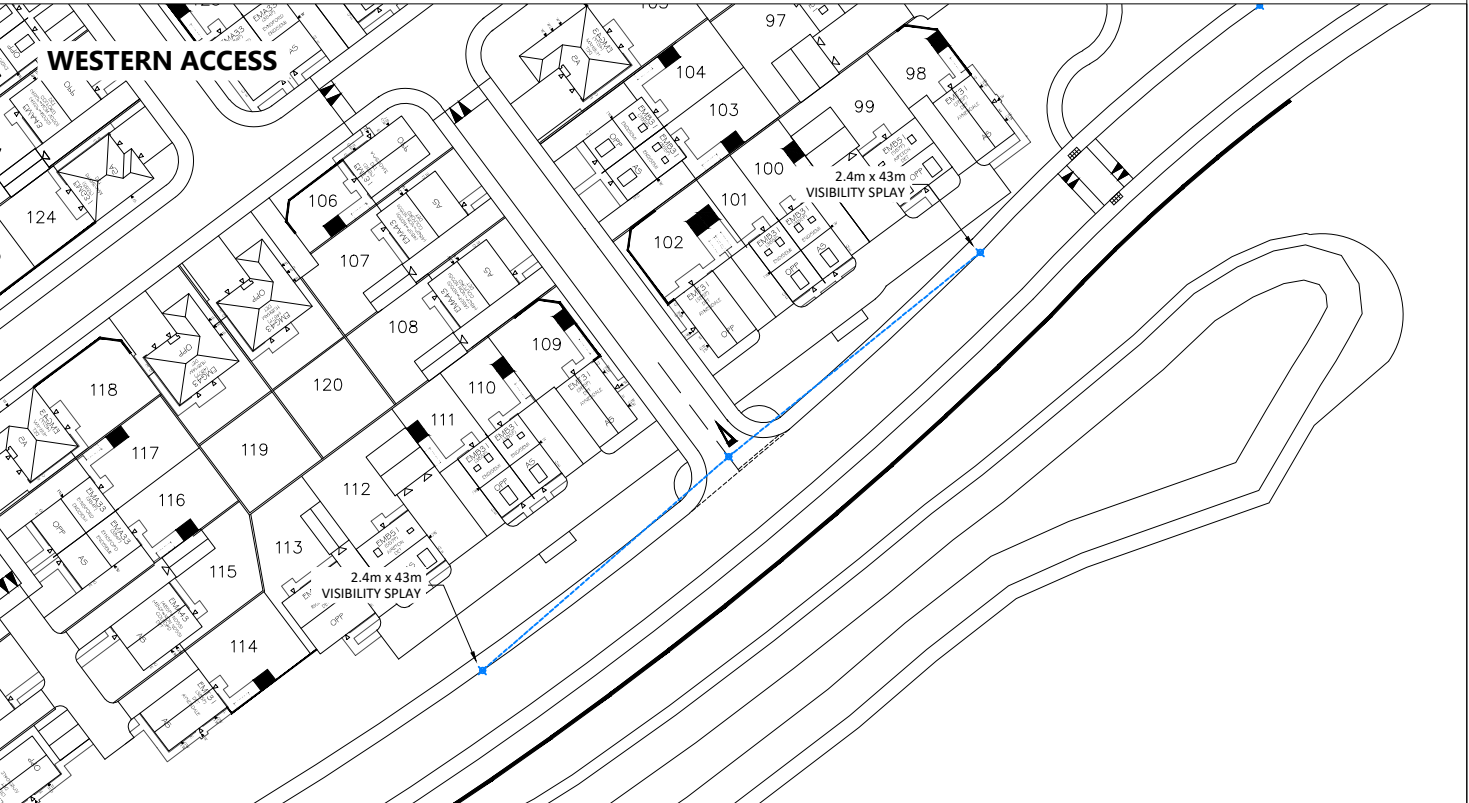
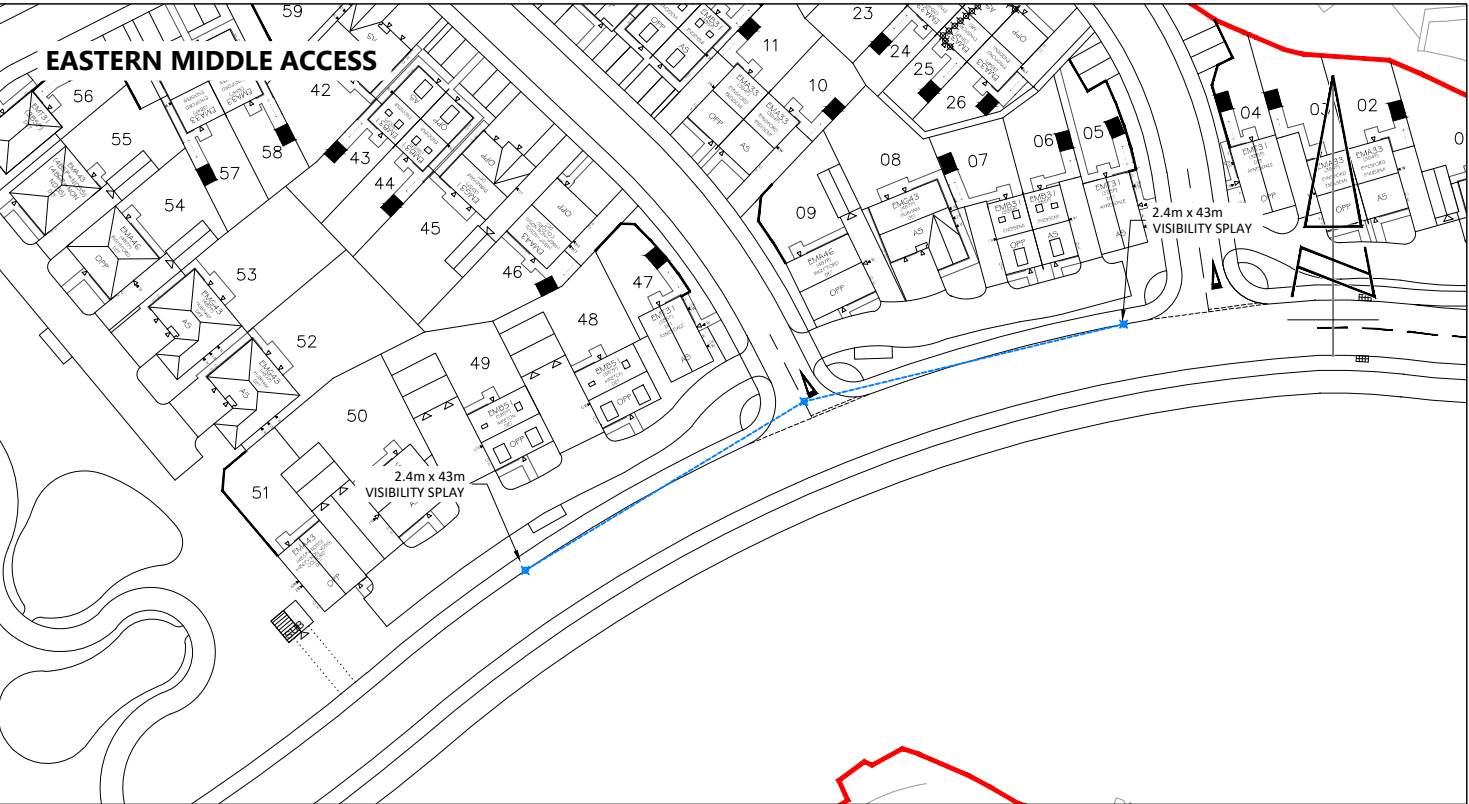


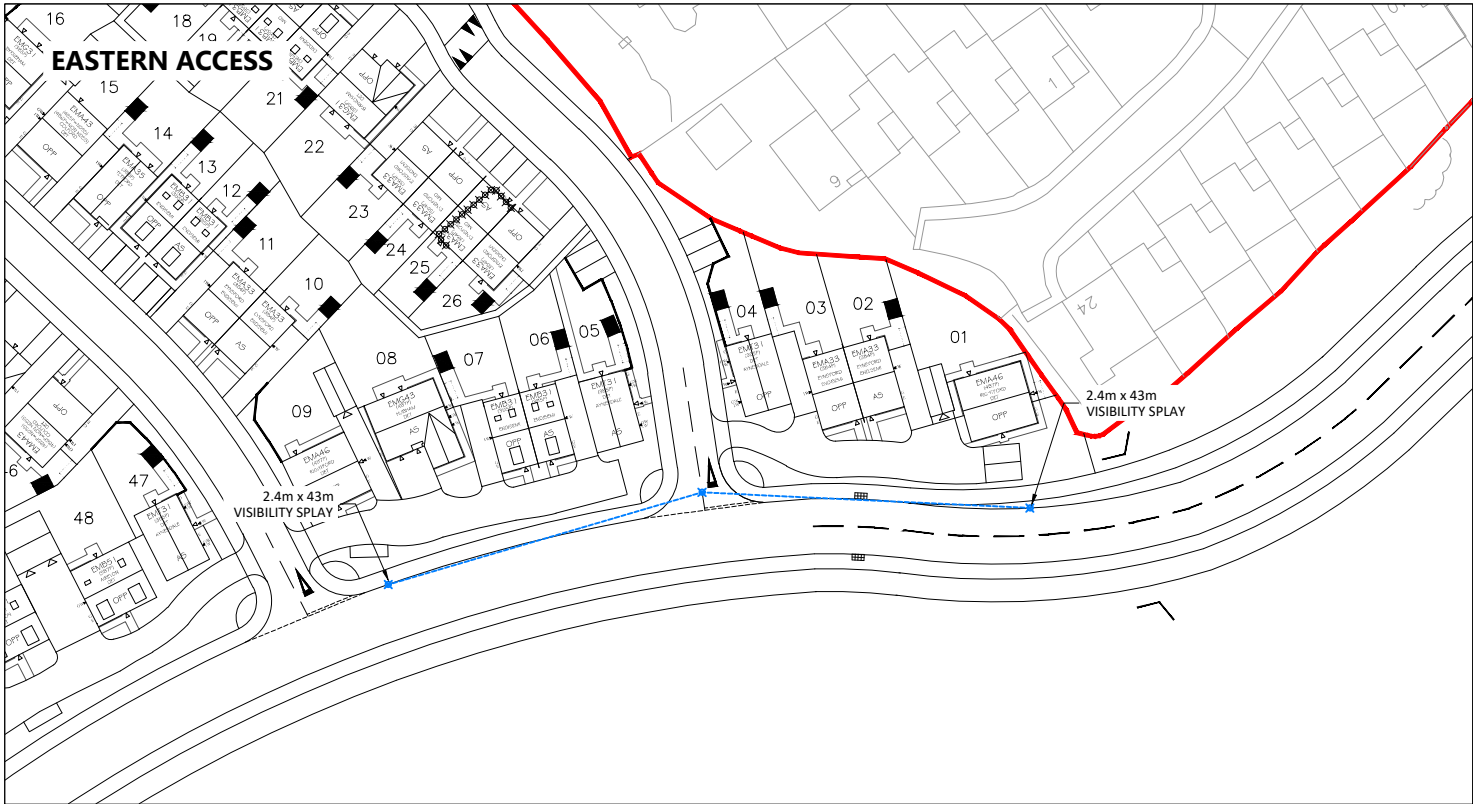

DRAWING ISSUED FOR FEASIBILITY CONSIDERATION AND PLANNING PURPOSES ONLY. DRAWING NOT TO BE USED FOR CONSTRUCTION. I-TRANSPORT LLP ACCEPT NO RESPONSIBILITY FOR ERRORS MADE BY OTHERS IN SCALING FROM THIS DRAWING. MEASUREMENTS SHOULD BE TAKEN FROM FIGURED DIMENSIONS ONLY. CDM REQUIREMENTS CONSIDERED AT FEASIBILITY STAGE ONLY. FURTHER CONSIDERATION REQUIRED BY DETAILED DESIGN TEAM. © CROWN COPYRIGHT 2022 OS LICENCE No. 100044286.

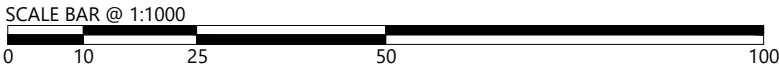

 Centurion House, 129 Deansgate Manchester, M3 3WR Tel: 0161 830 2172 www.i-transport.co.uk							TITLE: INTERNAL JUNCTION VISIBILITY SPLAYS		DRAWN: JB	CHECKED: JO	APPROVED: JO		
	B	16.02.24	JB	UPDATED SITE LAYOUT	JO	JO	PROJECT: SMITHY BRIDGE		CLIENT: TAYLOR WIMPEY	PROJECT No:	SCALE @ A3:	DATE:	
	A	23.01.24	JB	UPDATED SITE LAYOUT	JO	JO				ITM11353	1:1000	03.01.22	
	REV	DATE	BY	DESCRIPTION	CHK	APD				DRAWING No:	REV:		
STATUS:				FOR INFORMATION						ITM11353-SK-033		B	