
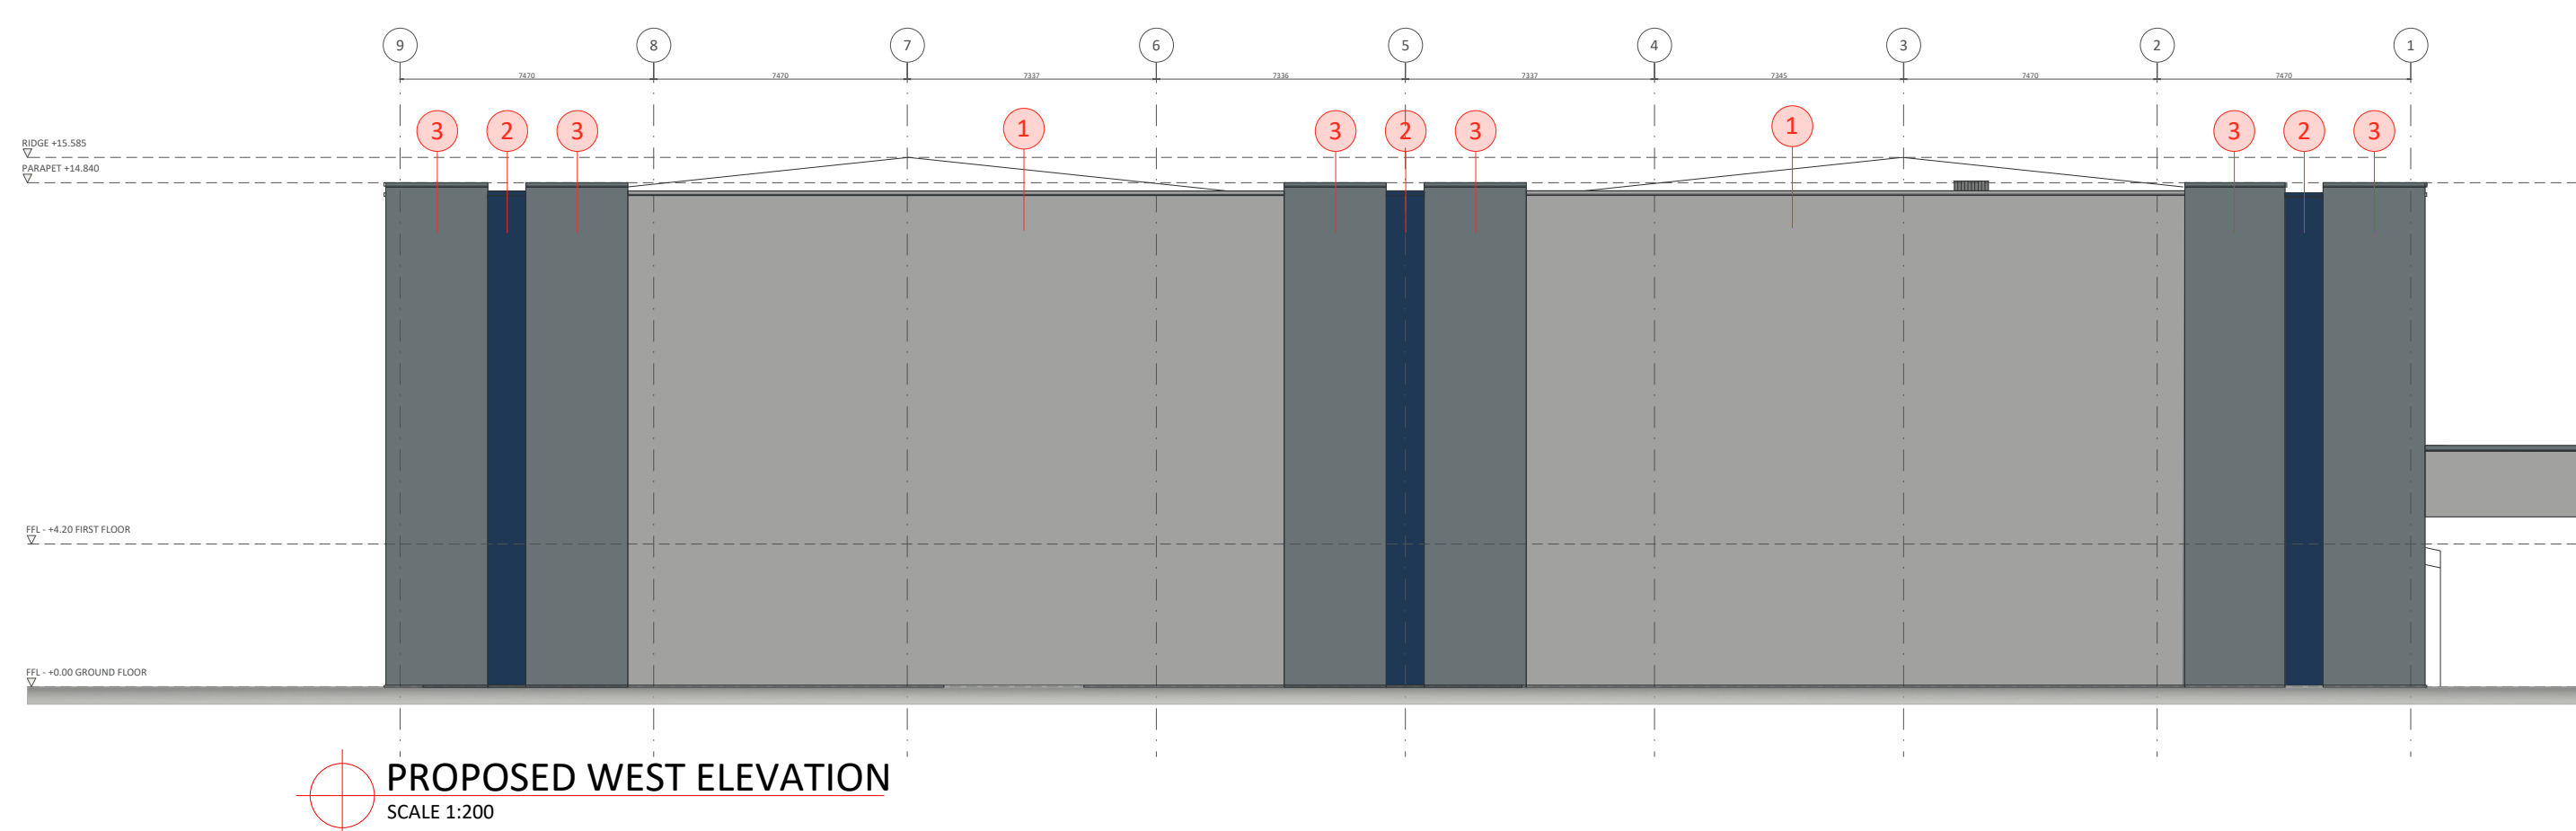
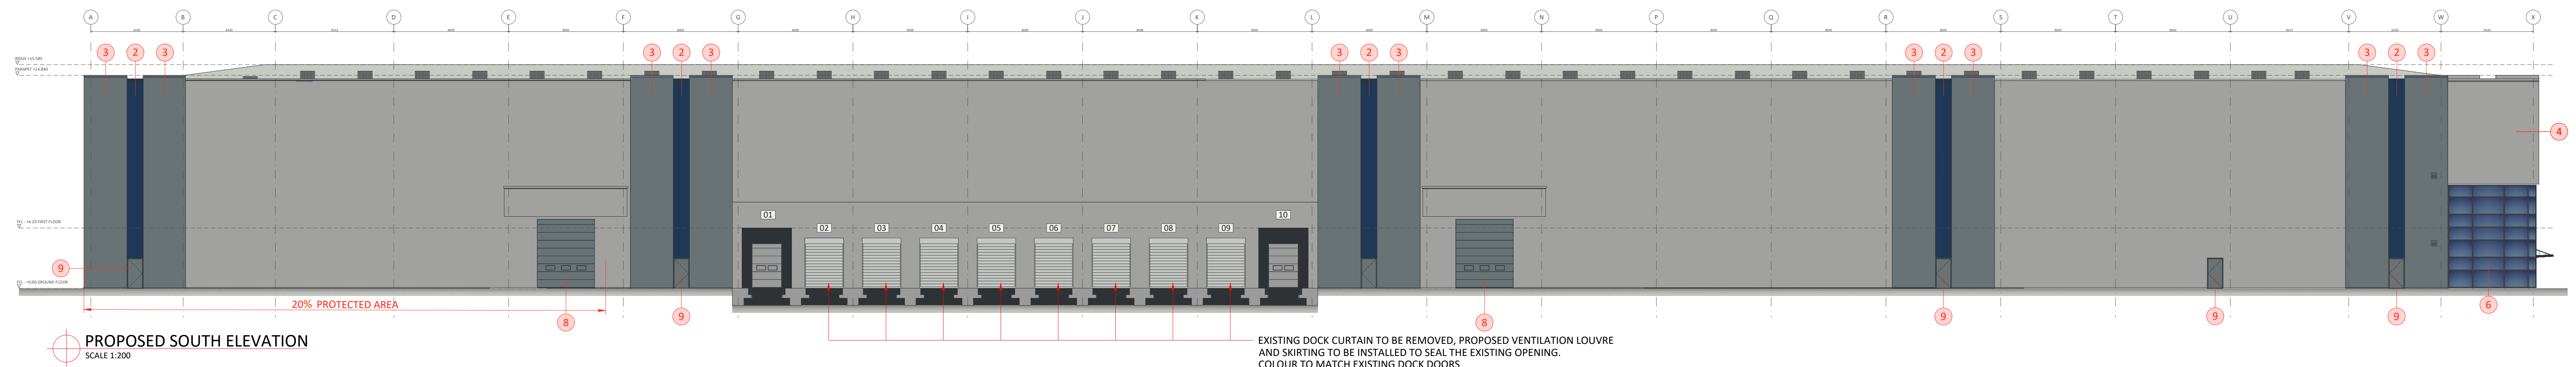
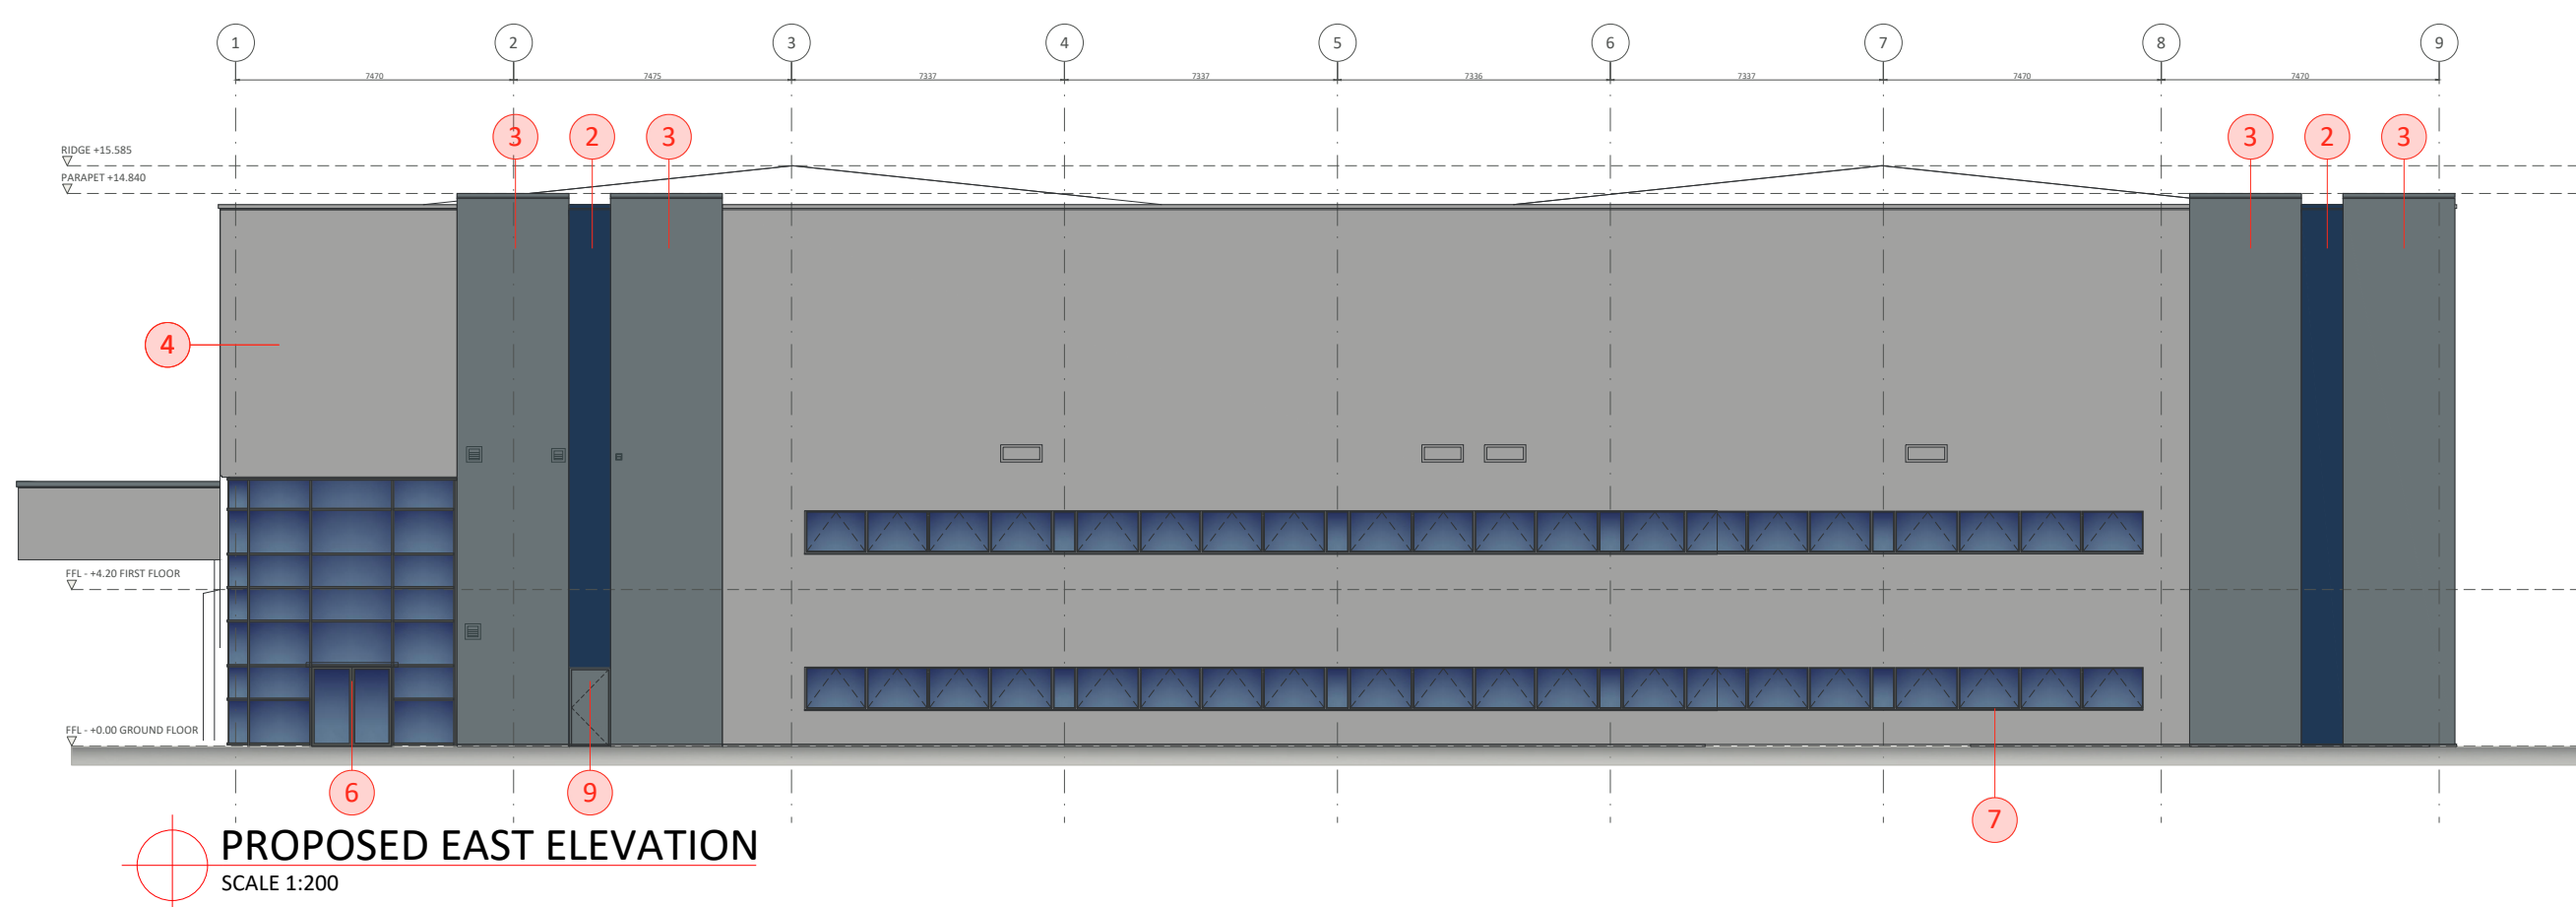


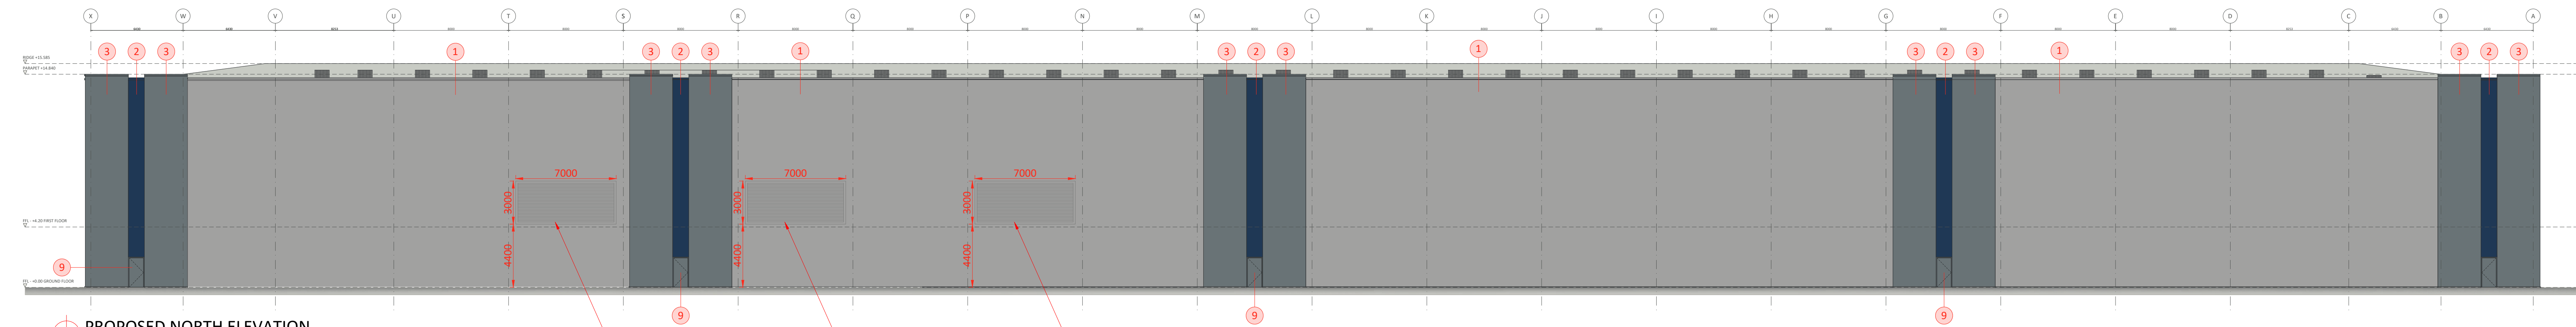

- EXTERNAL MATERIALS KEY:
- BUILT UP METAL PROFILED CLADDING PANEL 32mm PROFILE SHEET LAID HORIZONTALLY WIDE RIB OUT
FINISH COLOURCOAT PRISMA COLOUR - METALLIC SILVER RAL 9006
 - BUILT UP METAL PROFILED CLADDING PANEL 32mm PROFILE SHEET LAID VERTICALLY NARROW RIB OUT
FINISH COLORCOAT PRISMA COLOUR - SARGASSO RAL 5003
 - BUILT UP METAL PROFILED INSULATED CLADDING 50mm HALF ROUND PANELS VERTICALLY LAID
COLOUR - MERLIN GREY BS18825
 - BUILT UP METAL PROFILED INSULATED CLADDING 40mm DEEP, 300mm MICRORIB PANELS HORIZONTALLY LAID WITH PRE-FABRICATED EXTERNAL CORNER PANELS.
COLORCOAT PRISMA COLOUR - METALLIC SILVER RAL 9006
 - PCC RETAINING / DOCK WALL
 - POWDER COATED ALUMINIUM FRAMED CURTAIN WALLING BS18825 WITH DOUBLE GLAZED UNITS
ARGON FILLED CAVITY LOW 'E' CLEAR INNER PANE WITH LOOK-A-LIKE PANELS AND INTEGRAL DOOR WHERE INDICATED
 - OFFICE WINDOWS POWDER COATED ALUMINIUM FRAMED DOUBLE GLAZED FIXED LIGHTS
ARGON FILLED CAVITY LOW 'E' CLEAR INNER PANE
 - INSULATED VERTICAL RISE SECTIONAL LEVEL ACCESS DOORS
COLOUR - MERLIN GREY BS1882
 - POWDER COATED STEEL EXTERNAL DOORSETS TO WAREHOUSE
COLOUR - MERLIN GREY BS18825

NOTES:

EXTERNAL MATERIAL

PS	17/03/2025	INITIAL ISSUE FOR PLANNING PURPOSES	KN	RR
REV	DATE	DESCRIPTION	DRAWN BY	CHECK BY
REVISIONS				

PROJECT TITLE				
VAN STORAGE FACILITY				
JAMES KEARNS AVENUE				
ROCHDALE, OL16 4NW				
DRAWING TITLE				
PROPOSED BUILDING ELEVATIONS				
REVISION	STATUS	PLANNING	DRAWN BY	CHECKED BY
KN	RR			
SCALE	DATE	17/03/2025	SUSTAINABILITY	REVISION
AO	1:200		S4	P1
DRAWING NO.				
24086 - ASA - 00 - EX.SI - D - A - P014 _ (S4 - P1)				

CLIENT	
LYSANDER	
AshtonSmith Beyond Design	
Ashton Smith, Belvedere House, 2 Victoria Avenue, Harrogate, North Yorkshire, HG2 1EL Tel: 01423 52882 Fax: 01423 56555 www.ashtonsmith.co.uk	