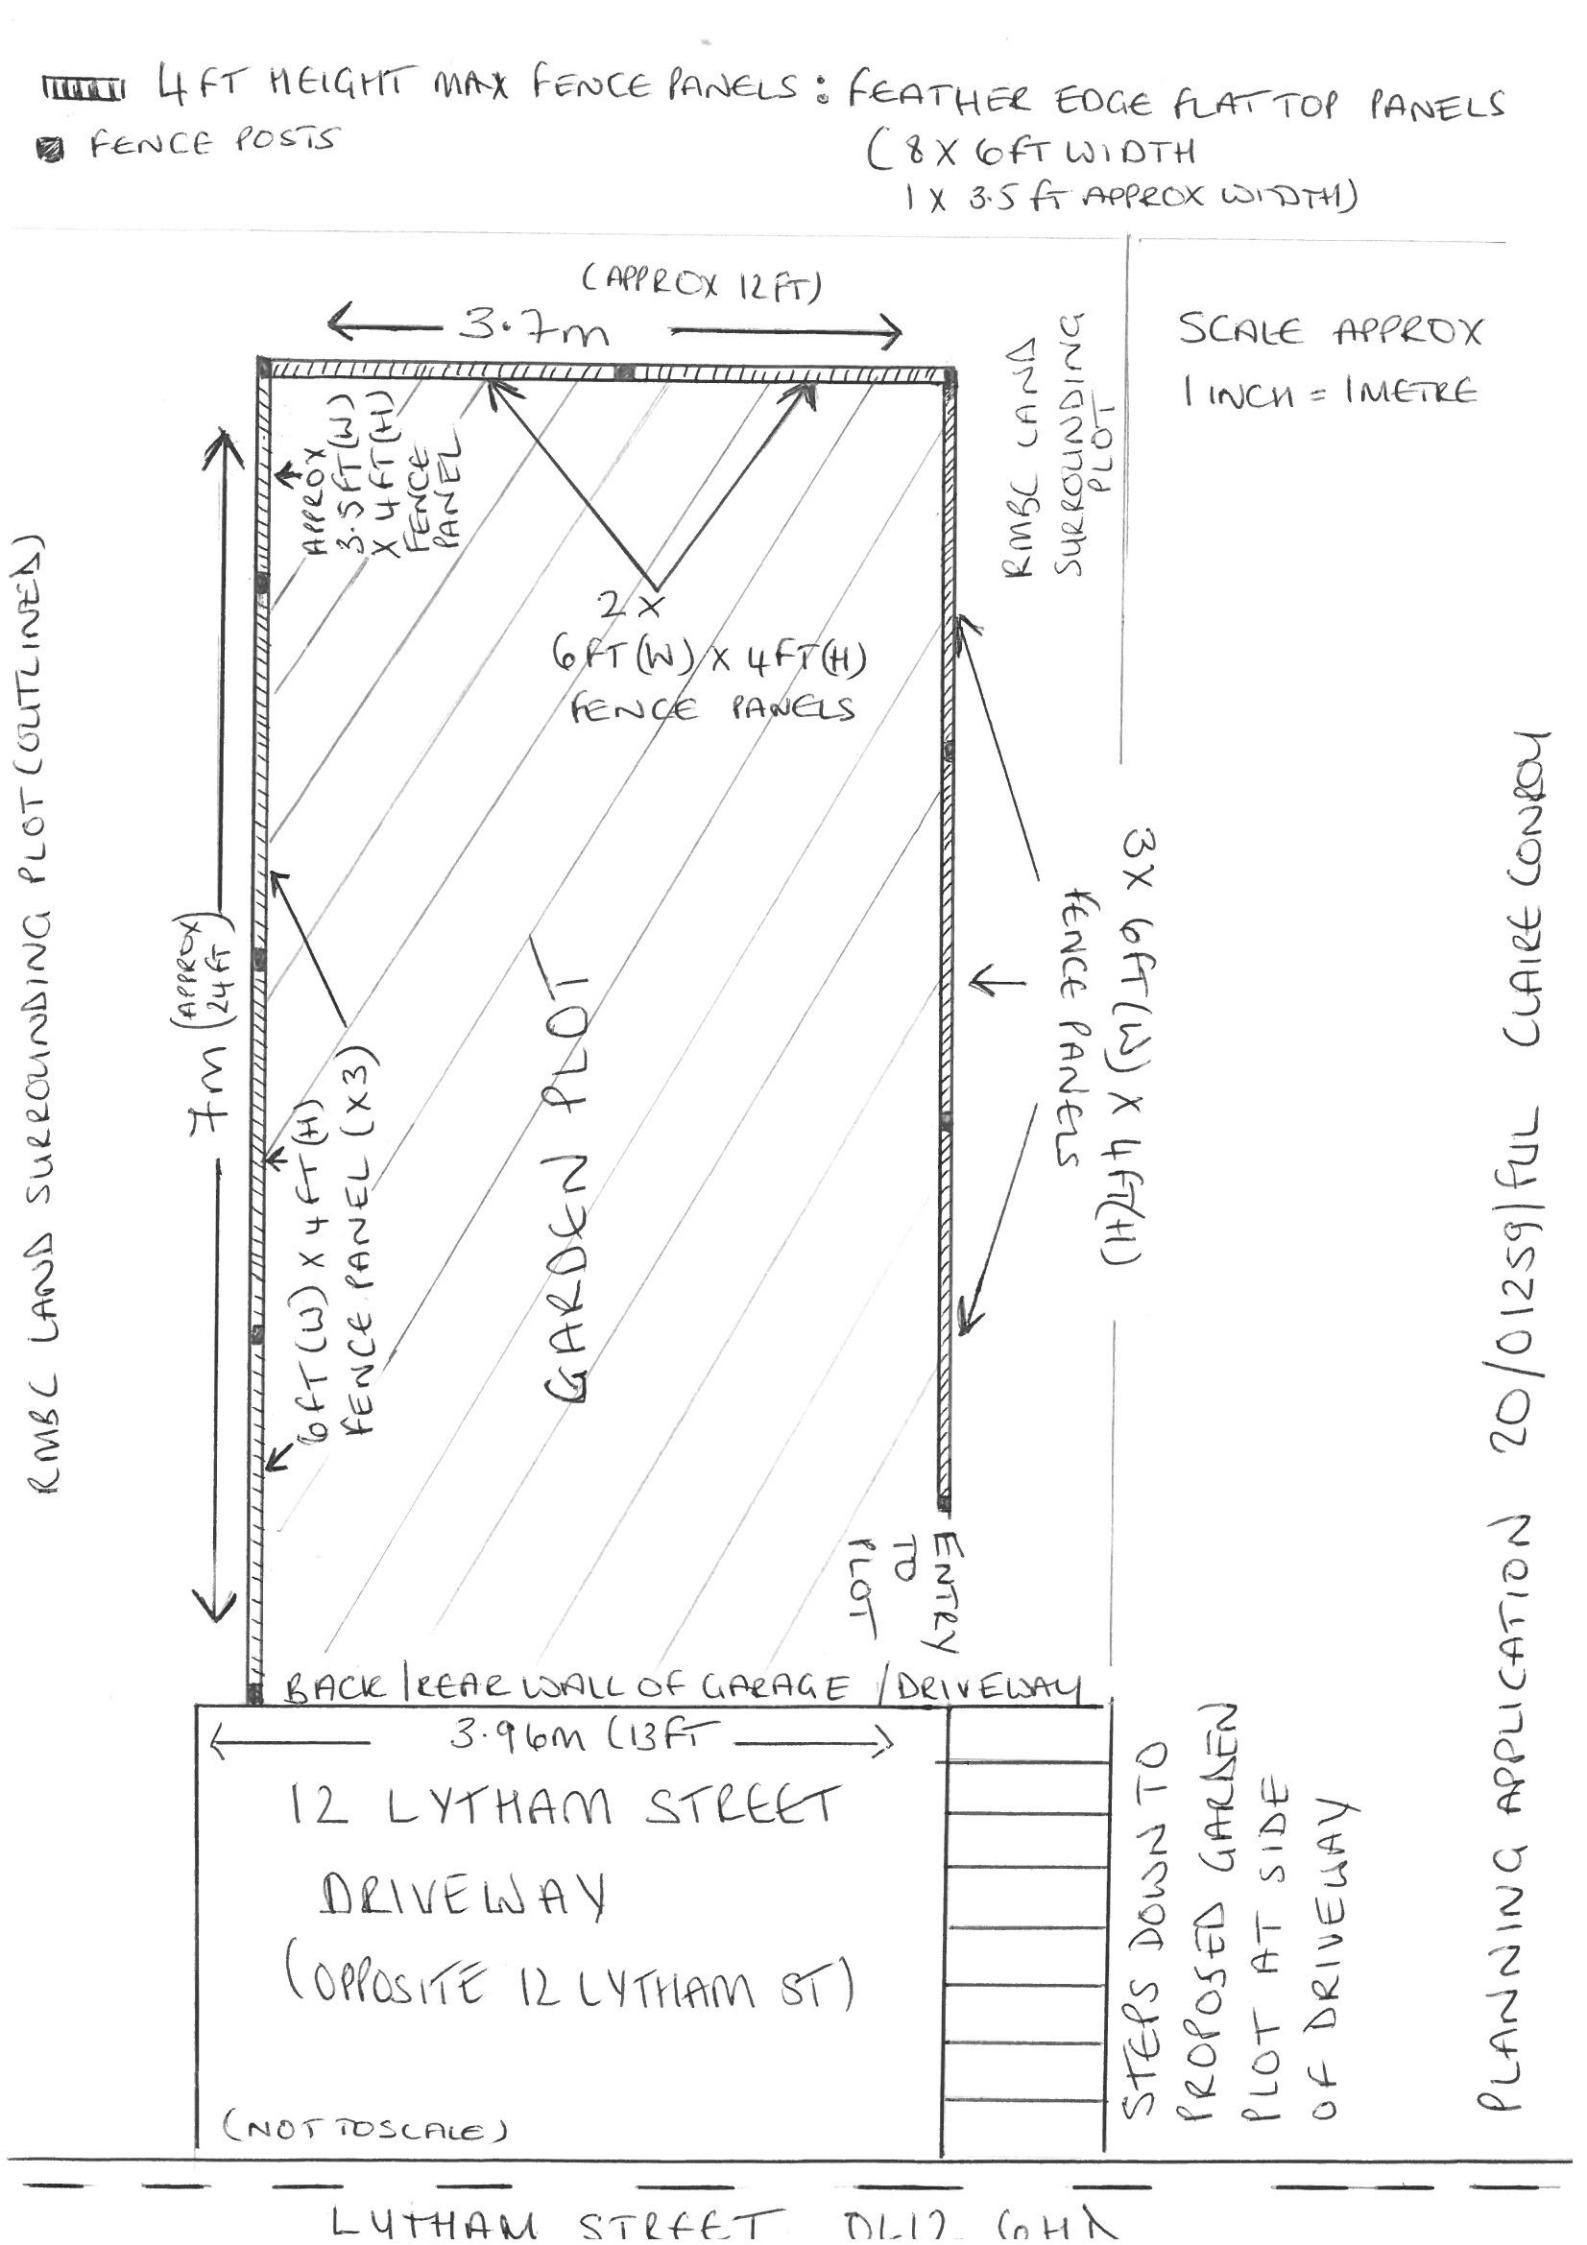
4FT HEIGHT MAX FENCE PANELS : FEATHER EDGE FLAT TOP PANELS
(8 X 6FT WIDTH
1 X 3.5 FT APPROX WIDTH)
FENCE POSTS
SCALE APPROX
1 INCH = 1METRE
(APPROX 12FT)
3.7m
APPROX 3.5FT(W) X 4FT(H) FENCE PANEL
2 X 6FT(W) X 4FT(H) FENCE PANELS
RMBC LAND SURROUNDING PLOT
3 X 6FT(W) X 4FT(H) FENCE PANELS
7m (APPROX 24FT)
6FT(W) X 4FT(H) FENCE PANEL (X3)
GARDEN PLOT
ENTRY TO PLOT
BACK/REAR WALL OF GARAGE/DRIVEWAY
3.96m (13FT)
12 LYTHAM STREET DRIVEWAY
(OPPOSITE 12 LYTHAM ST)
STEPS DOWN TO PROPOSED GARDEN PLOT AT SIDE OF DRIVEWAY
(NOT TO SCALE)
RMBC LAND SURROUNDING PLOT (OUTLINED)
PLANNING APPLICATION 20/01259/FUL CLAIRE CONROY
LYTHAM STREET