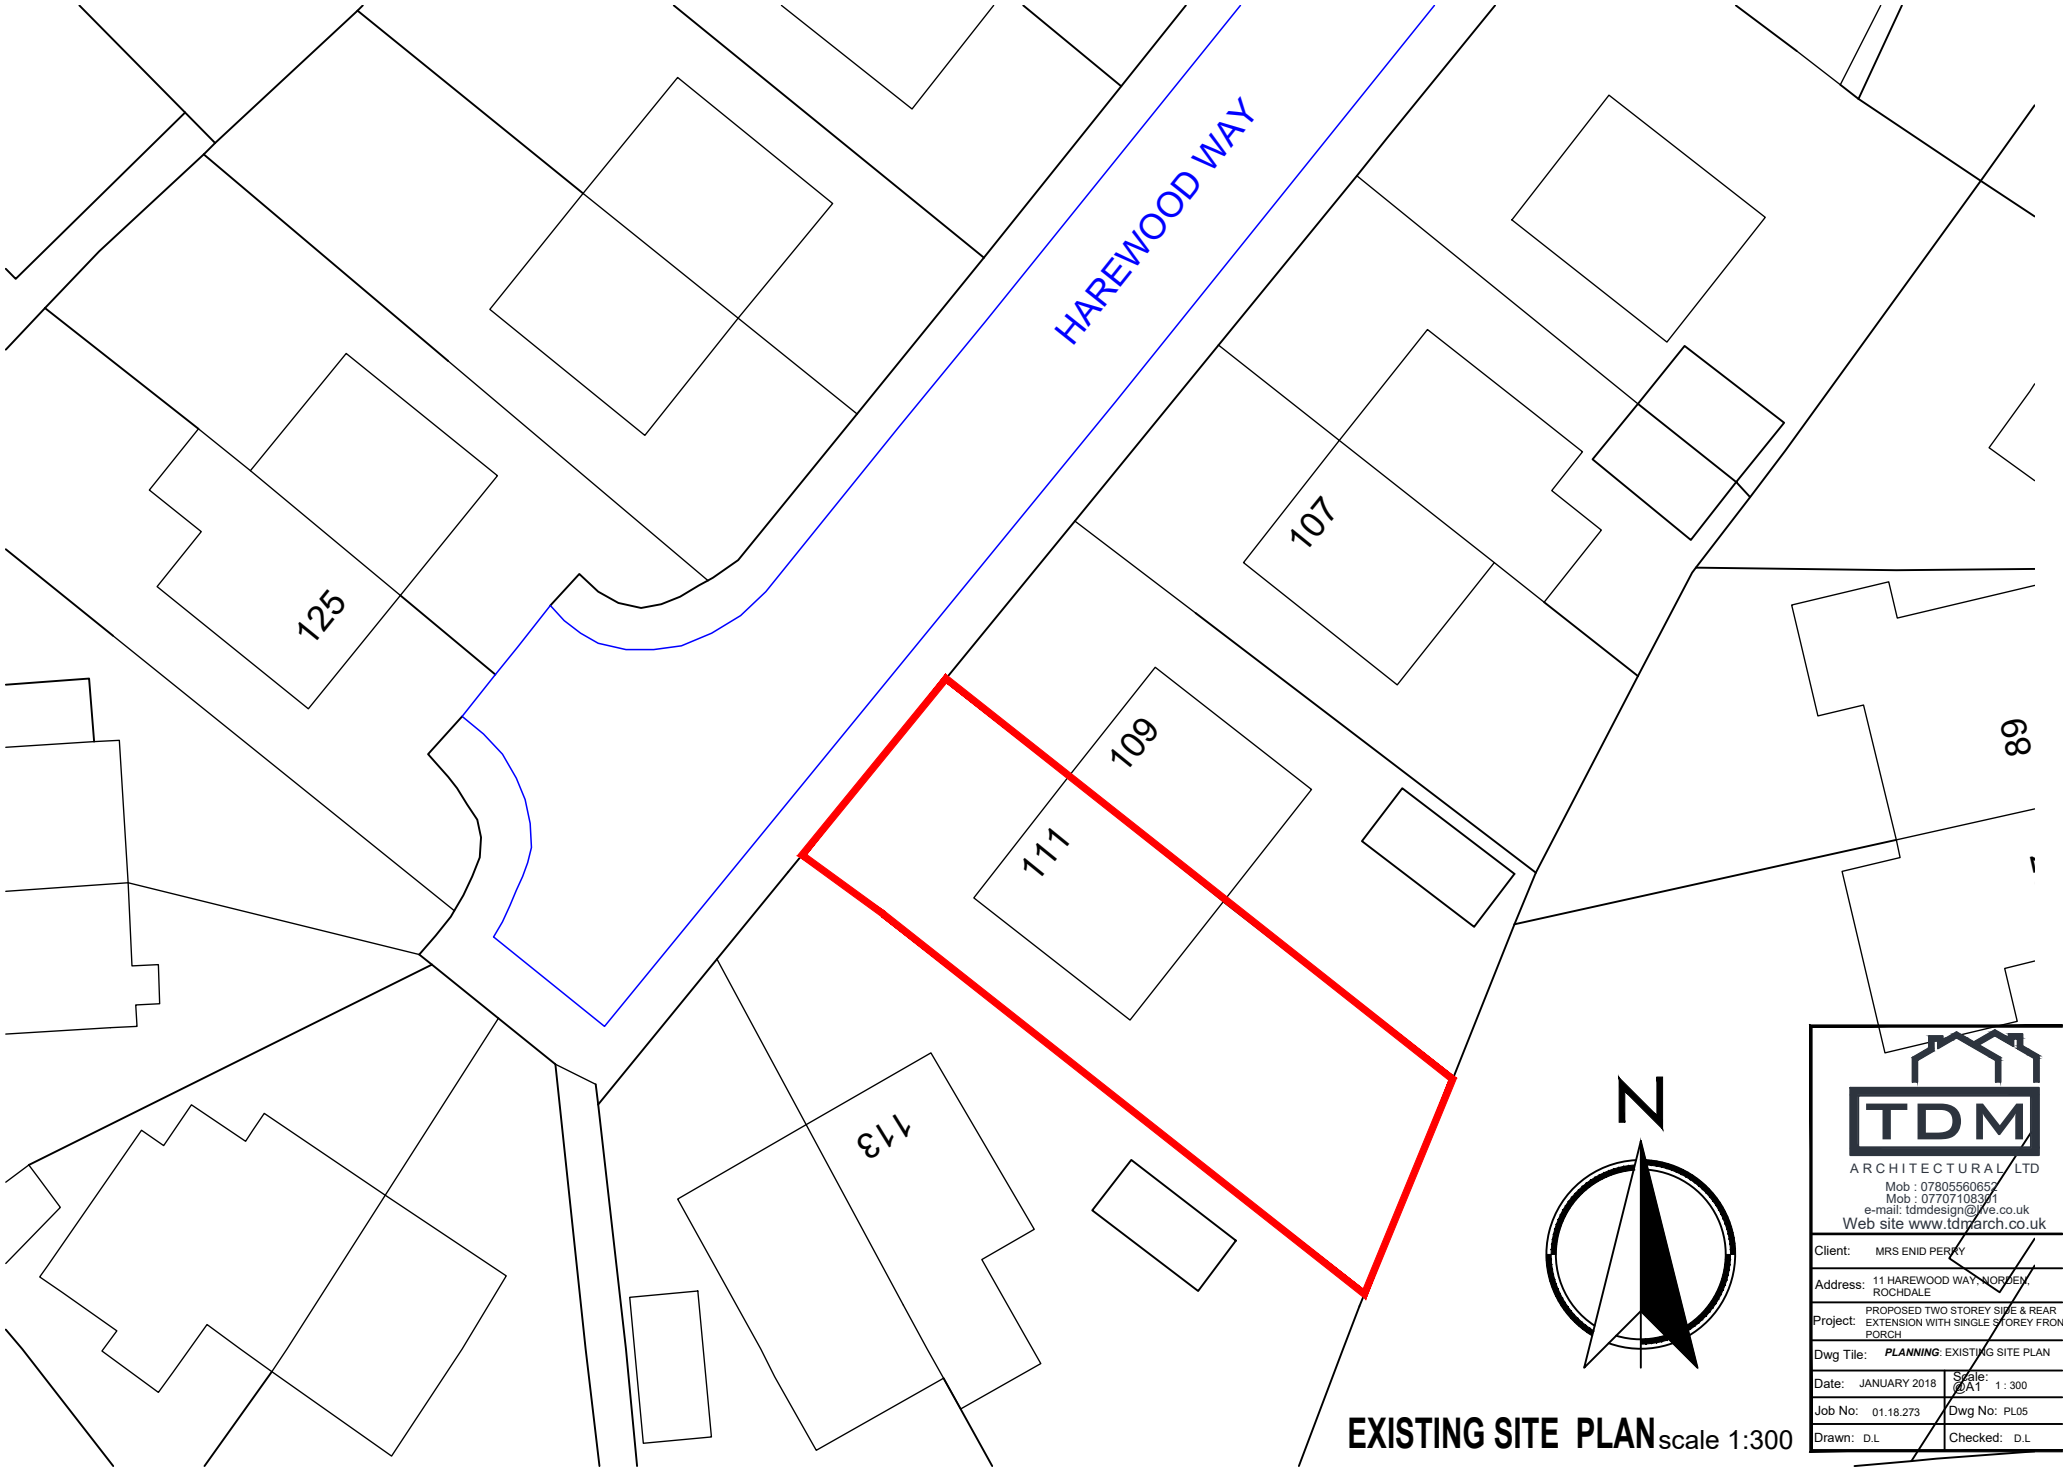

EXISTING SITE PLAN scale 1:300

TDM
ARCHITECTURAL LTD
Mob : 07805560652
Mob : 07707108301
e-mail: tdmdesign@live.co.uk
Web site www.tdmarch.co.uk

Client:	MRS ENID PERRY
Address:	11 HAREWOOD WAY, NORDEN, ROCHDALE
Project:	PROPOSED TWO STOREY SIDE & REAR EXTENSION WITH SINGLE STOREY FRON PORCH
Dwg Tile:	***PLANNING***: EXISTING SITE PLAN
Date: JANUARY 2018	Scale: @A1 1 : 300
Job No: 01.18.273	Dwg No: PL05
Drawn: D.L	Checked: D.L