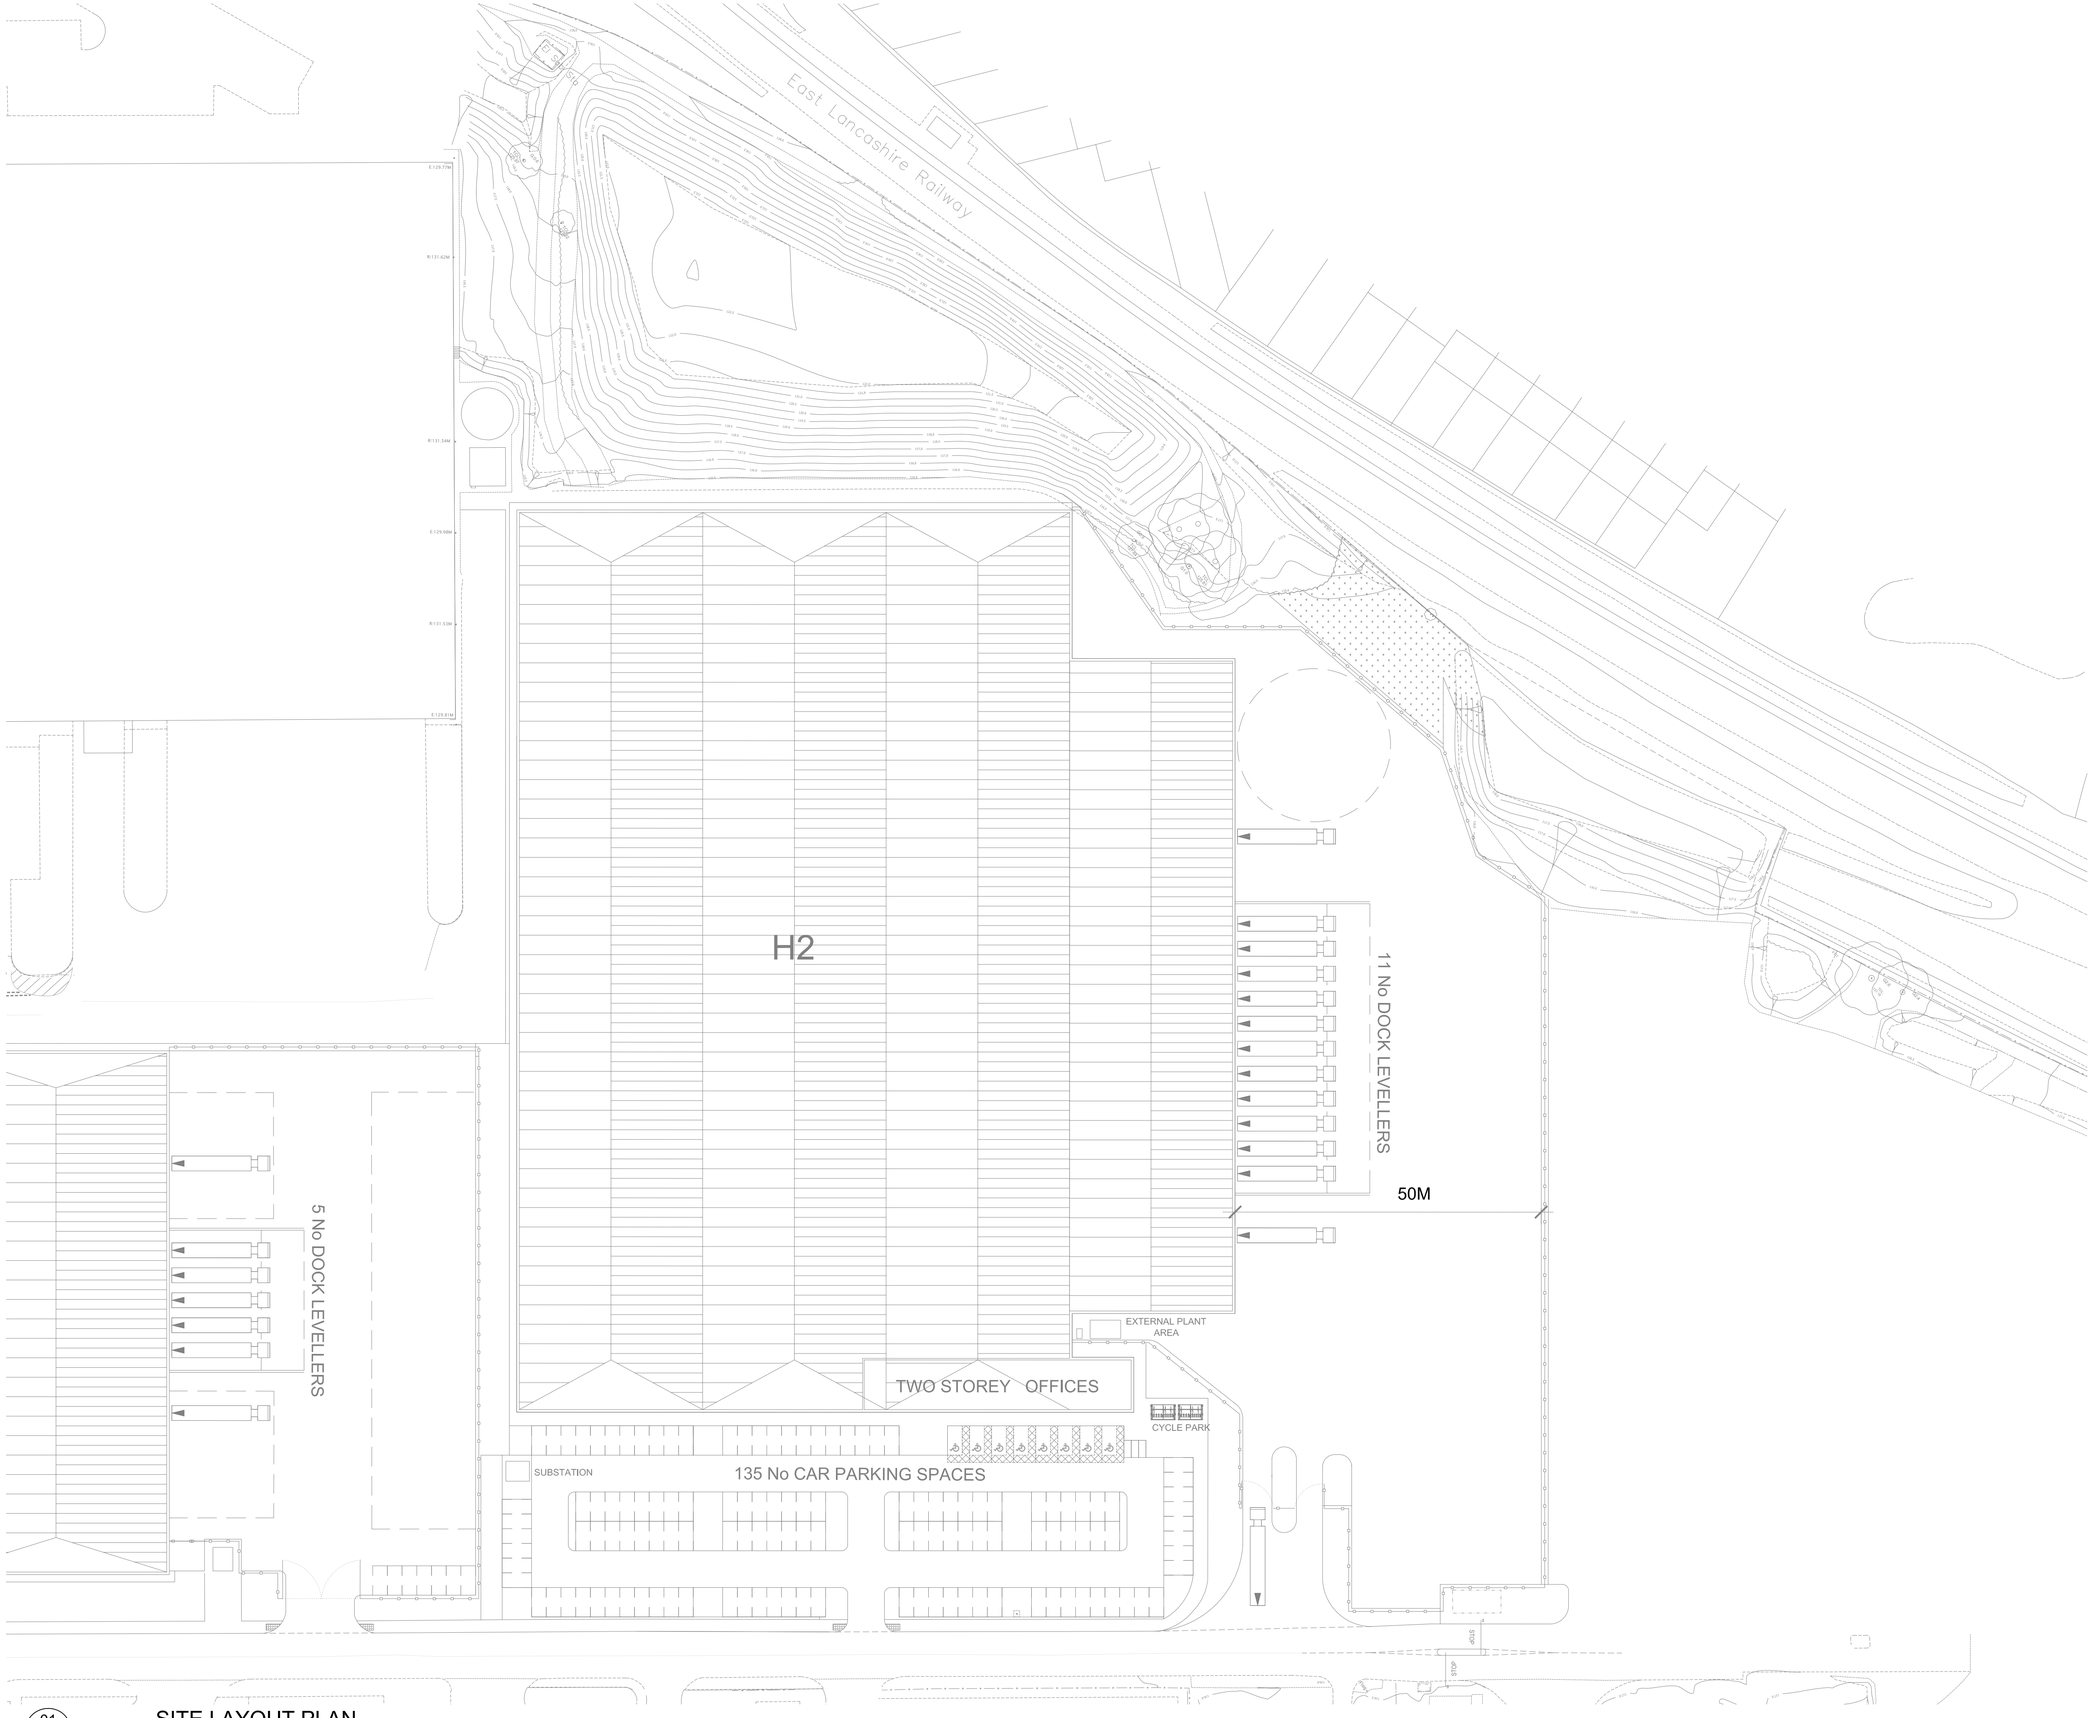

01/204 SITE LAYOUT PLAN
1:500

NOTES:

SUBJECT TO STATUTORY CONSENTS

SUBJECT TO SURVEY

BASED ON OS MAP REPRODUCED BY PERMISSION OF CONTROLLER OF HM STATIONARY OFFICE (c) CROWN COPYRIGHT

COPYRIGHT RESERVED

DO NOT USE ELECTRONIC VERSIONS OF THIS DRAWING TO DETERMINE DIMENSIONS UNLESS SPECIFICALLY AUTHORISED BY MICHAEL SPARKS ASSOCIATES

IF USING AN ELECTRONIC VERSION OF THIS DRAWING FIGURED DIMENSIONS TAKE PRECEDENCE AND NOTIFY MICHAEL SPARKS ASSOCIATES OF ANY DISCREPANCIES

REV	DATE	NOTE	DRAW	CHCK
-	25.02.2021	For Planning	AB	PW

MICHAEL SPARKS ASSOCIATES
CHARTERED ARCHITECTS
11 PLATO PLACE
ST.DIONIS ROAD
LONDON SW6 4TU
TELEPHONE 020 7736 6162
FAX 020 7736 3896
www.mso-architects.co.uk

TITLE
HEYWOOD DISTRIBUTION PARK

DRAWING
H2 PROPOSED SITE LAYOUT PLAN

CLIENT
HEREF Heywood Park Property Unit Trust

DATE	SCALE	DRAWN
FEB 2021	1:500@A1	AB
	STATUS: PLANNING	CHECKED: PW

DRAWING NUMBER
315126-PL-204