



Ground Apartment
33.9m²

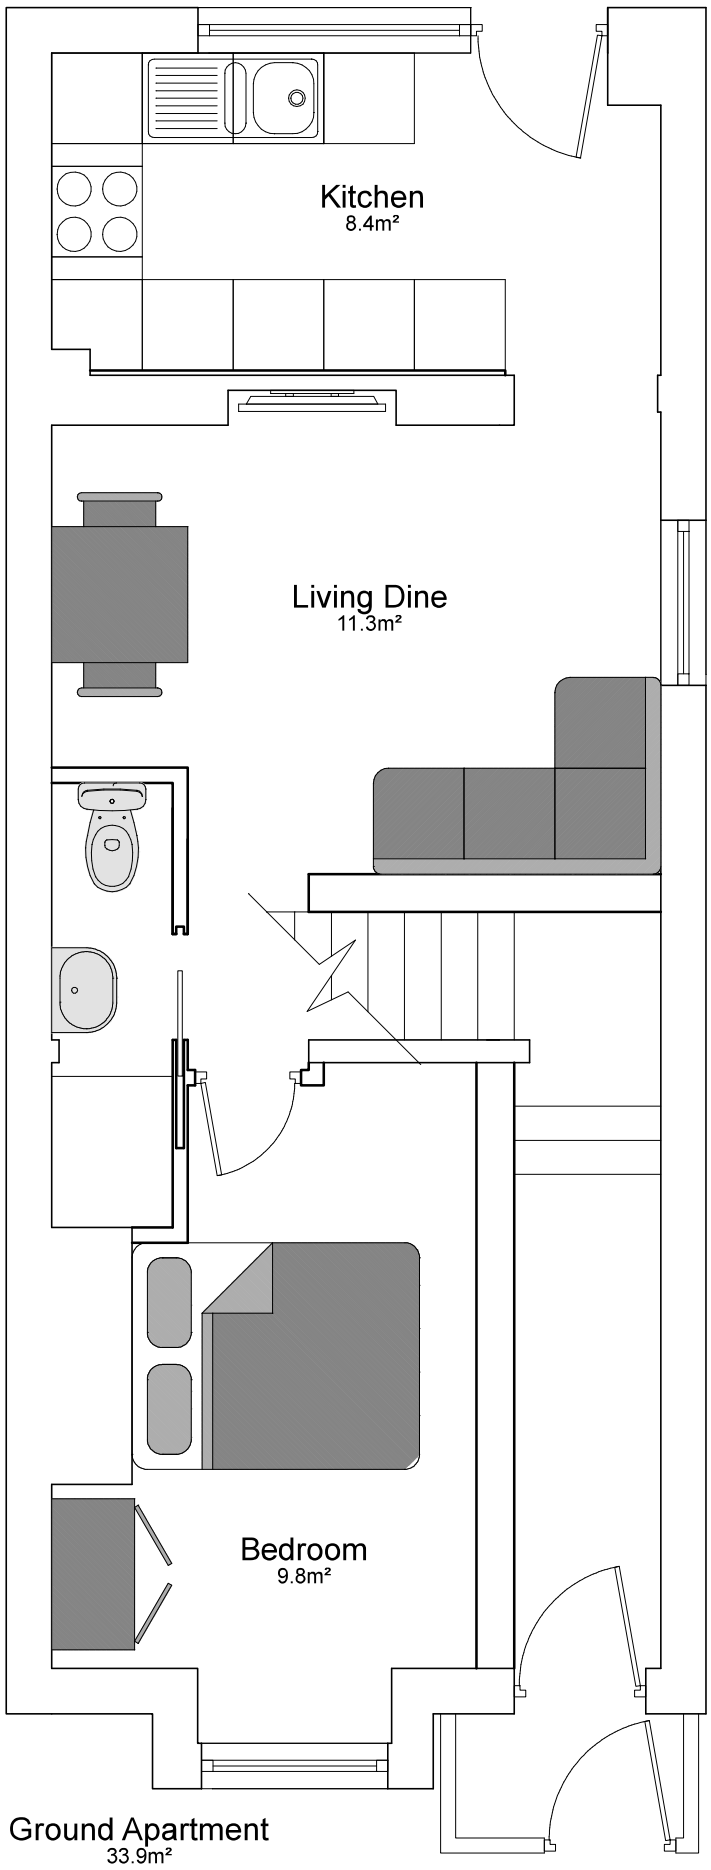

Upper Apartment
47.8m² (incl. ground floor hall)

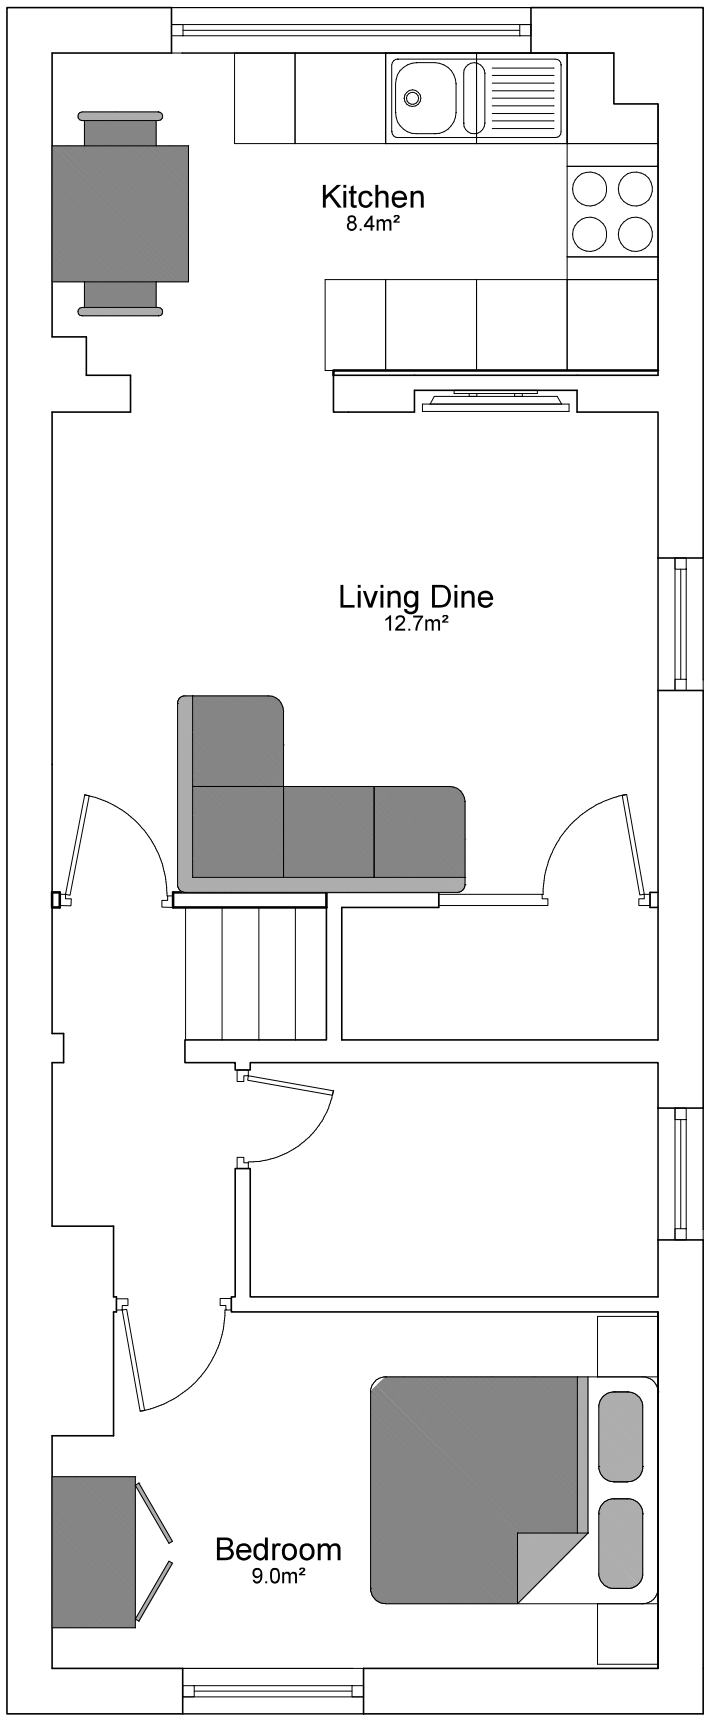

SCALE BAR 1:50

NOTES

GRANT ERSKINE ARCHITECTS SHALL HAVE NO RESPONSIBILITY FOR ANY USE MADE OF THIS DOCUMENT OTHER THAN FOR THAT WHICH IT WAS PREPARED AND ISSUED.

ALL DIMENSIONS SHOULD BE CHECKED ON SITE.

DO NOT SCALE FROM THIS DRAWING.

ANY DRAWING ERRORS OR DIVERGENCES SHOULD BE BROUGHT TO THE ATTENTION OF GRANT ERSKINE ARCHITECTS AT THE ADDRESS SHOWN.

REVISION / DESCRIPTION	DRAWN	CHECKED	DATE
-	-	-	-

PROJECT TITLE
19 SILK STREET
MIDDLETON

PROJECT NUMBER
20190321

DRAWING TITLE
PROPOSED
PLANS

SCALE
1:50 @A3

DATE
04/04/19

DRAWING No.
(0-)A001

REVISION
-

GRANT
ERSKINE
ARCHITECTS
Suite 5, 3rd Floor
61 Mosley Street
Manchester
M2 3HZ

07974 099796
0161 236 9761

gpe@granterskinearchitects.com
www.granterskinearchitects.com

Grant Erskine Architects Limited Reg. No. 07477118