
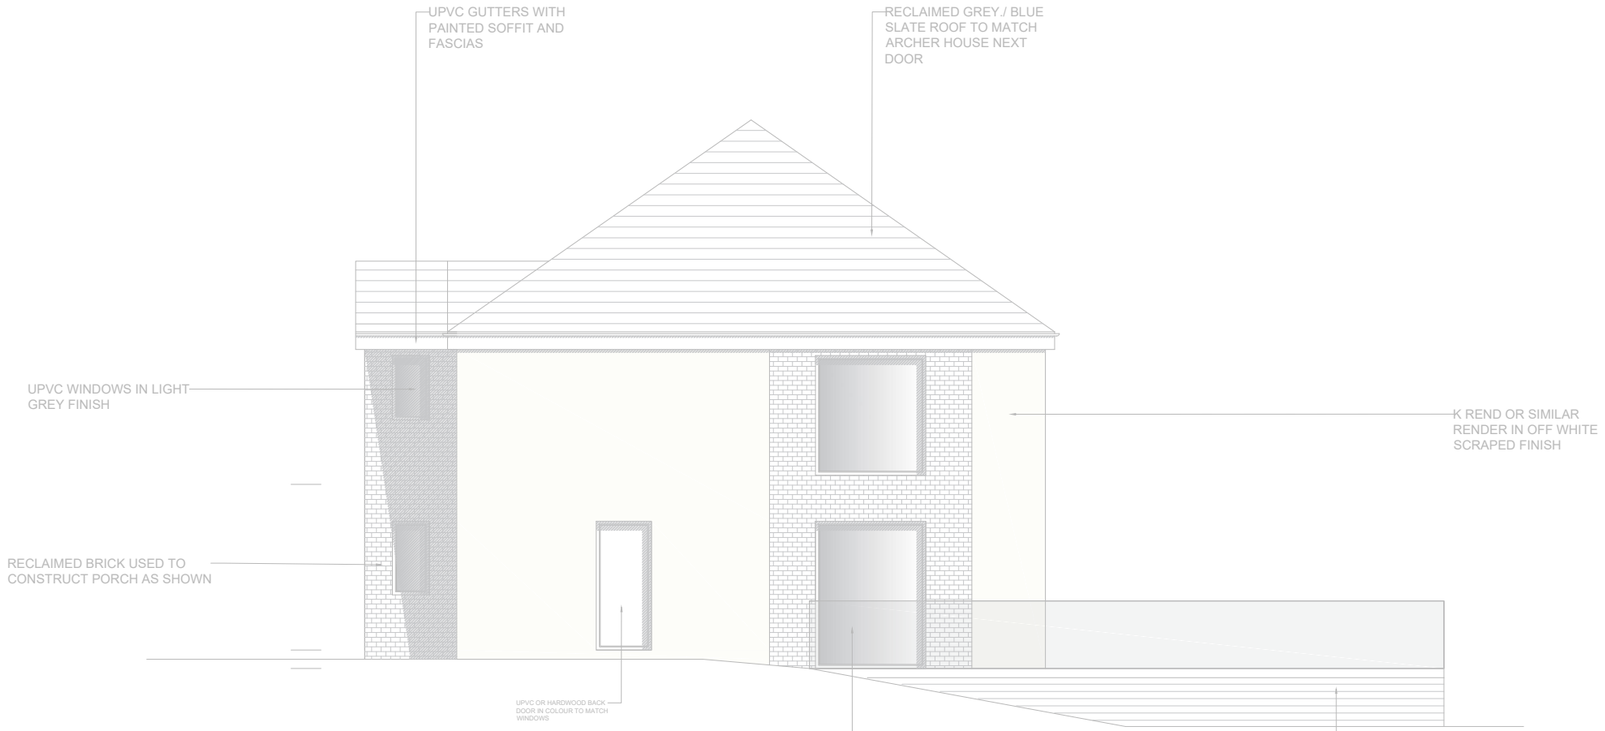



WEST ELEVATION

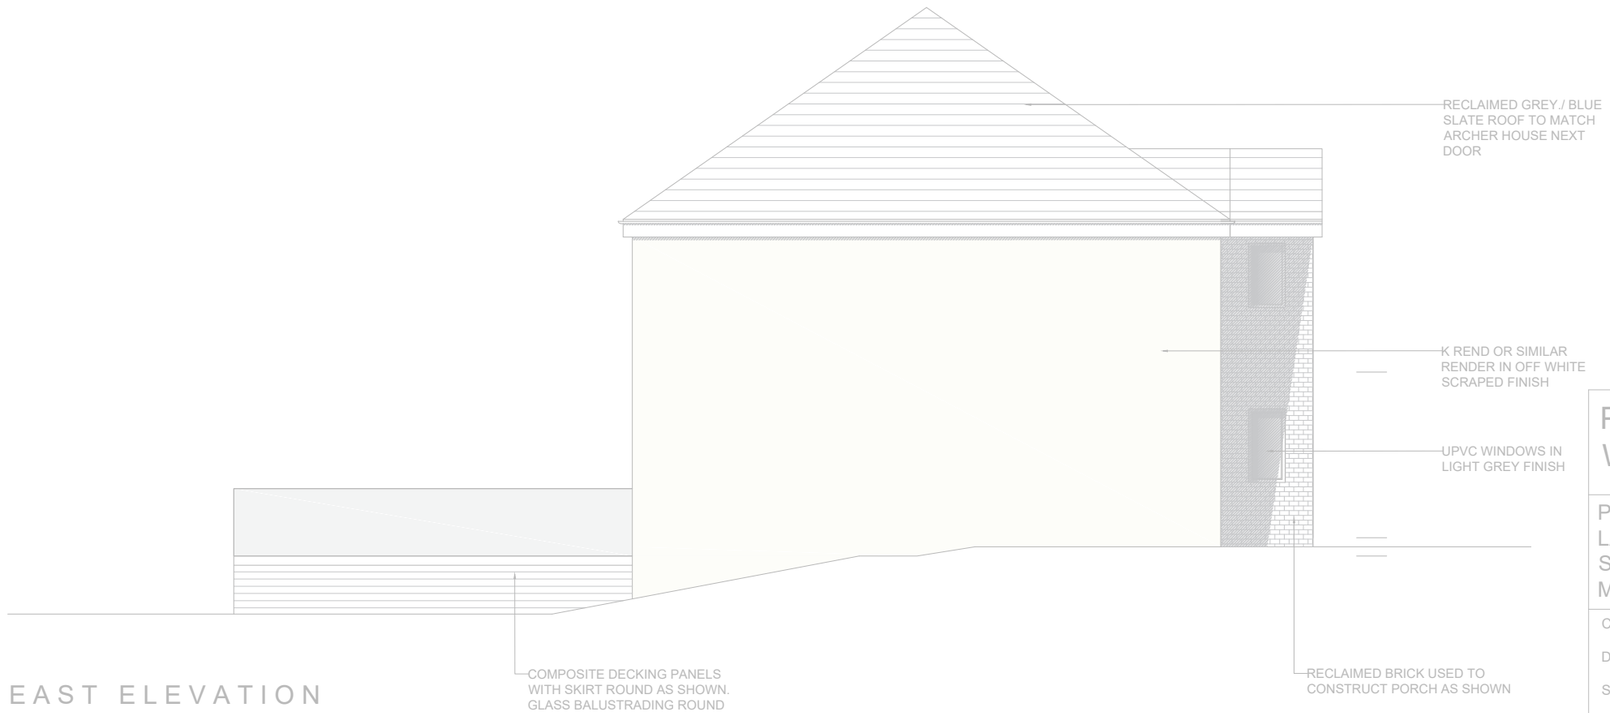


EAST ELEVATION

# PROPOSED EAST AND WEST ELEVATIONS

PROPOSED DWELLING AT
LAND ADJ ARCHER COTTAGE
SEFTON ROAD,
MIDDLETON, M24 4AB

| | |
|---|---|
| CLIENT NAME: | FALLOWS |
| DWG NO: | PL050/07 |
| SCALE: | 1/100 |
| DRAWN BY: | GF |
| DATE: | 01/12/2020 |

COPYRIGHT OF THIS DRAWING REMAINS WITH THE ARCHITECT. DO NOT SCALE FROM THIS DRAWING. WORK TO FIGURED DIMENSIONS. CHECK ALL DIMENSIONS ON SITE. IN THE EVENT OF ANY DISCREPANCY REFER QUERY TO THE ARCHITECTS.