

DLA DESIGN

REVISIONS

A	08/01/19	PSL	BLG
TANK WEIGHT NOTE ADDED			
TANK SSL REVISED			
B	21/01/19	PSL	BLG
PIPE SETTING OUT ADDED			
ISSUED FOR CONSTRUCTION			

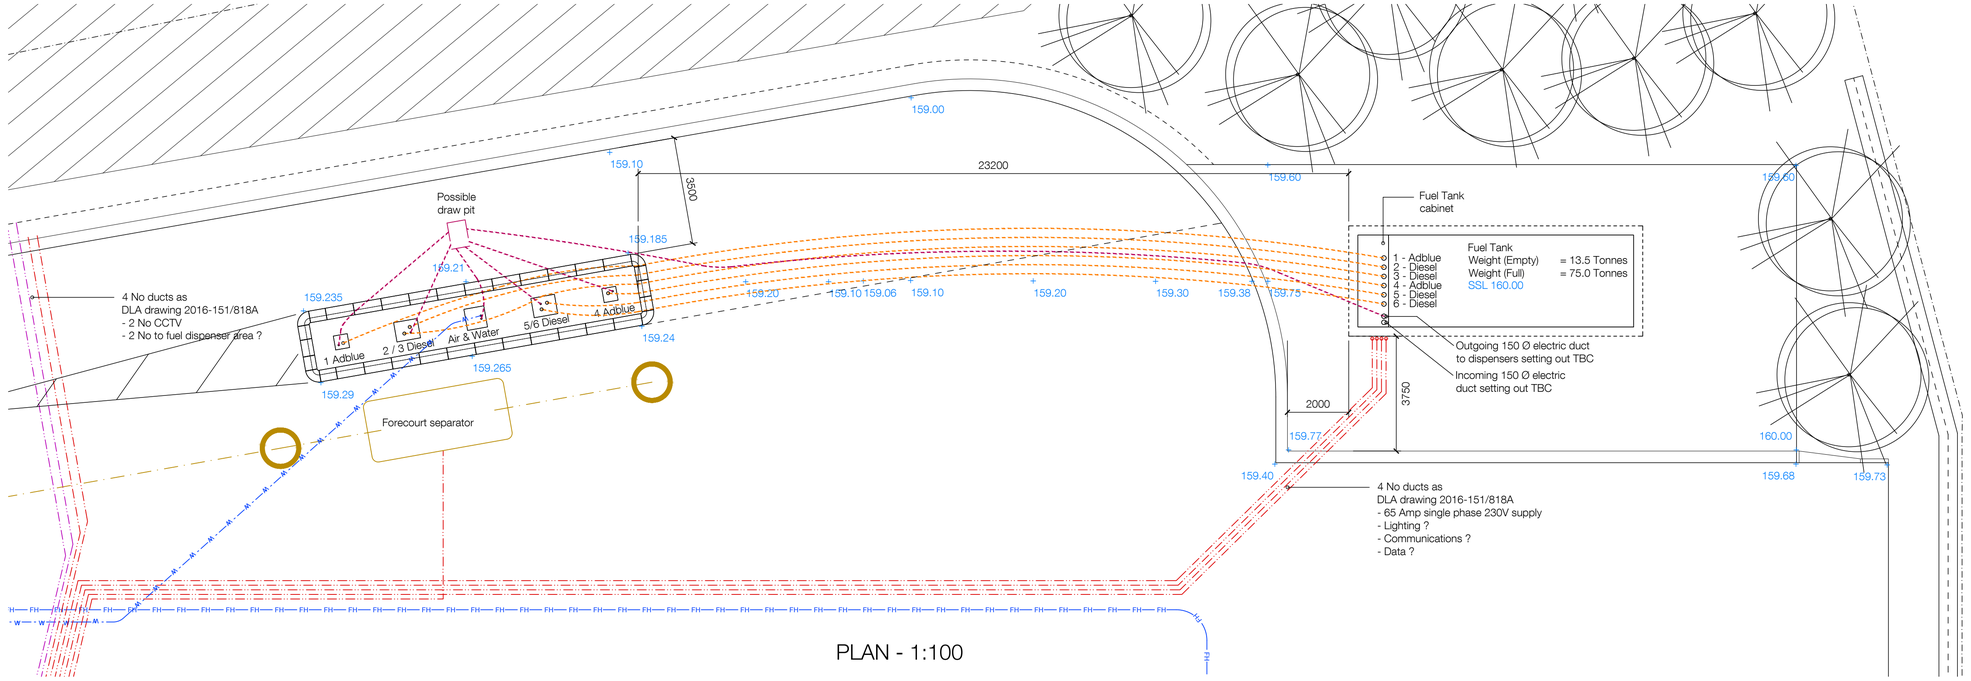


PLAN - 1:100

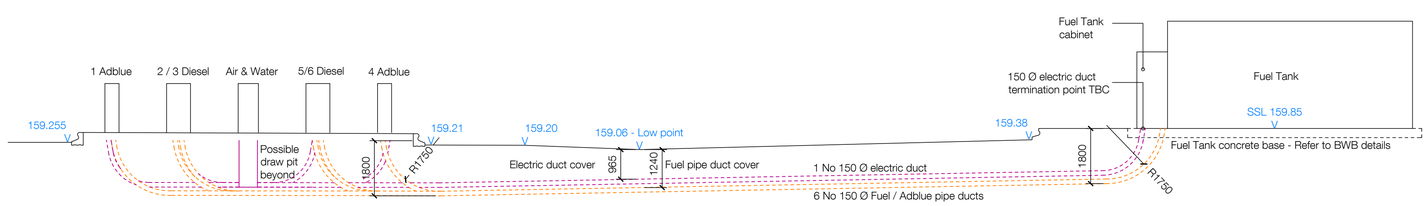


FRONT ELEVATION - 1:100


Builders Work
- Concrete base for Fuel / Adblue tank
- 6 No 150 Ø smooth bore ducts for fuel / adblue pipelines from tank cabinet to dispenser island
- 100 Ø electric ducts and drawpit from tank cabinet to dispensers
- Water supply to dispenser island
- Air requirements TBC
- Trief kerbed dispenser island with concrete finish
- 65 Amp single phase 230V power supply to tank cabinet protected at source by a Type C 'MCB'
- Dispenser area and tank area lighting requirements TBC

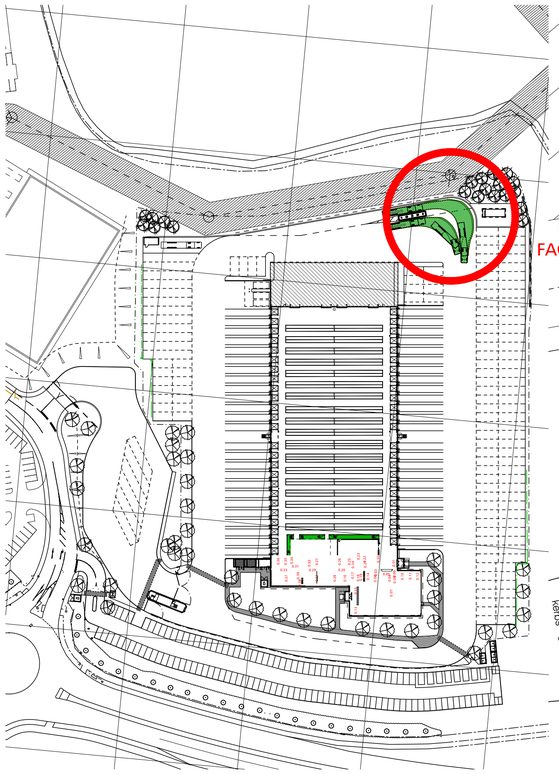


LOCATION PLAN - 1:1250

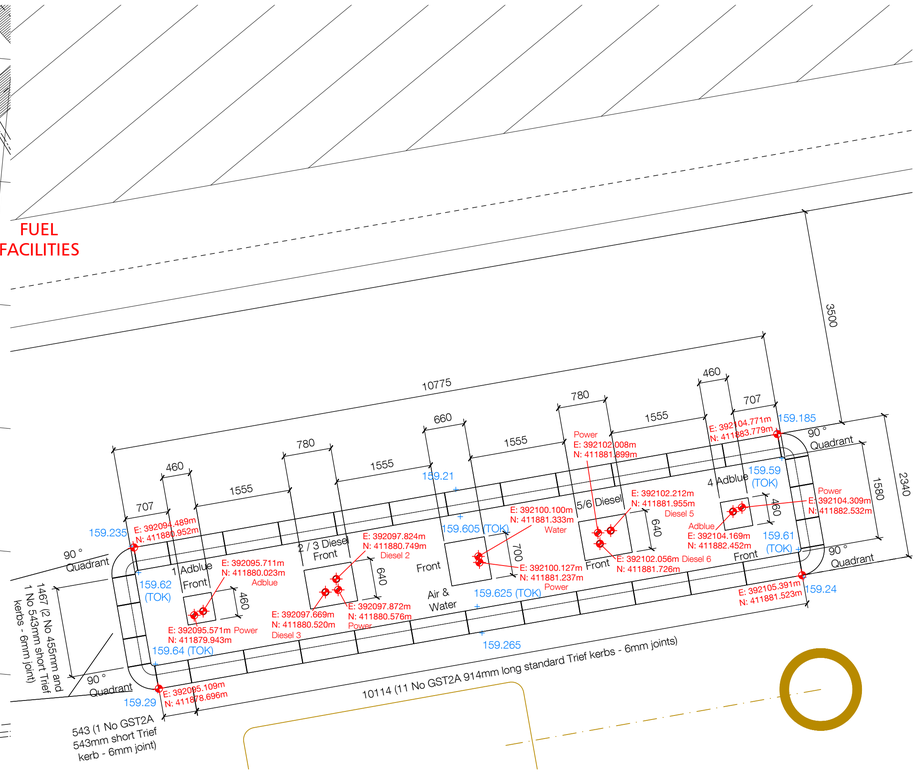

FUEL ISLAND - 1:50

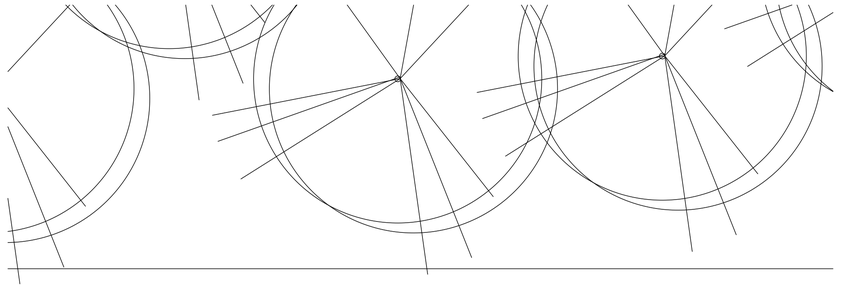

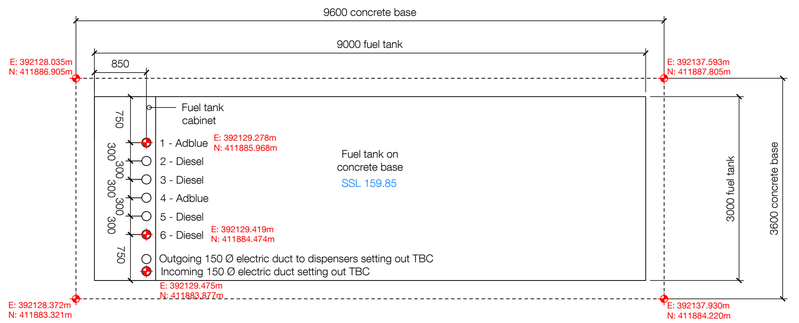

FUEL TANK - 1:50

Wilson Bowden Developments

ARCHITECTURE

No.55 | St Pauls Street | Leeds | LS1 2TE
0113 887 3100 www.dla-design.co.uk

PROJECT
KINGSWAY BUSINESS PARK
PLOT F - DACHSER

TITLE
FUELING FACILITIES

SCALE	DATE
VARIES@ A1	19/12/18
DRAWN	REVIEWED
PSL	BLG
DRAWING NO	REVISION
2016-151/808	B

FILE PATH
T:\2016\2016-151\CAD\05-Autocad\Dwgs\808

STATUS **For Construction**