V 1.4

SITE LOCATION

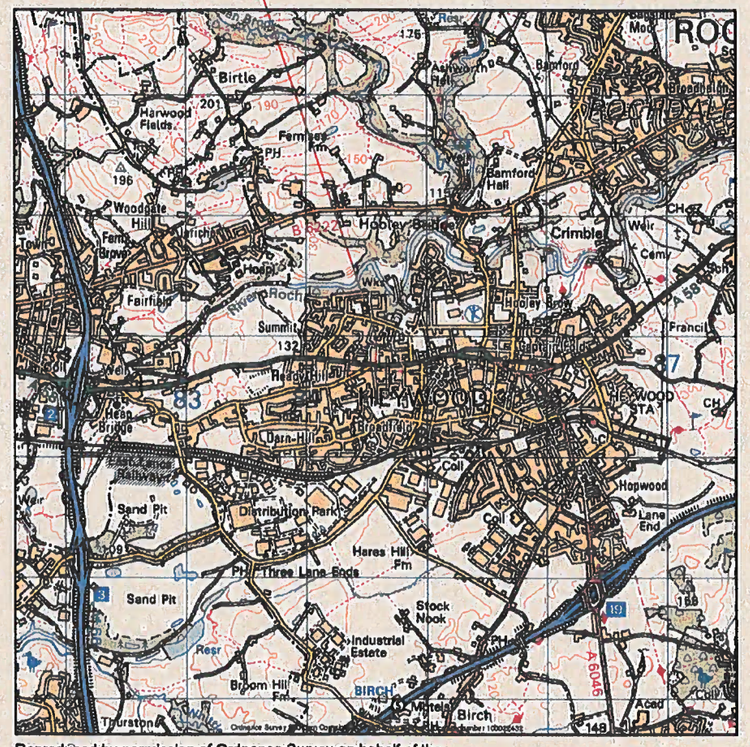

Reproduced by permission of Ordnance Survey on behalf of the Controller of Her Majesty's Stationery Office
All rights reserved. © Crown Copyright licence no. 100022432

0m 1km 2km

SITE AREA PLAN
SCALE 1:50,000



SITE PHOTOGRAPH

N

SITE LOCATION

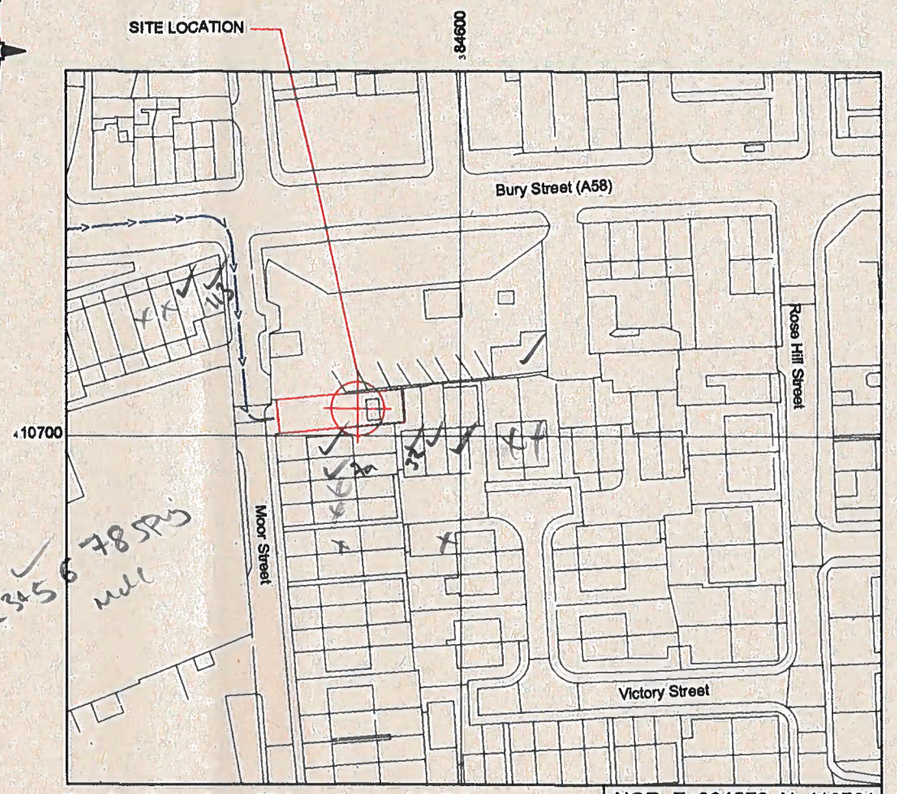

1 2 3 4 5 6 7 8 SPYs
Mill

Reproduced by permission of Ordnance Survey on behalf of the Controller of Her Majesty's Stationery Office
All rights reserved. © Crown Copyright licence no. 100022432

NGR E: 384576 N: 410701

0m 10m 50m

SITE LOCATION PLAN
SCALE 1:1250

GOOGLE MAPS QR CODE

NOTES:

1. ALL DIMENSIONS IN MM UNLESS OTHERWISE NOTED.

DIRECTIONS TO SITE:

From M66 J2 turn right at roundabout onto Bury New Road then Bury Street to Heywood. Turn left into Moor Street site on left hand side.
Park on Moor Street.
Large End Door Cabinet on ground level inside compound.

SITE PROVIDER'S PROPERTY BOUNDARY:
ACCESS ROUTE TO SITE:
LEASE ACCESS ROUTE:

Master	MBNL / EE / H3G	Project	Purpose of Issue	Issue
M001	MBNL	ATAP	Planning	A

Date	12/02/2019
Drawn	JSP
Checked	SPH
Approved	REM

Revision / Upgrade Description: First issue

MBNL

Mobile Broadband Network Limited
5th Floor, Thames Tower, Station Road, Reading, RG1 1LX

WHP Telecoms
Unit 1 Maple Park,
Low Fields Avenue, Leeds
LS12 6HH

Tel: 01133023550
e-mail: info@whptelecoms.com

Site Name: VICTORY WORKS (NEW)

Site ID: 1115722

Address: VICTORY WORKS (NEW), HEYWOOD ROSE, HILL STREET, HEYWOOD, GREATER MANCHESTER, OL10 3HB

Title: 002 SITE LOCATION PLAN

Project: ATAP

Purpose of Issue: GENERAL ARRANGEMENT

EE Cell ID:	MBNL Cell ID:	3UK Cell ID:
56800	ROD079	OL0187

Master Drawing No: 1115722_ROD079_56800_OL0187_M001 | Issue: A

100mm
50mm
10mm

V 1.4

Asset Reference	Asset Description:	Asset Status:	Antenna / Dish / MHA / RRU / Equipment Access Description:
A1-A2	Aperture	Proposed	Rigger Access
B1-B2	Aperture	Proposed	Rigger Access
C1-C2	Aperture	Proposed	Rigger Access

Asset Reference	Asset Description:	Asset Status:	Antenna / Dish / MHA / RRU / Equipment Access Description:
CAB1	Cabin	Installed	Unrestricted access
CAB2-10	Cabinet	Proposed	Unrestricted access
TD1	Dish	Installed	Rigger Access
TD2	Dish	Installed	Rigger Access
TD3	Dish	Proposed	Rigger Access
TD4	Dish	Proposed	Rigger Access

Asset Reference	Asset Description:	Asset Status:	Antenna / Dish / MHA / RRU / Equipment Access Description:
RA1-8	RRU	Proposed	Rigger Access
RB1-8	RRU	Proposed	Rigger Access
RC1-8	RRU	Proposed	Rigger Access
RA9-16	RRU	Proposed	Unrestricted access
RB9-16	RRU	Proposed	Unrestricted access
RC9-16	RRU	Proposed	Unrestricted access
AMPA1-4	MHA	Proposed	Rigger Access
AMPB1-4	MHA	Proposed	Rigger Access
AMPC1-4	MHA	Proposed	Rigger Access
BT1-6	BOB Top	Proposed	Rigger Access
BB1-6	BOB Bottom	Proposed	Unrestricted access
AR1-12	Act RF Router	Proposed	Rigger Access
PR1-12	Pas RF Router	Proposed	Unrestricted access

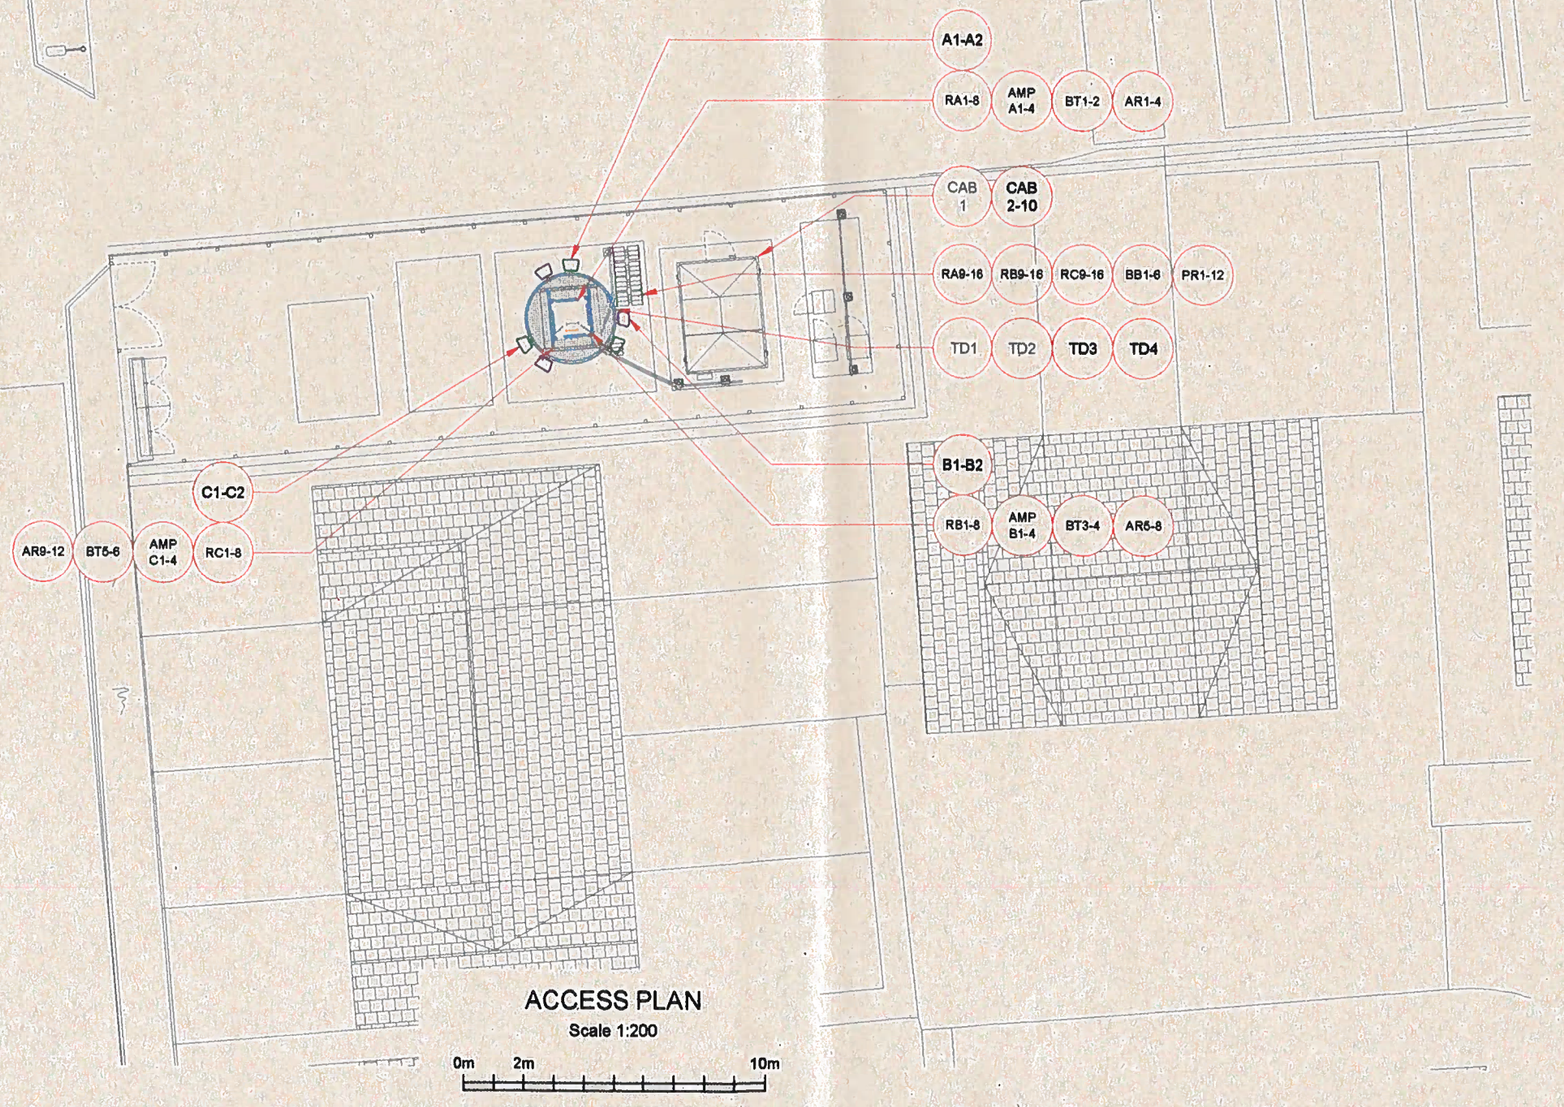

ACCESS PLAN

Scale 1:200

0m 2m 10m

100mm 50mm 10mm

NOTES:

1. ALL DIMENSIONS IN MM UNLESS OTHERWISE NOTED.

DEFINED ACCESS ROUTE DESCRIPTION FROM SITE ENTRANCE TO THE EQUIPMENT:

Master:	MBNL / EE / H3G:	Project:	Purpose of Issue:	Issue:
M001	MBNL	ATAP	Planning	A

Date:	12/02/2019
Drawn:	JSP
Checked:	SPH
Approved:	REM

Revision / Upgrade Description:
First Issue

MBNL

Mobile Broadband Network Limited
Sixth Floor, Thames Tower, Station Road, Reading, RG1 1LX

WHP Telecoms
Unit 1 Maple Park,
Low Fields Avenue, Leeds
LS12 6HH

Tel: 01133023550
e-mail: info@whptelecoms.com

Site Name: VICTORY WORKS (NEW)

Site ID: 1115722

Address: VICTORY WORKS (NEW), HEYWOOD ROSE, HILL STREET, HEYWOOD, GREATER MANCHESTER, OL10 3HB

Title: 003 ACCESS PLAN

Project: ATAP

Purpose of Issue: GENERAL ARRANGEMENT

EE Cell ID:	MBNL Cell ID:	3UK Cell ID:
56800	ROD079	OL0187

Master Drawing No: 1115722_ROD079_56800_OL0187_M001 | Issue: A

V 1.3

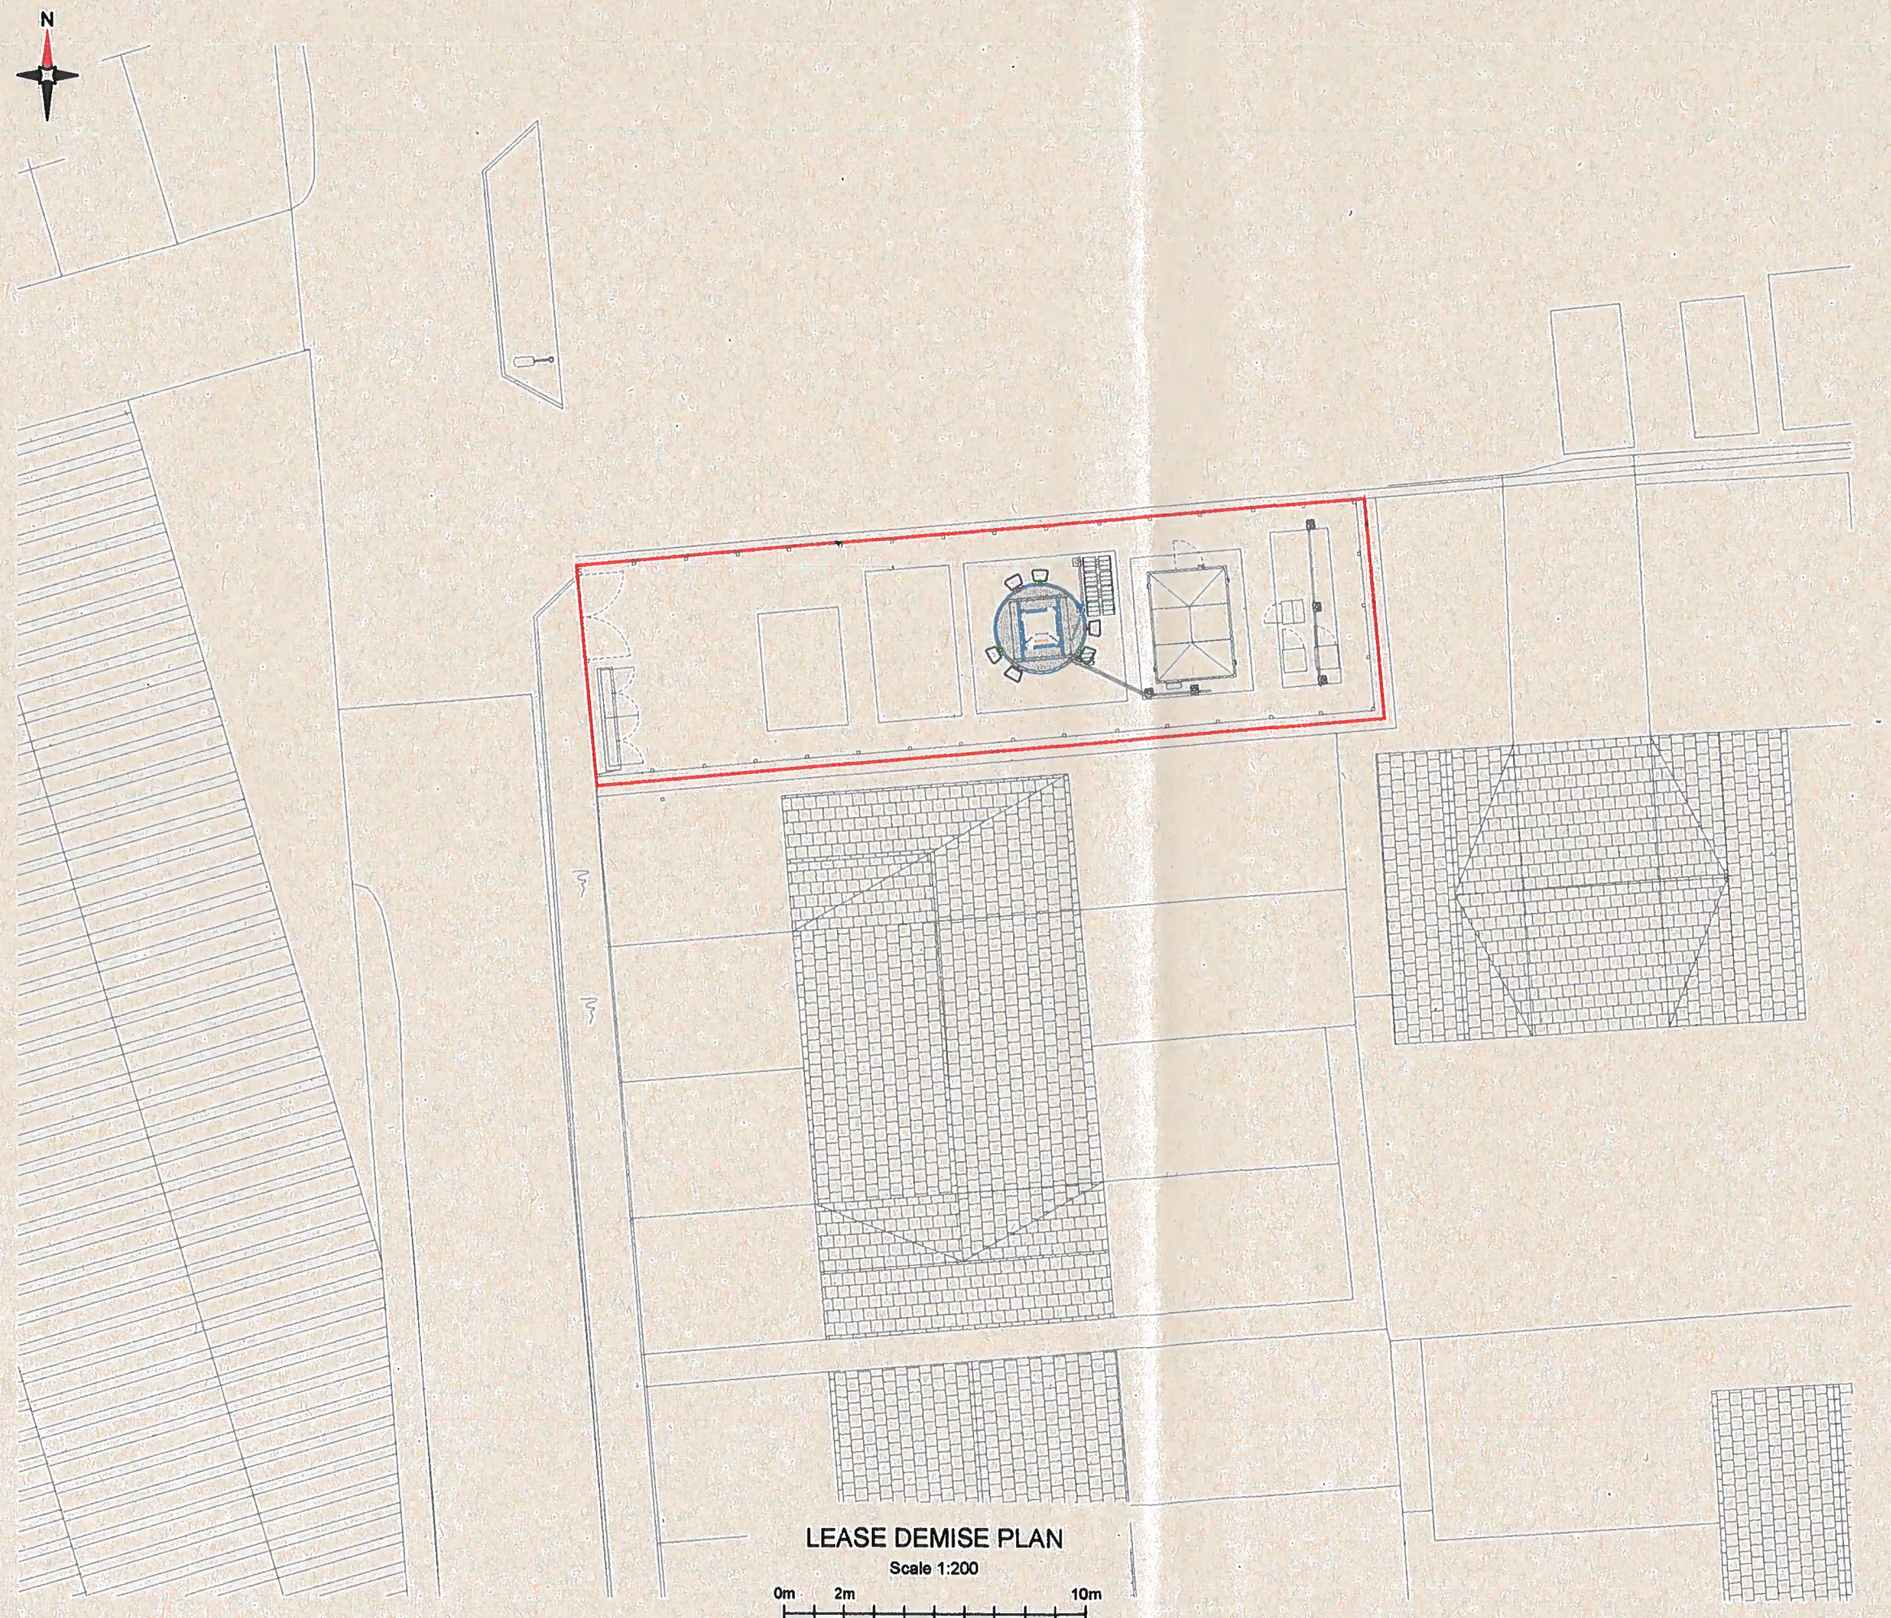

LEASE DEMISE PLAN

Scale 1:200

0m 2m 10m

NOTES:

1. ALL DIMENSIONS IN MM UNLESS OTHERWISE NOTED.

LEASE DEMISE:

ADDITIONAL DEMISE REQUIRED:

AREA REQUIRED FOR ACCESS:

Master	MBNL / EE / H3G	Project	Purpose of Issue	Issue
M001	MBNL	ATAP	Planning	A

Date	12/02/2019
Drawn	JSP
Checked	SPH
Approved	REM

Revision / Upgrade Description:
First issue

MBNL

Mobile Broadband Network Limited
Sixth Floor, Thames Tower, Station Road, Reading, RG1 1LX

WHP Telecoms
Unit 1 Maple Park,
Low Fields Avenue, Leeds
LS12 6HH

Tel: 01133023550
e-mail: info@whptelecoms.com

Site Name:
VICTORY WORKS (NEW)

Site ID:
1115722

Address:
VICTORY WORKS (NEW),
HEYWOOD ROSE, HILL STREET,
HEYWOOD, GREATER
MANCHESTER,
OL10 3HB

Title:
004 LEASE DEMISE

Project:
ATAP

Purpose of Issue:
GENERAL ARRANGEMENT

EE Cell ID:	MBNL Cell ID:	3UK Cell ID:
56800	ROD079	OL0187

Master Drawing No:
1115722_ROD079_56800_OL0187_M001

Issue:
A

v 1.4

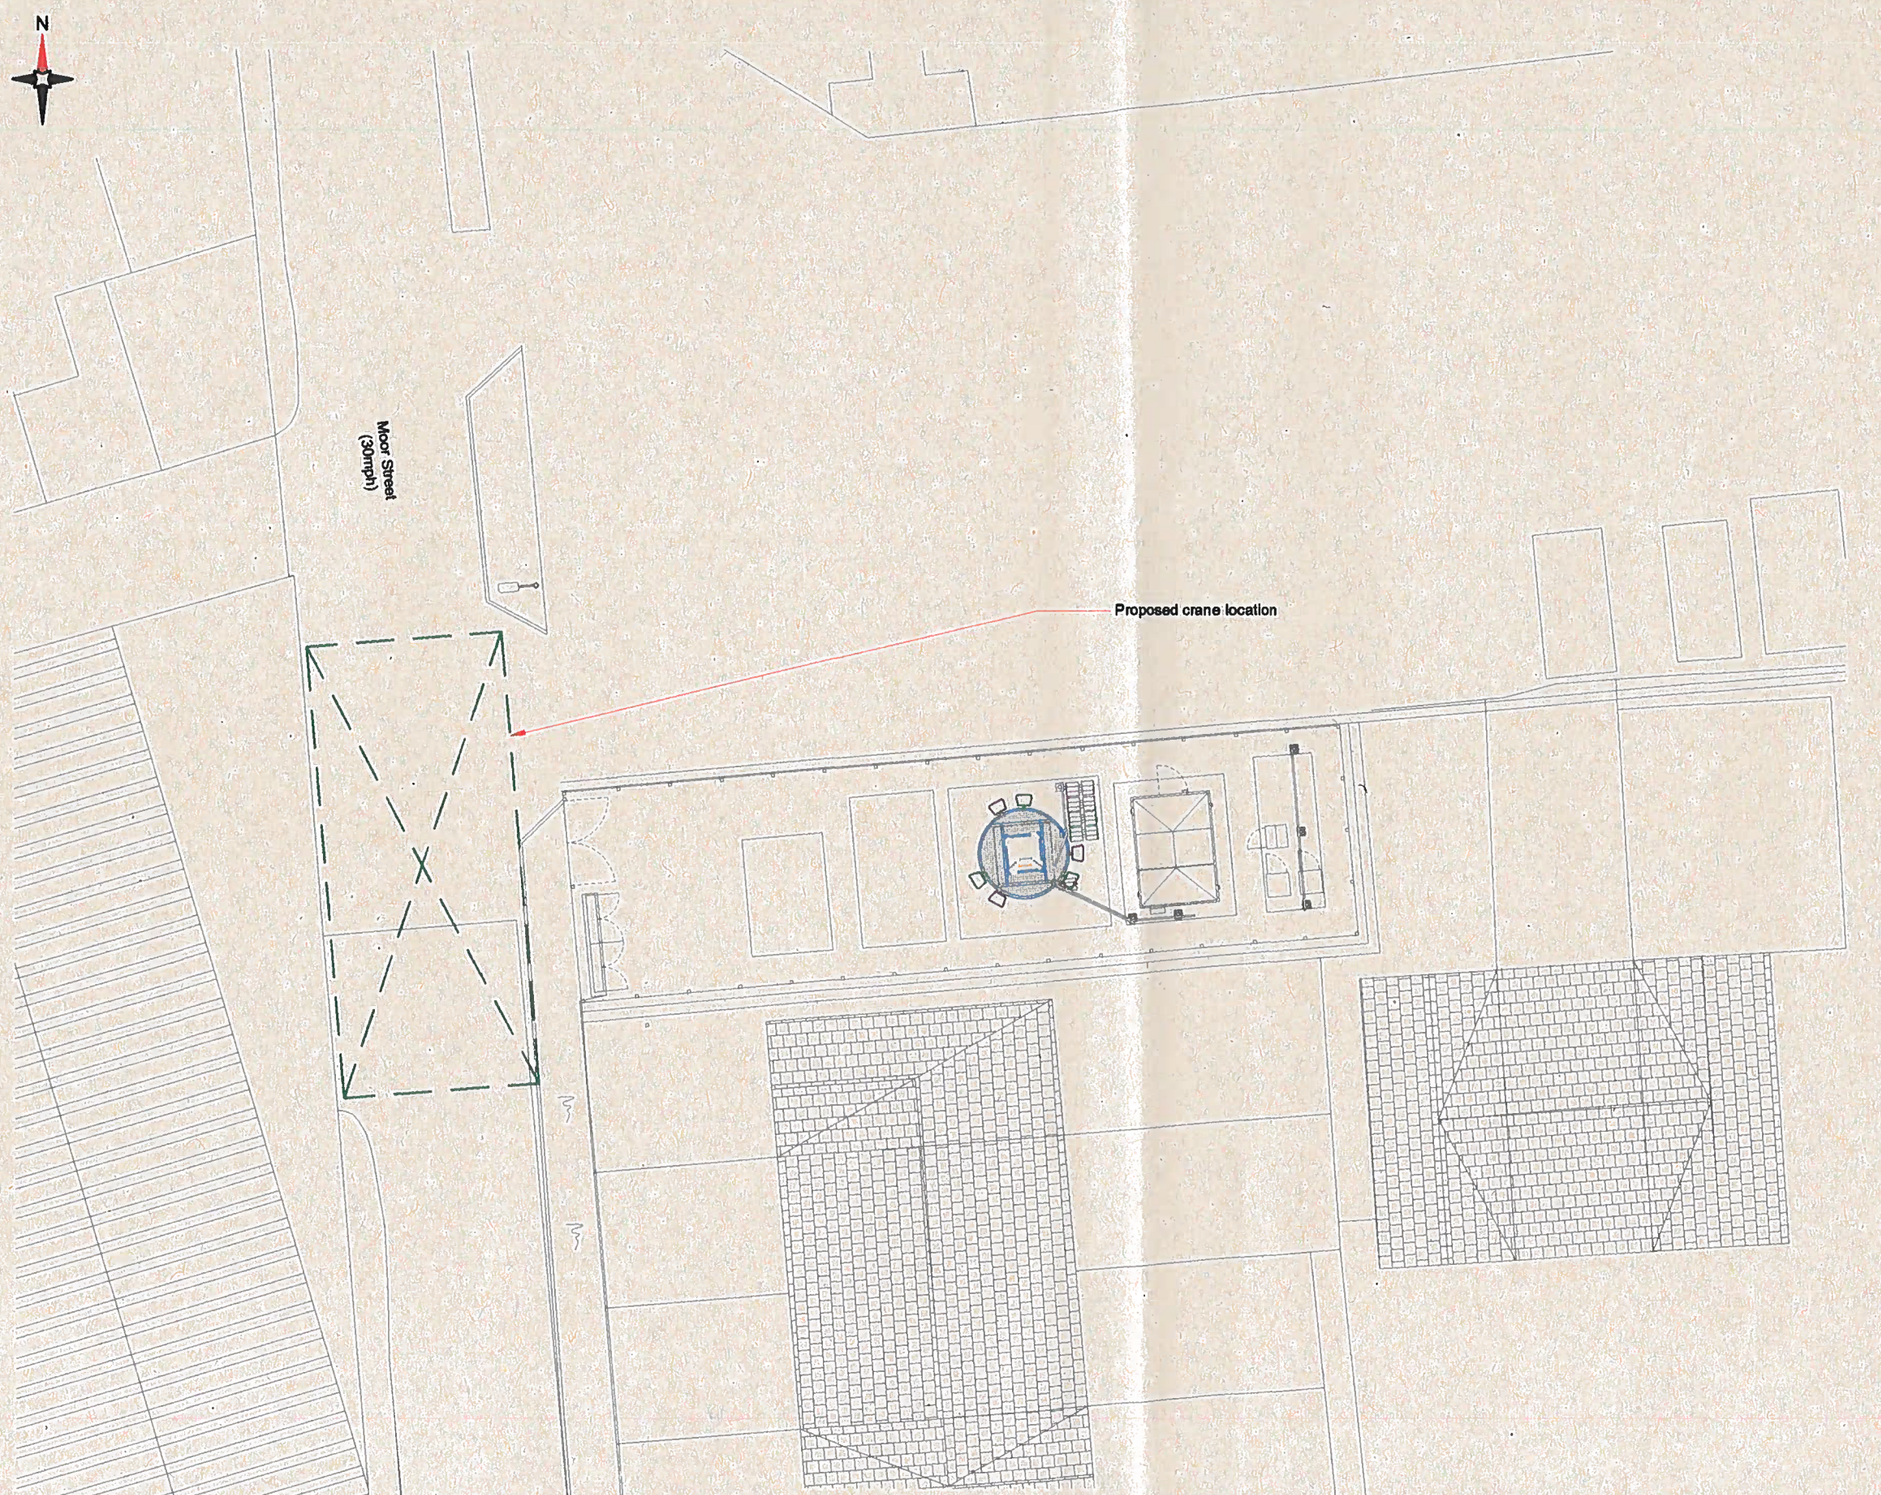

CHERRY PICKER / CRANE LOCATION PLAN

Scale 1:200

0m 2m 10m

NOTES:

1. ALL DIMENSIONS IN MM UNLESS OTHERWISE NOTED.

PROPOSED CRANE OR CHERRY PICKER LOCATION:

Master	MBNL7EE7H36	Project	Purpose of Issue	Issue
M001	MBNL	ATAP	Planning	A

Date:	12/02/2019	Revision / Upgrade Description
Drawn:	JSP	First Issue
Checked:	SPH	
Approved:	REM	

MBNL

Mobile Broadband Network Limited
Sixth Floor, Thames Tower, Station Road, Reading, RG1 1LX

WHP Telecoms
Unit 1 Maple Park,
Low Fields Avenue, Leeds
LS12 6HH

Tel: 01133023550
e-mail: info@whptelecoms.com

Site Name: VICTORY WORKS (NEW)

Site ID: 1115722

Address: VICTORY WORKS (NEW), HEYWOOD ROSE, HILL STREET, HEYWOOD, GREATER MANCHESTER, OL10 3HB

Title: 005 CHERRY PICKER & CRANE LOCATION

Project: ATAP

Purpose of Issue: GENERAL ARRANGEMENT

EE Cell ID:	MBNL Cell ID:	3UK Cell ID:
56800	ROD079	OL0187

Master Drawing No: 1115722_ROD079_56800_OL0187_M001 | Issue: A

V 1.4

DEPENDENCY	STATUS
RF Compliance	Pass - complies with Step-Downs. Pass - Complies without control. Fail - Fixit Required
Building Regulations Approval	N/A.
Asbestos	N/A.
Planning Conditions	TBC by Local Authority
Geotech Report	N/A
Structural Calculations	N/A
Intrusive Building Survey	N/A.
Global Design Check	Required on existing tower and proposed extension
Rigging Survey	N/A.
FIXITS	N/A.
Power	Existing 3 Phase 100A REC supply.
Transmission Solution	Existing Transmission dishes
Cooling Solution	Existing 12Kw CEMS to be upgraded to 16KW.
Line of Sight Survey	Existing dishes retained. Required for new dish locations
Services Search	Required (GF/SW)
Other	
Other	

100mm
50mm
10mm

Solution Reference Identification:-

H2a

Master	MBNL / EE / H3G	Project	Purpose of Issue	Issue
M001	MBNL	ATAP	Planning	A

Date:	12/02/2019
Drawn:	JSP
Checked:	SPH
Approved:	KEM

Revision / Upgrade Description: **First Issue**

Mobile Broadband Network Limited
Sixth Floor, Thames Tower, Station Road, Reading, RG1 1LX

WHP Telecoms
Unit 1 Maple Park,
Low Fields Avenue, Leeds
LS12 6HH

Tel: 01133023550
e-mail: info@whptelecoms.com

Site Name:
VICTORY WORKS (NEW)

Site ID:
1115722

Address:
VICTORY WORKS (NEW),
HEYWOOD ROSE, HILL STREET,
HEYWOOD, GREATER
MANCHESTER,
OL10 3HB

Title:
007 FIXITs & DEPENDENCIES

Project:
ATAP

Purpose of Issue:
GENERAL ARRANGEMENT

EE Cell ID:	MBNL Cell ID:	3UK Cell ID:
56800	ROD079	OL0187

Master Drawing No: 1115722_ROD079_56800_OL0187_M001

Issue: A

v 1.4

3G Antenna ID	Existing 3G Bearing
uA1	330°
uB1	90°
uC1	210°

N

Ground level
0.0m AGL

Empty concrete base

Existing site access gate

ELEVATION A

Existing meter cabinet on concrete base (3 phase supply)

Existing 3No. VF equipment cabinets on concrete base

Existing equipment cabin

Existing 450 wide cable ladder on 3No. 3m high gantry support poles

Existing 3No. RRHs and 1No. BOB mounted on gantry support pole

Existing 21m high Francis & Lewis lattice tower

2.1m high palisade fence around compound

100mm
50mm
10mm

EXISTING SITE PLAN
Scale 1:200
0m 2m 10m

Master:	MBNL / BE7 H30:	Project:	Purpose of Issue:	Issue:
M001	MBNL	ATAP	Planning	A

Date:	12/02/2019
Drawn:	JSP
Checked:	SPH
Approved:	REM

Revision / Upgrade Description:
First issue

MBNL

Mobile Broadband Network Limited
Sixth Floor, Thames Tower, Station Road, Reading, RG1 1LX

WHP Telecoms
Unit 1 Maple Park,
Low Fields Avenue, Leeds
LS12 6HH

Tel: 01133023550
e-mail: info@whptelecoms.com

Site Name: VICTORY WORKS (NEW)

Site ID: 1115722

Address: VICTORY WORKS (NEW), HEYWOOD ROSE, HILL STREET, HEYWOOD, GREATER MANCHESTER, OL10 3HB

Title: 100 EXISTING SITE PLAN

Project: ATAP

Purpose of Issue: GENERAL ARRANGEMENT

EE Cell ID:	MBNL Cell ID:	3UK Cell ID:
56800	ROD079	OL0187

Master Drawing No: 1115722_ROD079_56800_OL0187_M001

Issue: A

V1.4

3G Antenna ID	Existing 3G Bearing
uA1	330
uB1	90°
uC1	210°

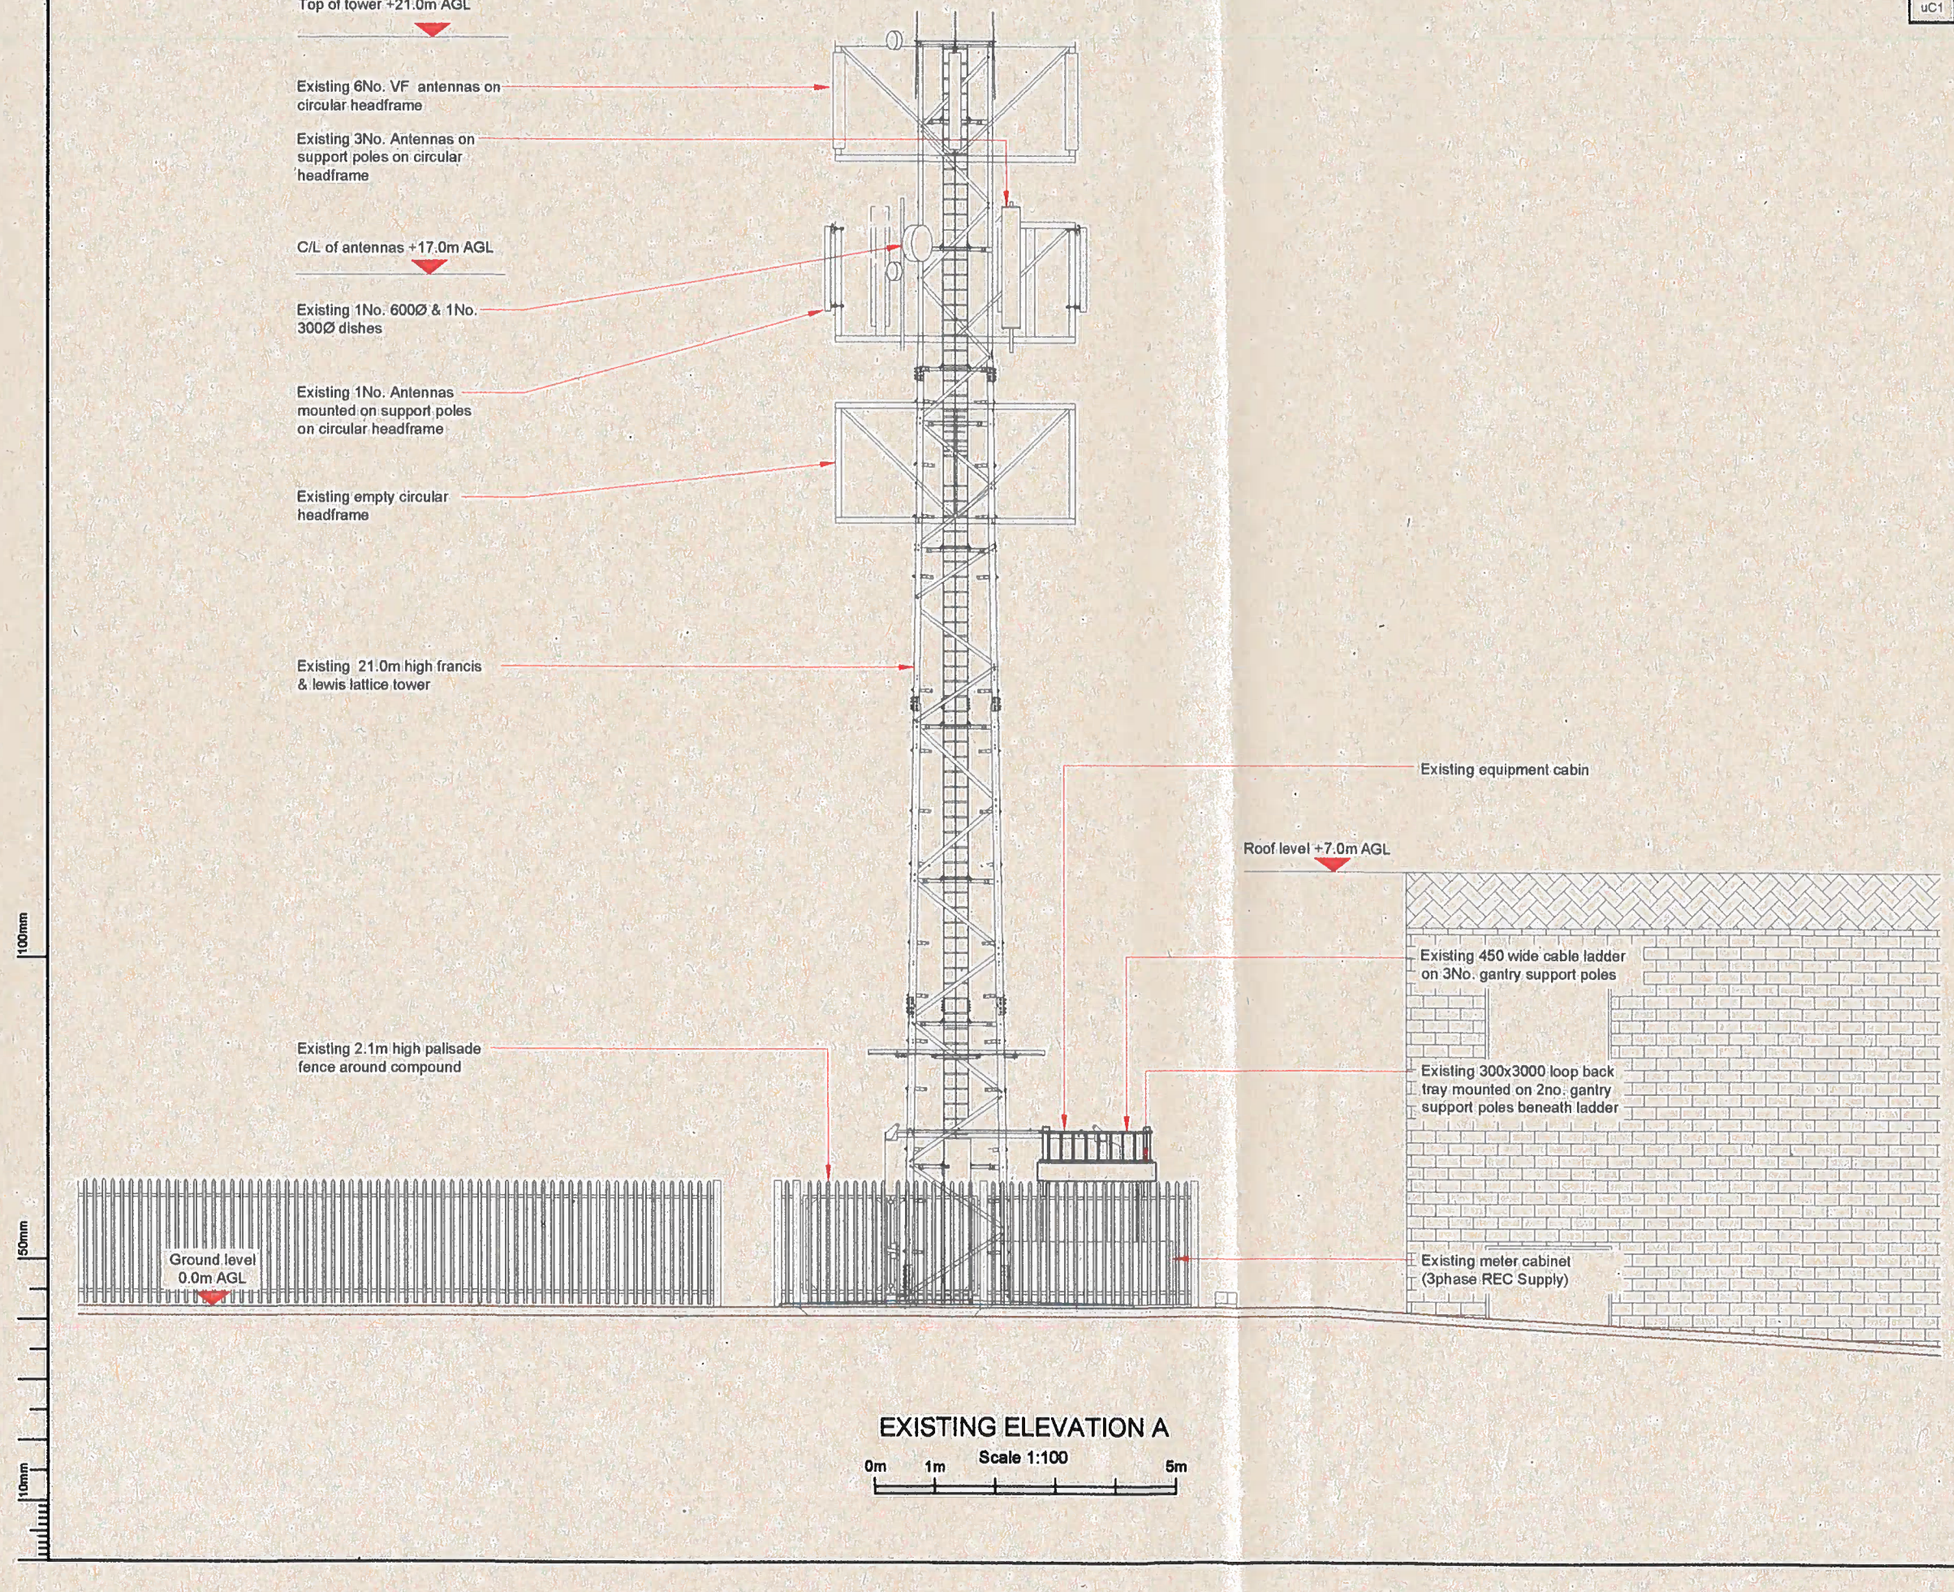

EXISTING ELEVATION A

Scale 1:100

0m 1m 5m

Master	MBNL / EE / H3G	Project	Purpose of Issue	Issue
M001	MBNL	ATAP	Planning	A

Date:	12/02/2019
Drawn:	JSP
Checked:	SPH
Aporoved:	REM

Revision / Upgrade Description:
First Issue

Mobile Broadband Network Limited
Sixth Floor, Thames Tower, Station Road, Reading, RG1 1LX

WHP Telecoms
Unit 1 Maple Park,
Low Fields Avenue, Leeds
LS12 6HH

Tel: 01133023550
e-mail: info@whptelecoms.com

Site Name:
VICTORY WORKS (NEW)

Site ID:
1115722

Address:
VICTORY WORKS (NEW),
HEYWOOD ROSE, HILL STREET,
HEYWOOD, GREATER
MANCHESTER,
OL10 3HB

Title:
150 EXISTING ELEVATION A

Project:
ATAP

Purpose of Issue:
GENERAL ARRANGEMENT

EE Cell ID:	MBNL Cell ID:	3UK Cell ID:
56800	ROD079	OL0187

Master Drawing No:
1115722_ROD079_56800_OL0187_M001

Issue:
A

v1.4

Aperture ID	Proposed 4G/5G Bearing	Operator Shared/ EE/H3G
A1	330°	EE
A2	0°	H3G
B1	90°	EE
B2	120°	H3G
C1	210°	EE
C2	240°	H3G

Proposed bearings match nomination issued on 06/12/2018

Note: Structural assessment to be undertaken to determine the suitability of existing structure

Note: Existing antennas, support poles and equipment cabinets within equipment cabin to be removed

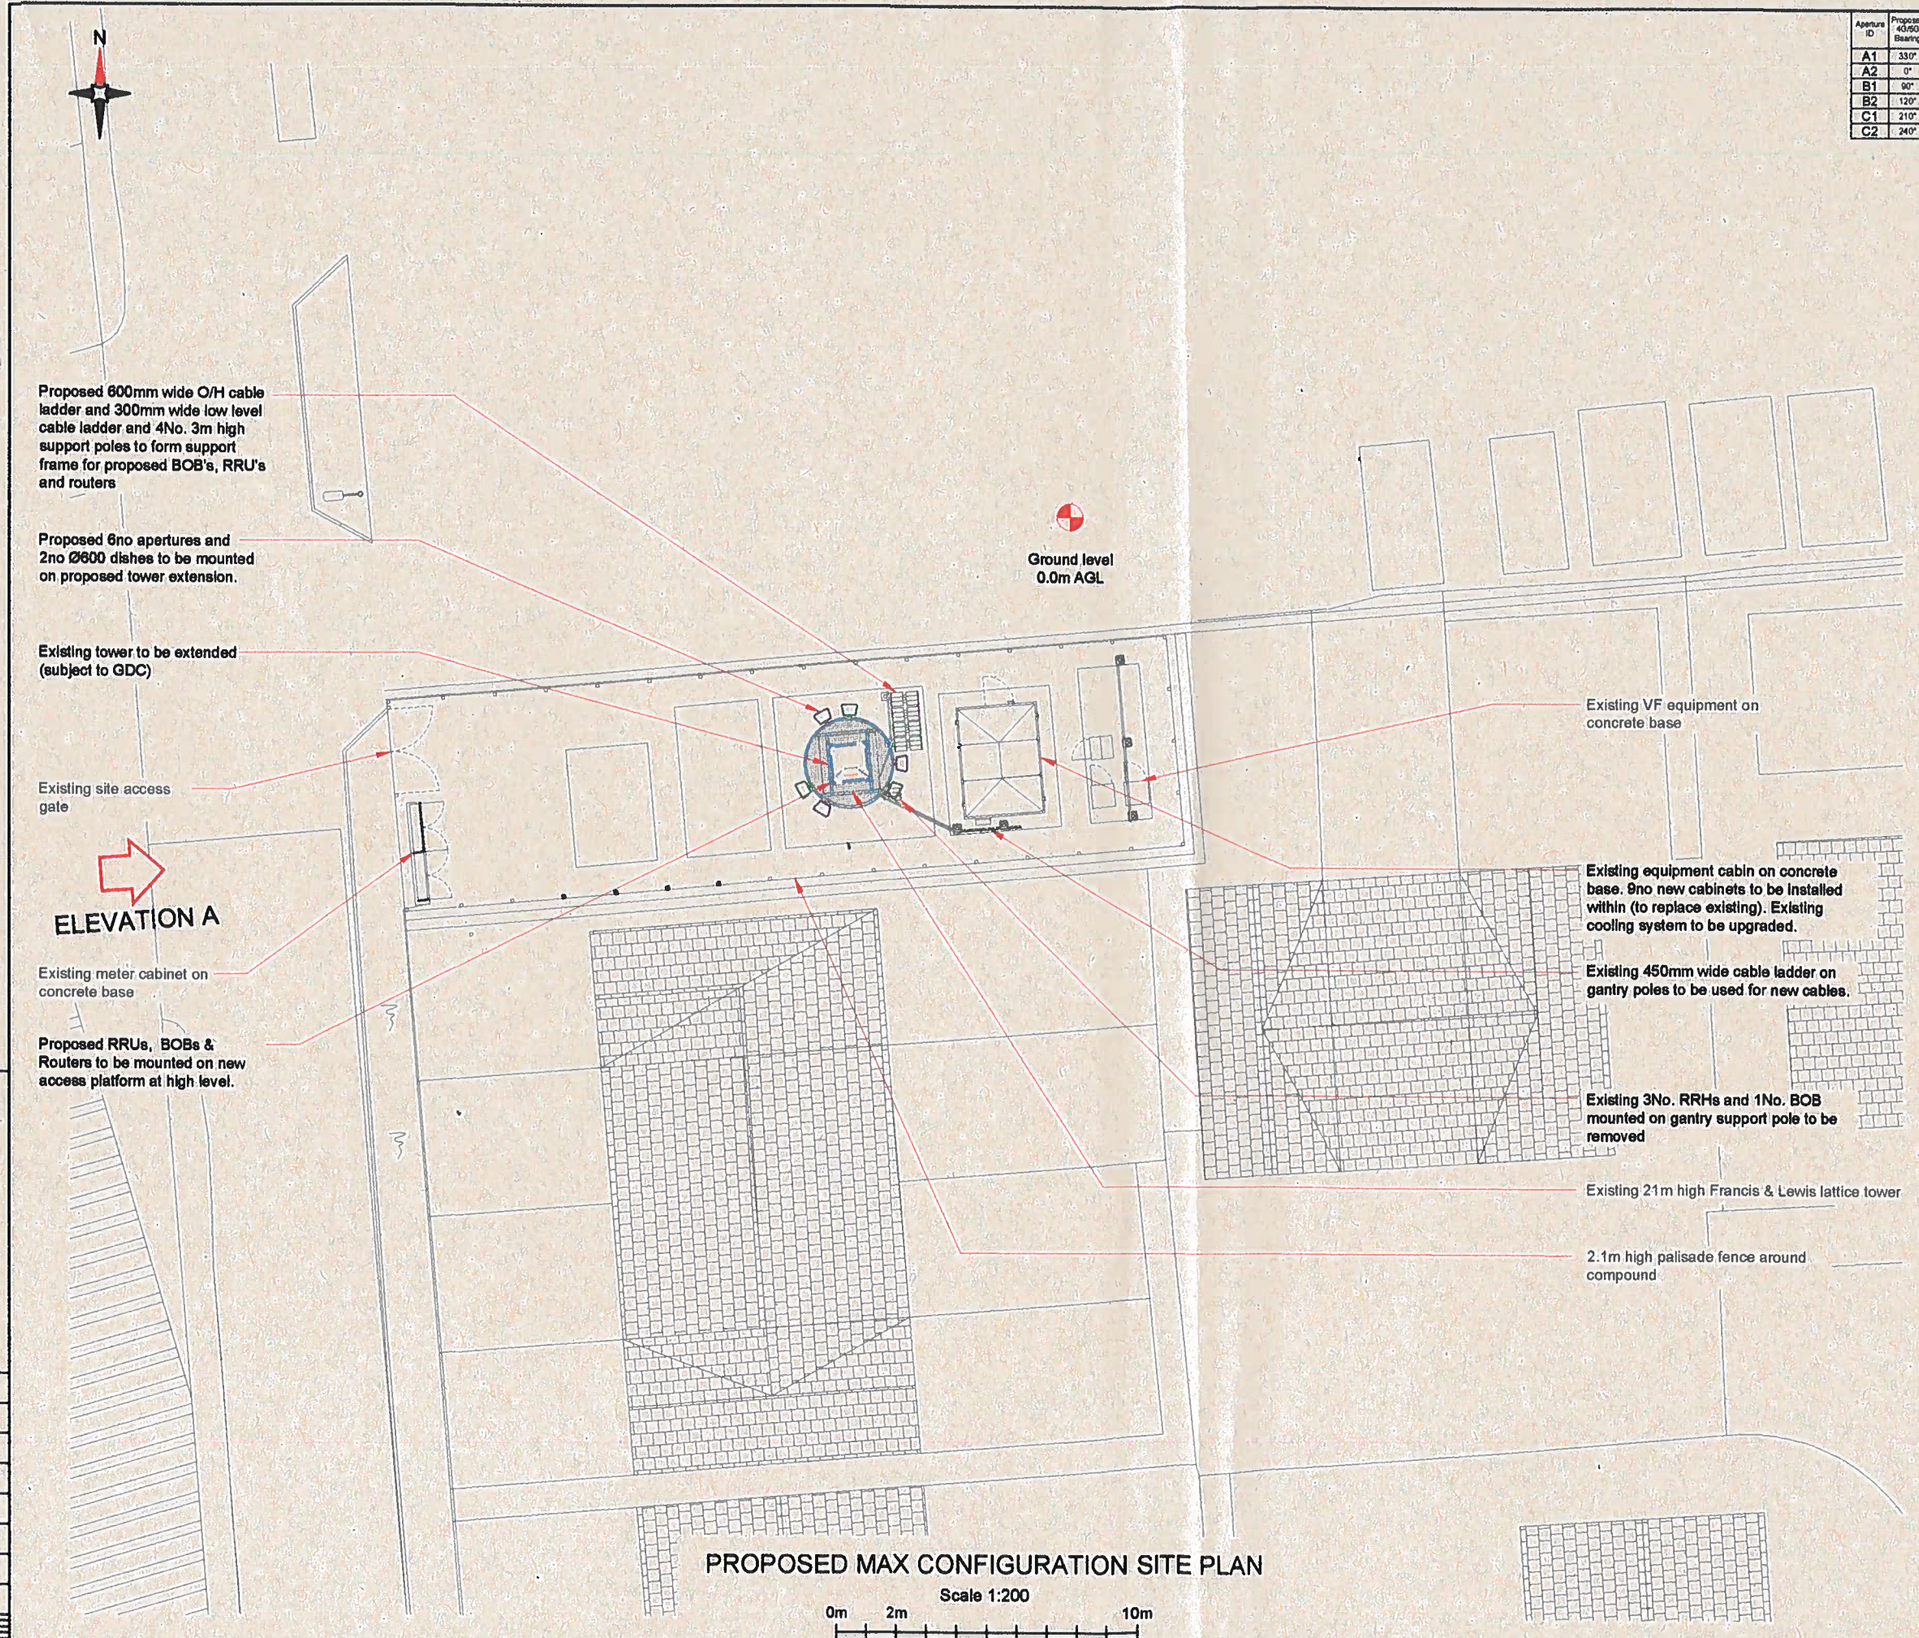

PROPOSED MAX CONFIGURATION SITE PLAN

Scale 1:200

0m 2m 10m

Number	MBNL / EE / H3G	Project	Purpose of Issue	Issue
M001	MBNL	ATAP	Planning	A
Date:	12/02/2019	Revision / Upgrade Description		
Drawn:	JSP	First Issue		
Checked:	SPH			
Approved:	REM			

MBNL

Mobile Broadband Network Limited
Sixth Floor, Thames Tower, Station Road, Reading, RG1 1LX

WHP Telecoms
Unit 1 Maple Park,
Low Fields Avenue, Leeds
LS12 6HH

Tel: 01133023550
e-mail: info@whptelecoms.com

Site Name: VICTORY WORKS (NEW)

Site ID: 1115722

Address: VICTORY WORKS (NEW), HEYWOOD ROSE, HILL STREET, HEYWOOD, GREATER MANCHESTER, OL10 3HB

Title: 215 MAX CONFIGURATION SITE PLAN

Project: ATAP

Purpose of Issue: GENERAL ARRANGEMENT

EE Cell ID:	MBNL Cell ID:	3UK Cell ID:
56800	ROD079	OL0187

Master Drawing No: 1115722_ROD079_56800_OL0187_M001 | Issue: A

v 1.4

Aperture ID	Proposed 4G/5G Bearing	Operator Shared/ EE/H3G
A1	330°	EE
A2	0°	H3G
B1	90°	EE
B2	120°	H3G
C1	210°	EE
C2	240°	H3G

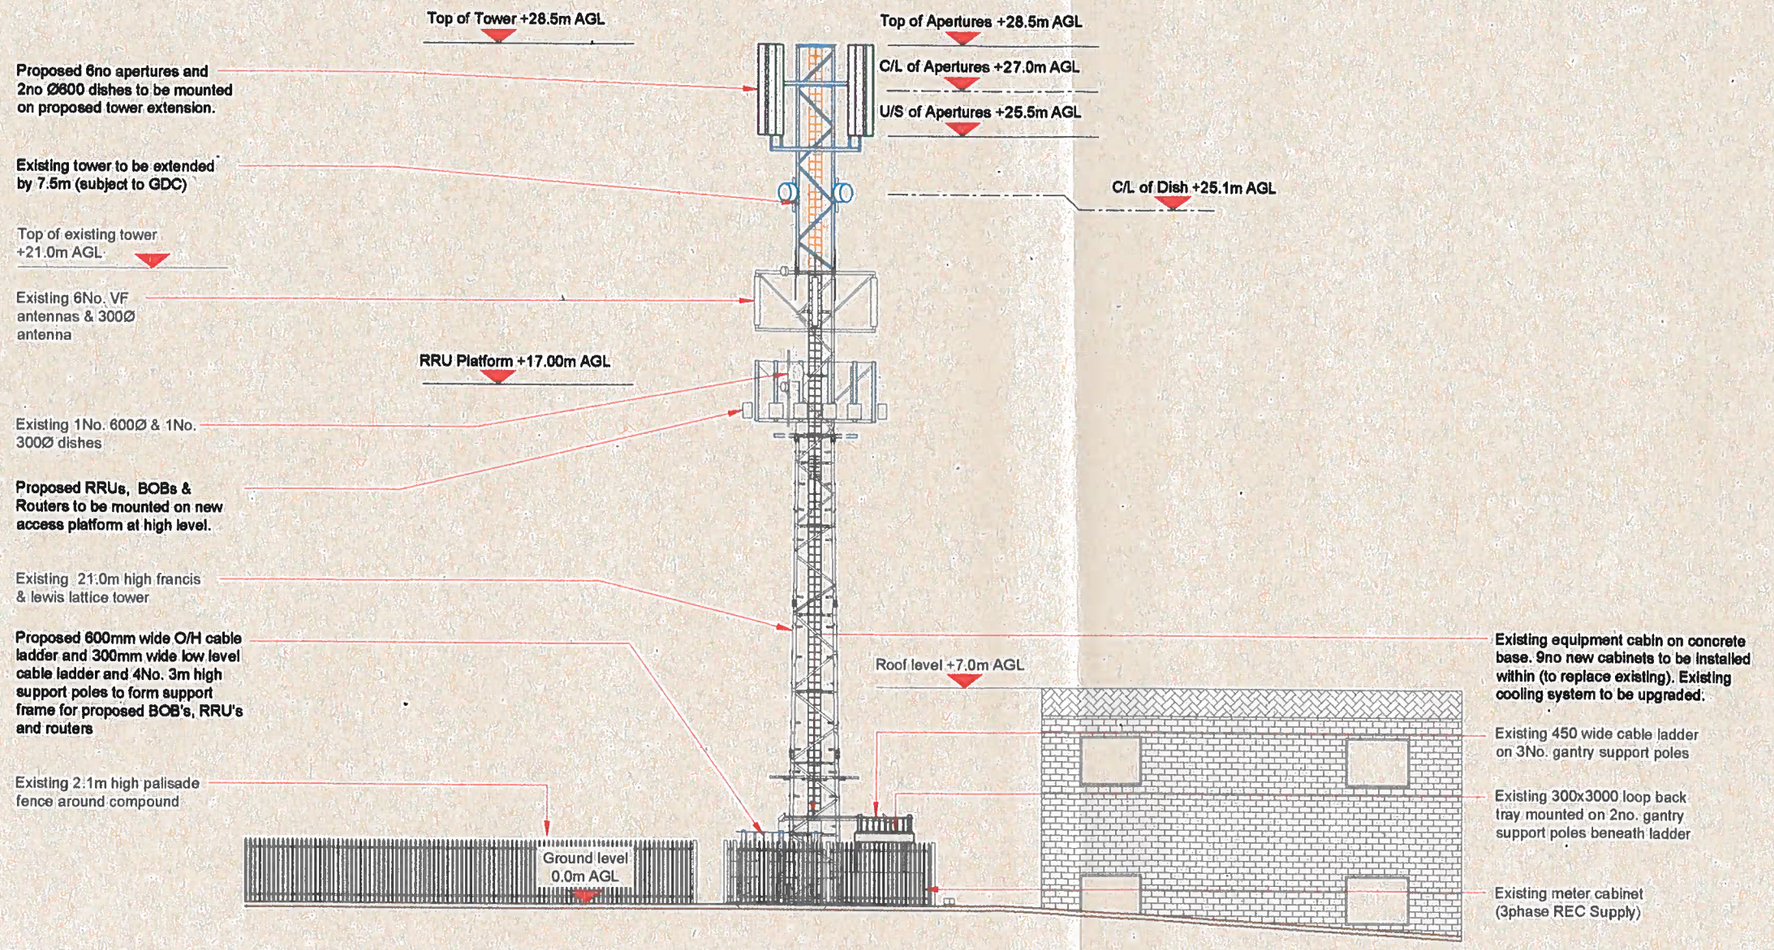

PROPOSED MAX CONFIGURATION ELEVATION A

Scale 1:200

0m 2m 10m

100mm 50mm 10mm

Master: M001	MBNL / EE / H3G: MBNL	Project: ATAP	Purpose of Issue: Planning	Issue: A
Date: 12/02/2019	Revision / Upgrade Description:			
Drawn: JSP	First issue			
Checked: SPH				
Approved: REM				

MBNL

Mobile Broadband Network Limited
Sixth Floor, Thames Tower, Station Road, Reading, RG1 1LX

WHP Telecoms
Unit 1 Maple Park,
Low Fields Avenue, Leeds
LS12 6HH

Tel: 01133023550
e-mail: info@whptelecoms.com

Site Name: VICTORY WORKS (NEW)

Site ID: 1115722

Address: VICTORY WORKS (NEW), HEYWOOD ROSE, HILL STREET, HEYWOOD, GREATER MANCHESTER, OL10 3HB

Title: 265 MAX CONFIGURATION ELEVATION

Project: ATAP

Purpose of Issue: GENERAL ARRANGEMENT

EE Cell ID:	MBNL Cell ID:	3UK Cell ID:
56800	ROD079	OL0187

Master Drawing No: 1115722_ROD079_56800_OL0187_M001 Issue: A