


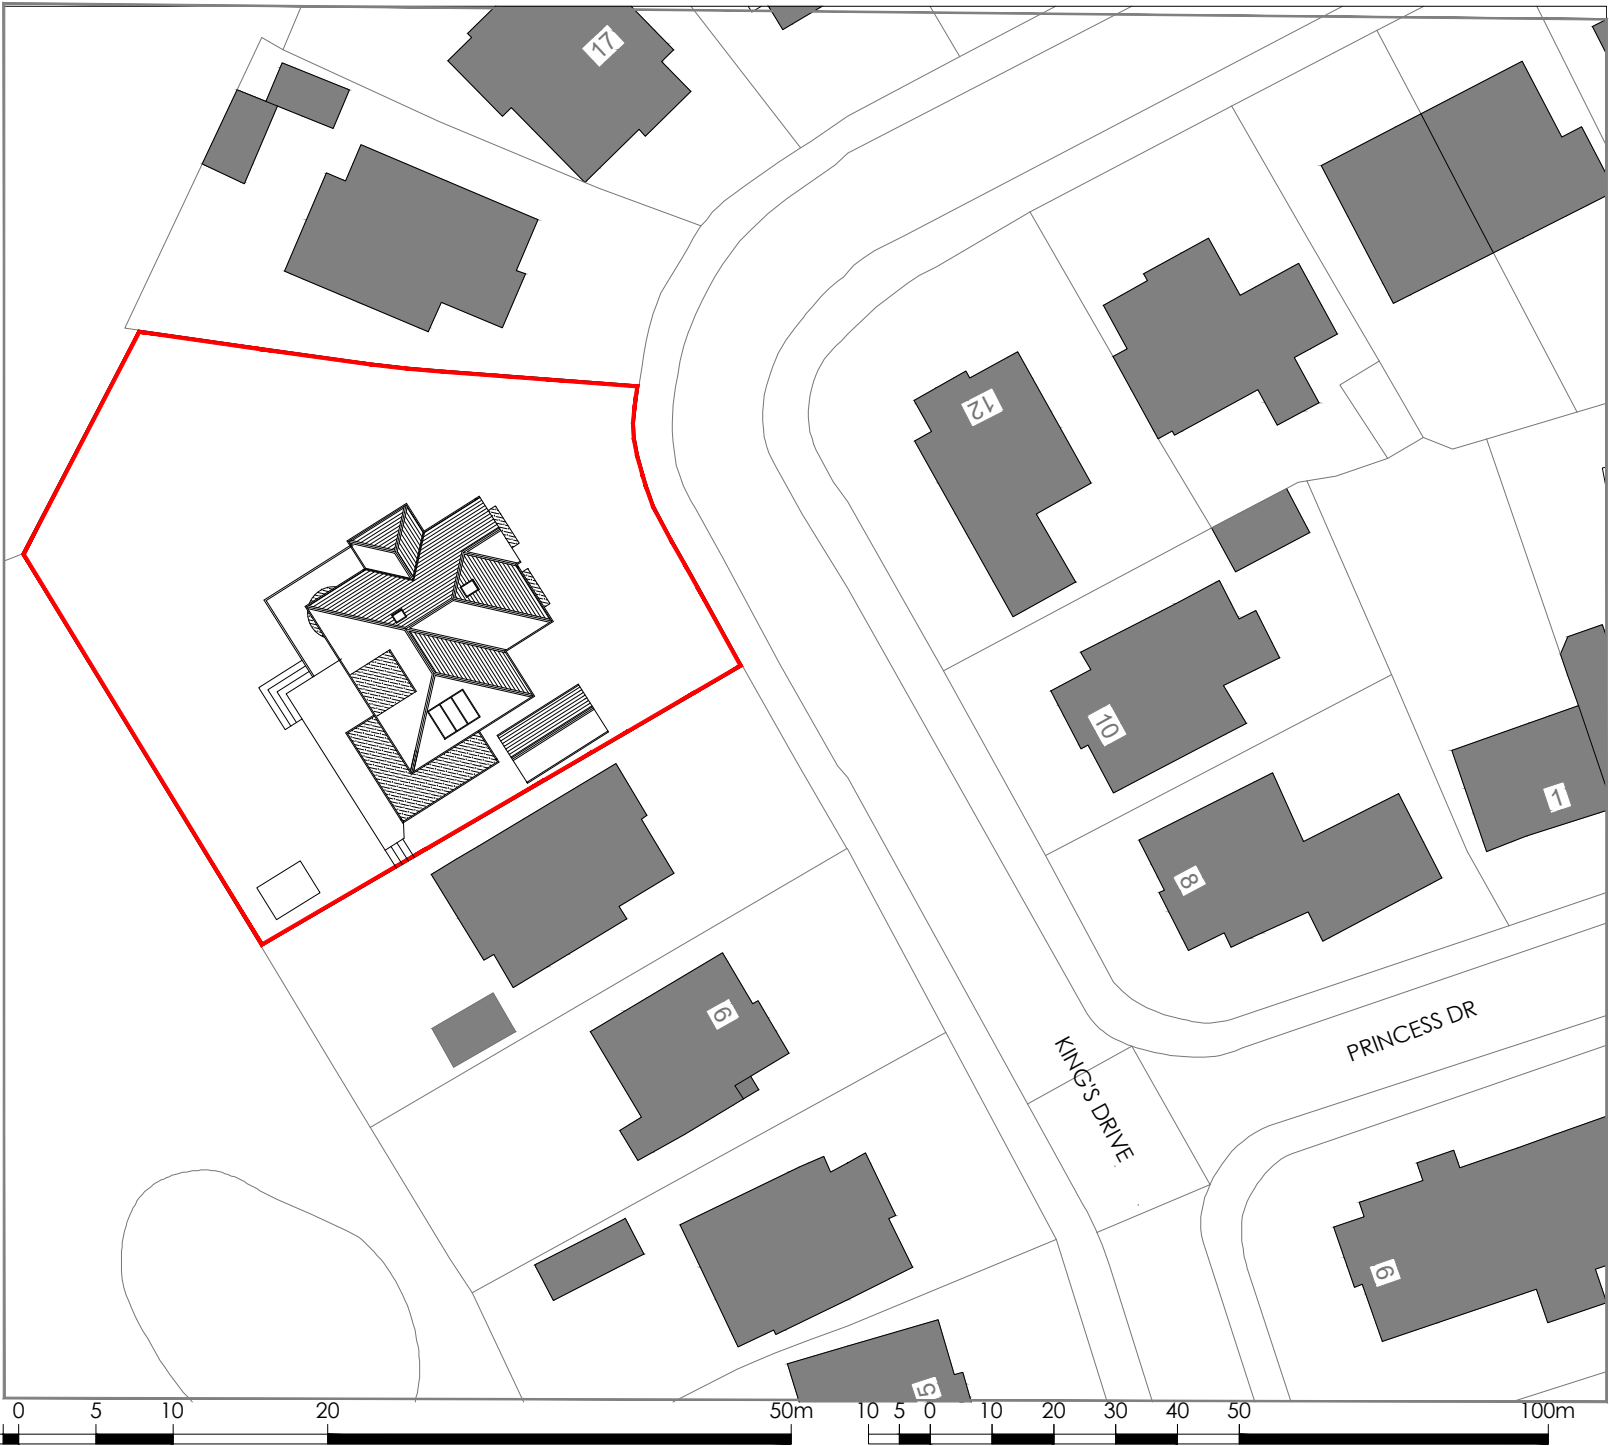

Indicative
True
North

Planning drawings

Site Boundary

Rev A	Proposed patio area added.	23/09/2024
Project	Rear and side extension, front facing bay extension, rear facing inverted dormer loft conversion, external facade works, raised patio area and internal works.	
Site Address	13 Kings Dr, Middleton, Manchester, M24 4FB	
Client	Mr Danny Ellis	
Drawing status	Planning	
Drawing title	Block plan - proposed	
Date	August 2024	
Scale	1:500 @ A4	
Dwg No.	2024-1831-P-107	Rev A