
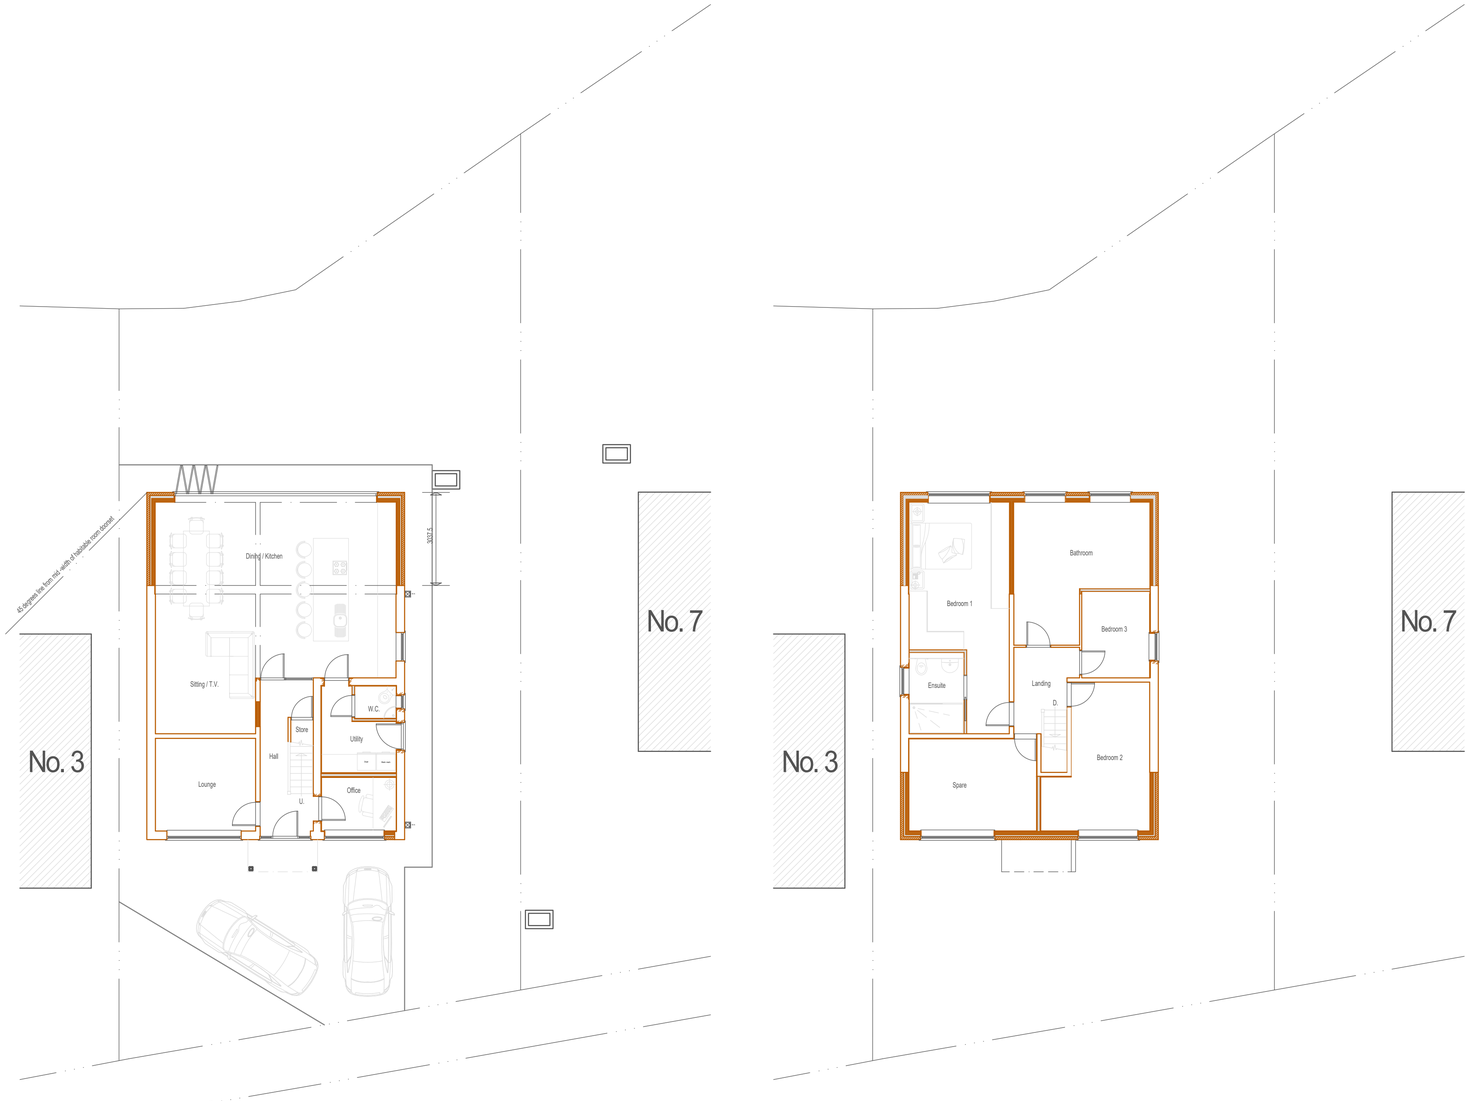



PROPOSED GRD. FLOOR PLAN

PROPOSED 1st. FLOOR PLAN

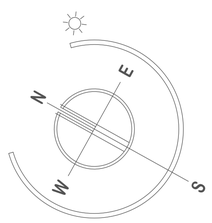


Scale bar 1:100

0 5 10 15 20

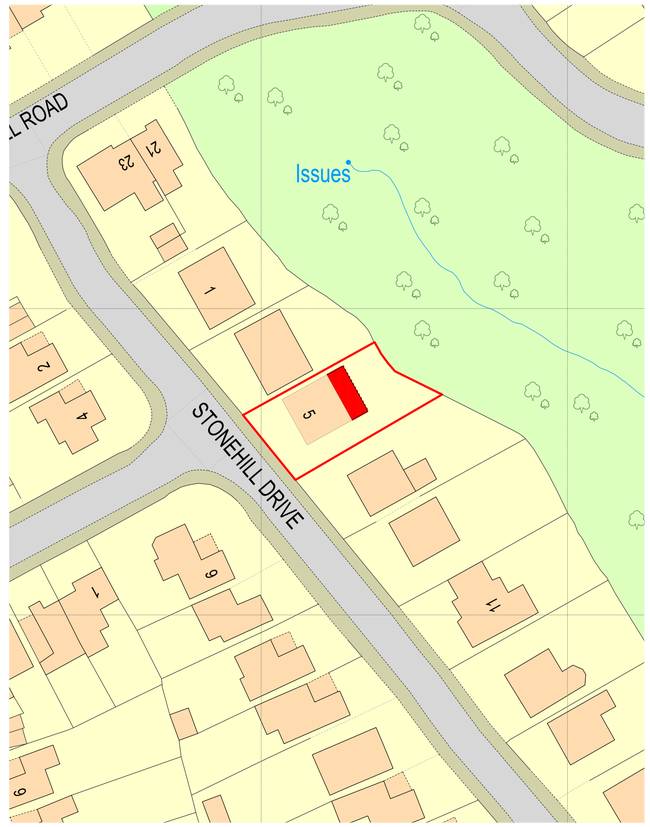

Scale bar 1:500 Block Plan

0 10 50 100

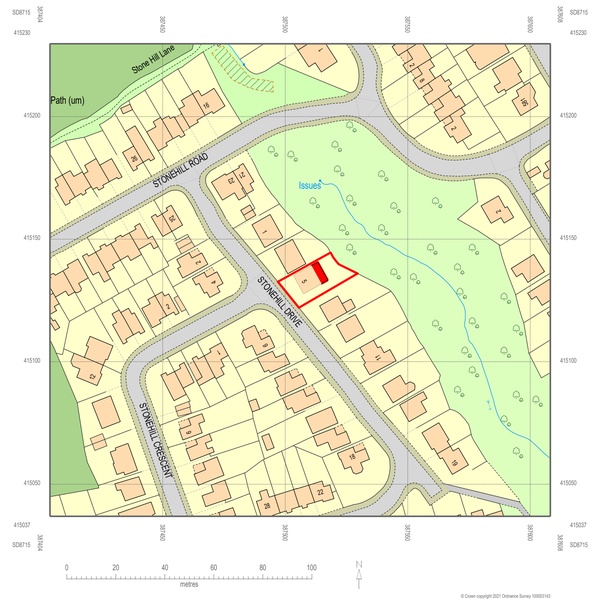

Scale bar 1:1250 Location Plan

0 50 100 150 250

NOTES

For Planning purposes only.

All dimensions to be checked on site by user and any discrepancies, errors or omissions to be reported to the Client before or during the course of the works. In the absence of a full structural survey any structural issues and/or defects identified before or during the course of the works to be reported to the Client.

This drawing has been produced for Planning Approval only and does not constitute full working drawings for the building regulations approval.

Rev.	Description	Date	By

All drawings are the Copyright of JPL Design and Construct Ltd. This drawing may not be copied by any third party without prior permission.

JPL Design and Construct Ltd.

www.jpldesignandconstruct.co.uk

E-mail jp@jpldesignandconstruct.co.uk

12, Ormskirk Close, Seddons Farm,
Bury, BL8 2JG
Telephone 0161 272 0643

Client	Mr. & Mrs. R. Collins, 5, Stonehill Dr., Norden, Rochdale, OL12 7JN
Site	5, Stonehill Dr., Norden, Rochdale, OL12 7JN
Project	Conversion of bungalow to house
Title	Proposed Plans

Scale at A1 As stated	Date 18.02.21.	Drawn JP	Checked JP
Project no. COL0005	Drawing no. L02		Revision .