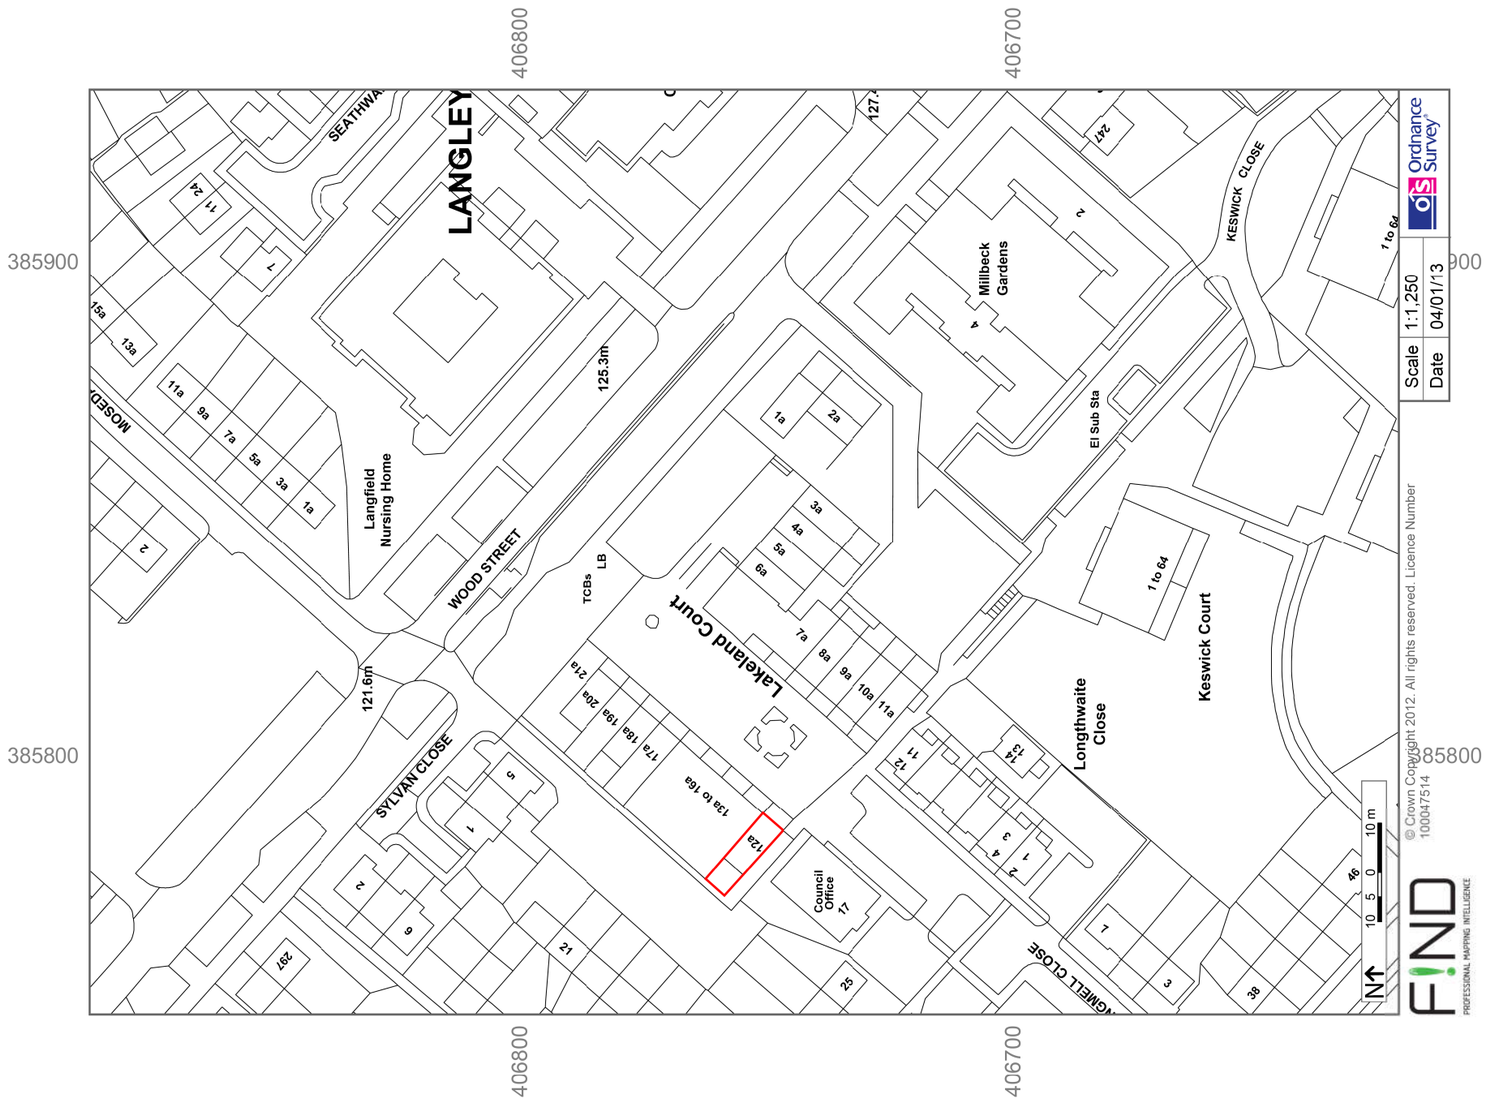

Building Plans (Bury)

Client : Mr & Mrs Moncrieffe
Project :- 12a Lakeland Court, Middleton

Drawing Number : 12a LAKE - P05
Date : 22-08-2020

Drawing Title : Location Plan
Planning submission

buildingplansbury@gmail.com
Tel: 07738 591374

Copyright of Building Plans (Bury)