
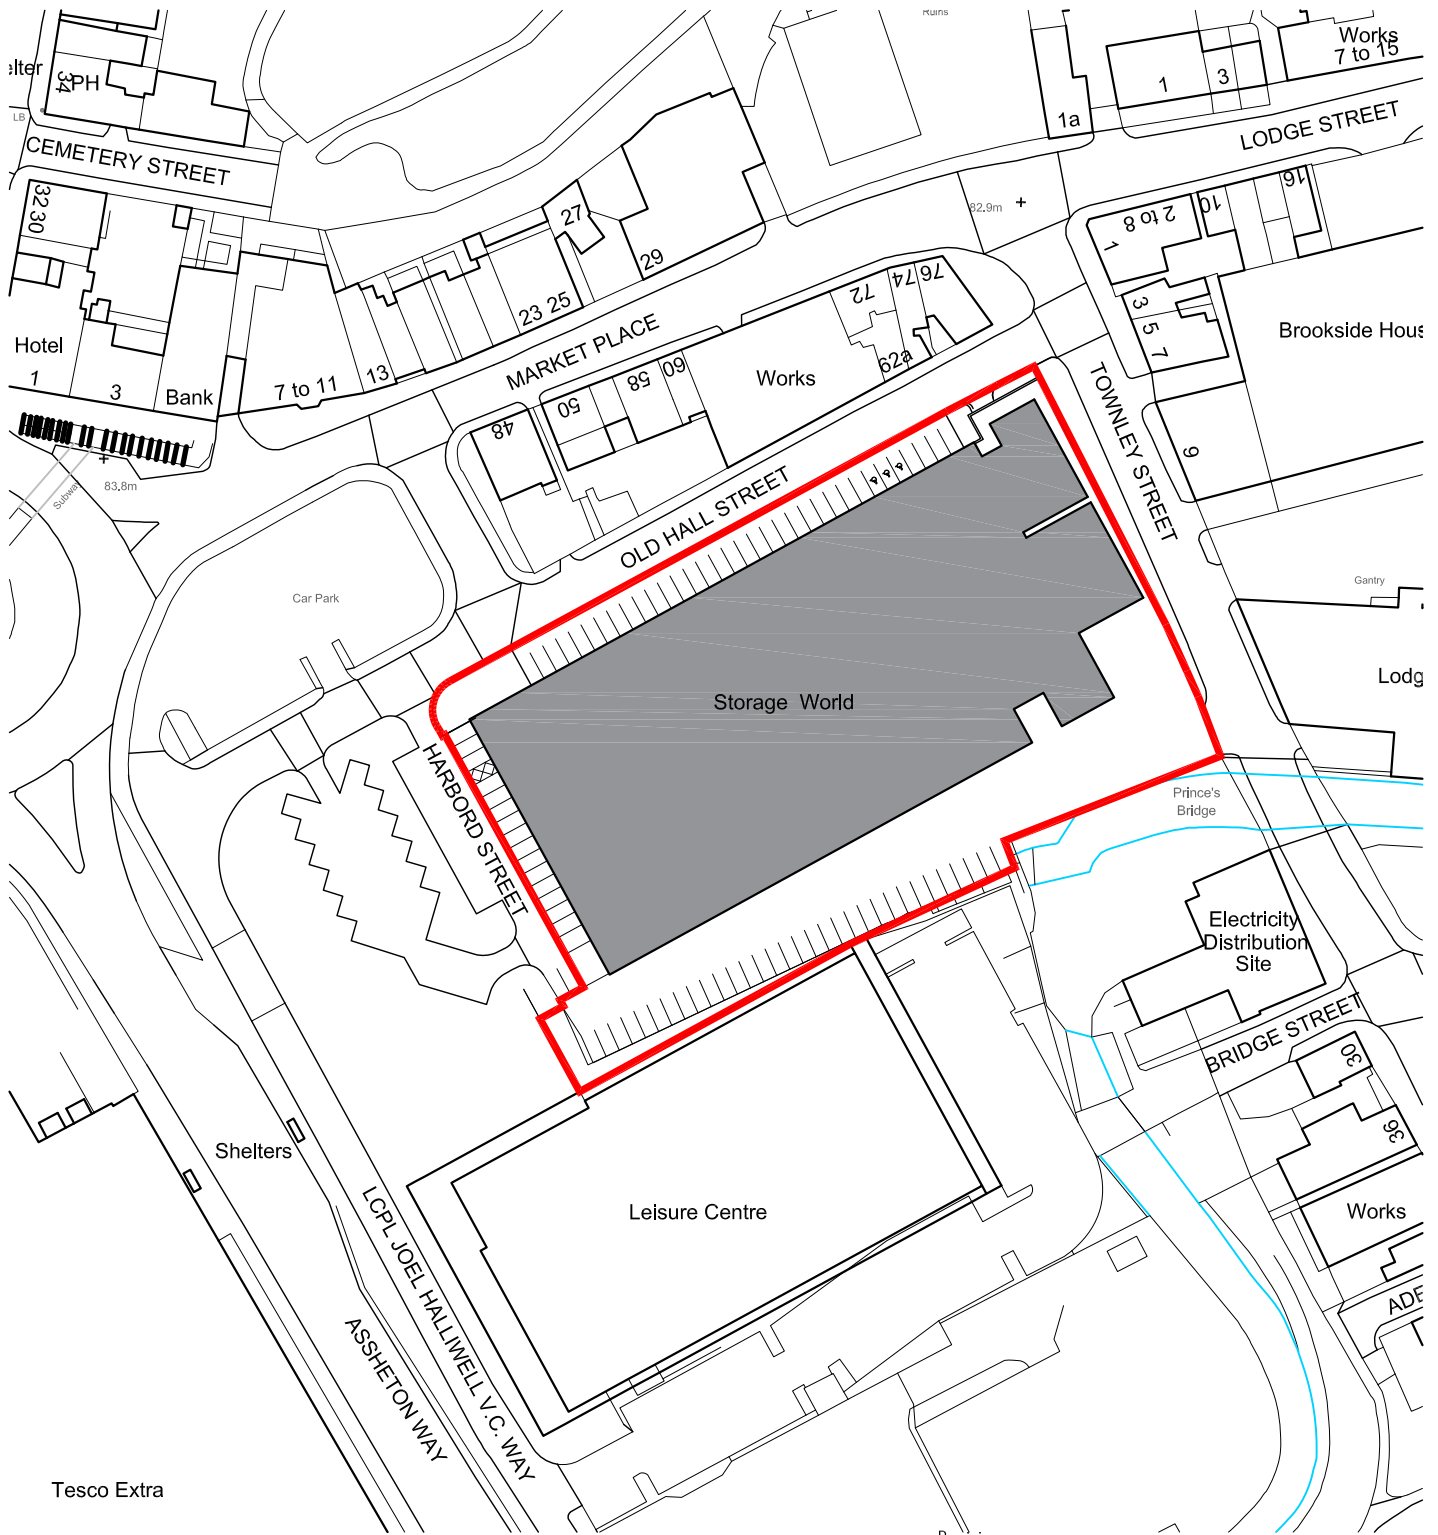


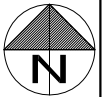

01 Location Plan

Scale 1:1250 ● A4

Revisions

bateandtaylor
architects

www.bate-taylor.co.uk

macintosh house
4a cambridge street
manchester m1 5gg

tel: 0161 236 0999

fax: 0161 236 0404

mail@bate-taylor.co.uk

PROPOSED ALTERATIONS
STORAGE WORLD
MIDDLETON

SITE LOCATION PLAN

MH1313-100

DO NOT scale from this drawing.

Scale 1:1250@A4

0 5 10 15 20 25 30 35 40 45 50
Metres