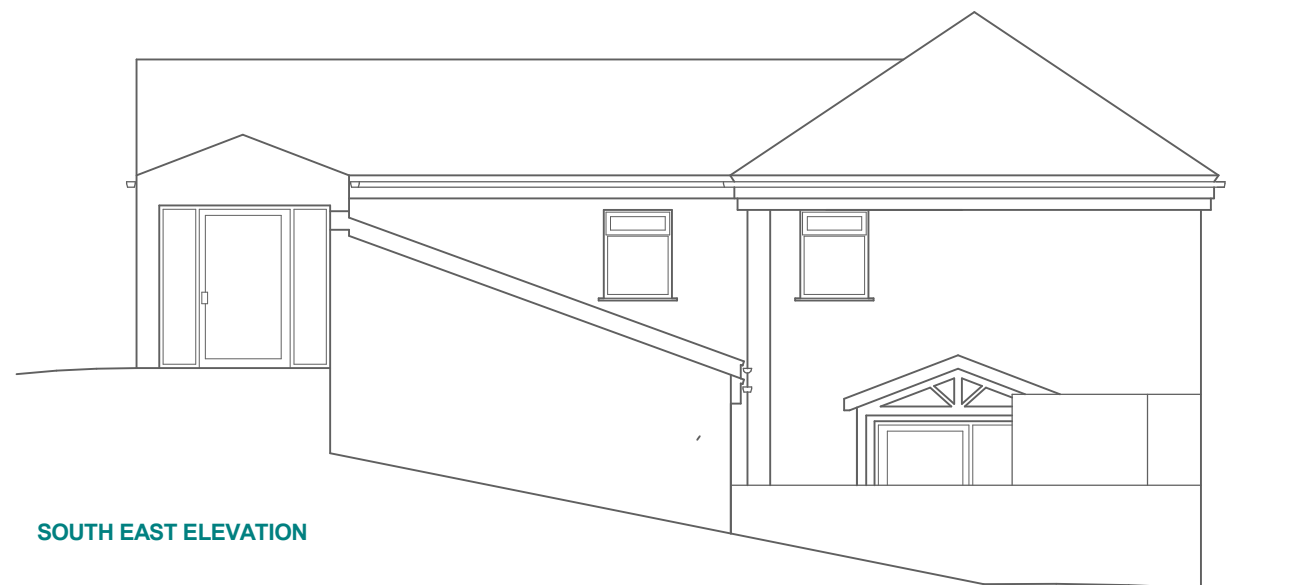
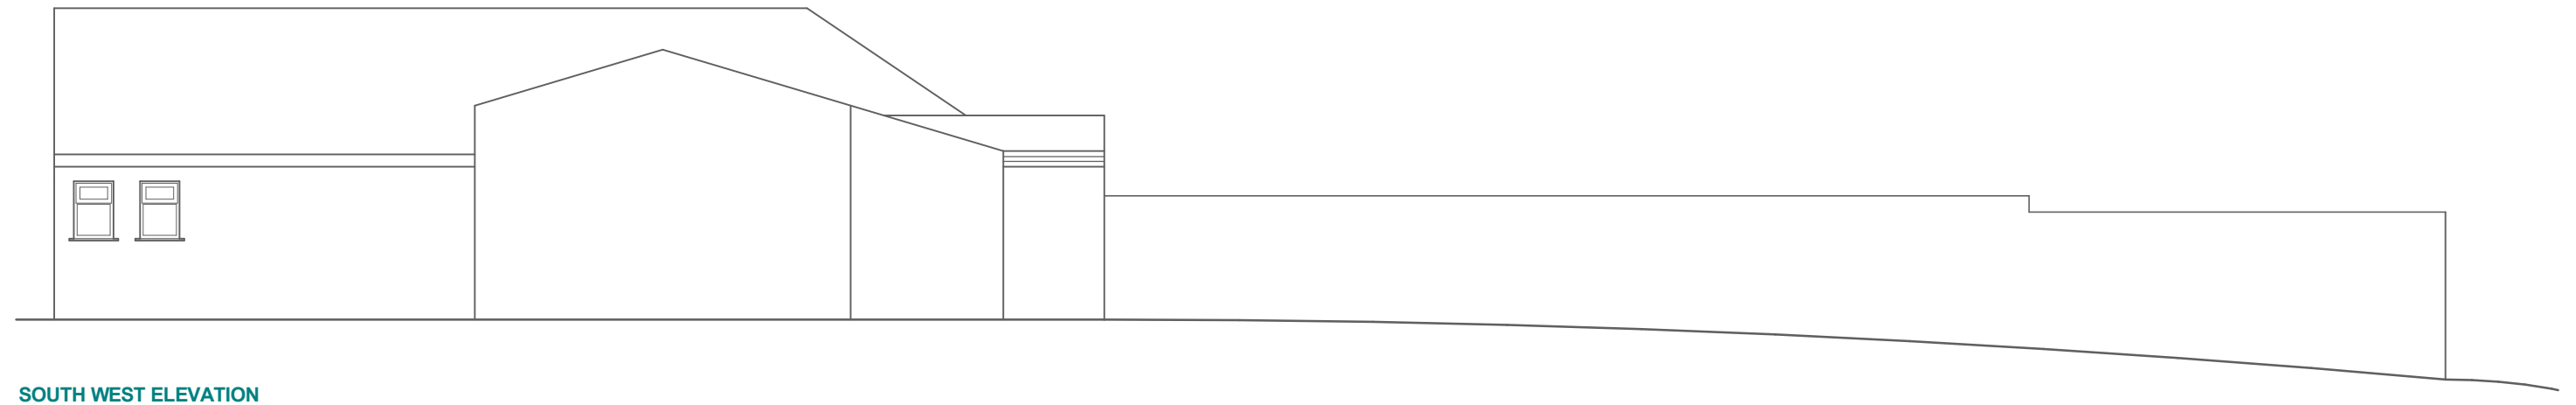


|   |                          |                      |             |
|---|--------------------------|----------------------|-------------|
| Project: <b>STOCCO RESTAURANT</b><br>539 EDENFIELD ROAD, NORDEN OL11 5XH                            |                          |                      |             |
| Title: <b>EXISTING ELEVATIONS</b>                                                                   |                          |                      |             |
| Date: <b>21-07-23</b>                                                                               | Scale: <b>1:100 @ A3</b> | Dwg No: <b>33002</b> |             |
| ALL DIMENSIONS ARE IN MILLIMETRES<br>UNLESS OTHERWISE STATED<br>peterleetechnicalservices@yahoo.com |                          |                      | Projection: |