
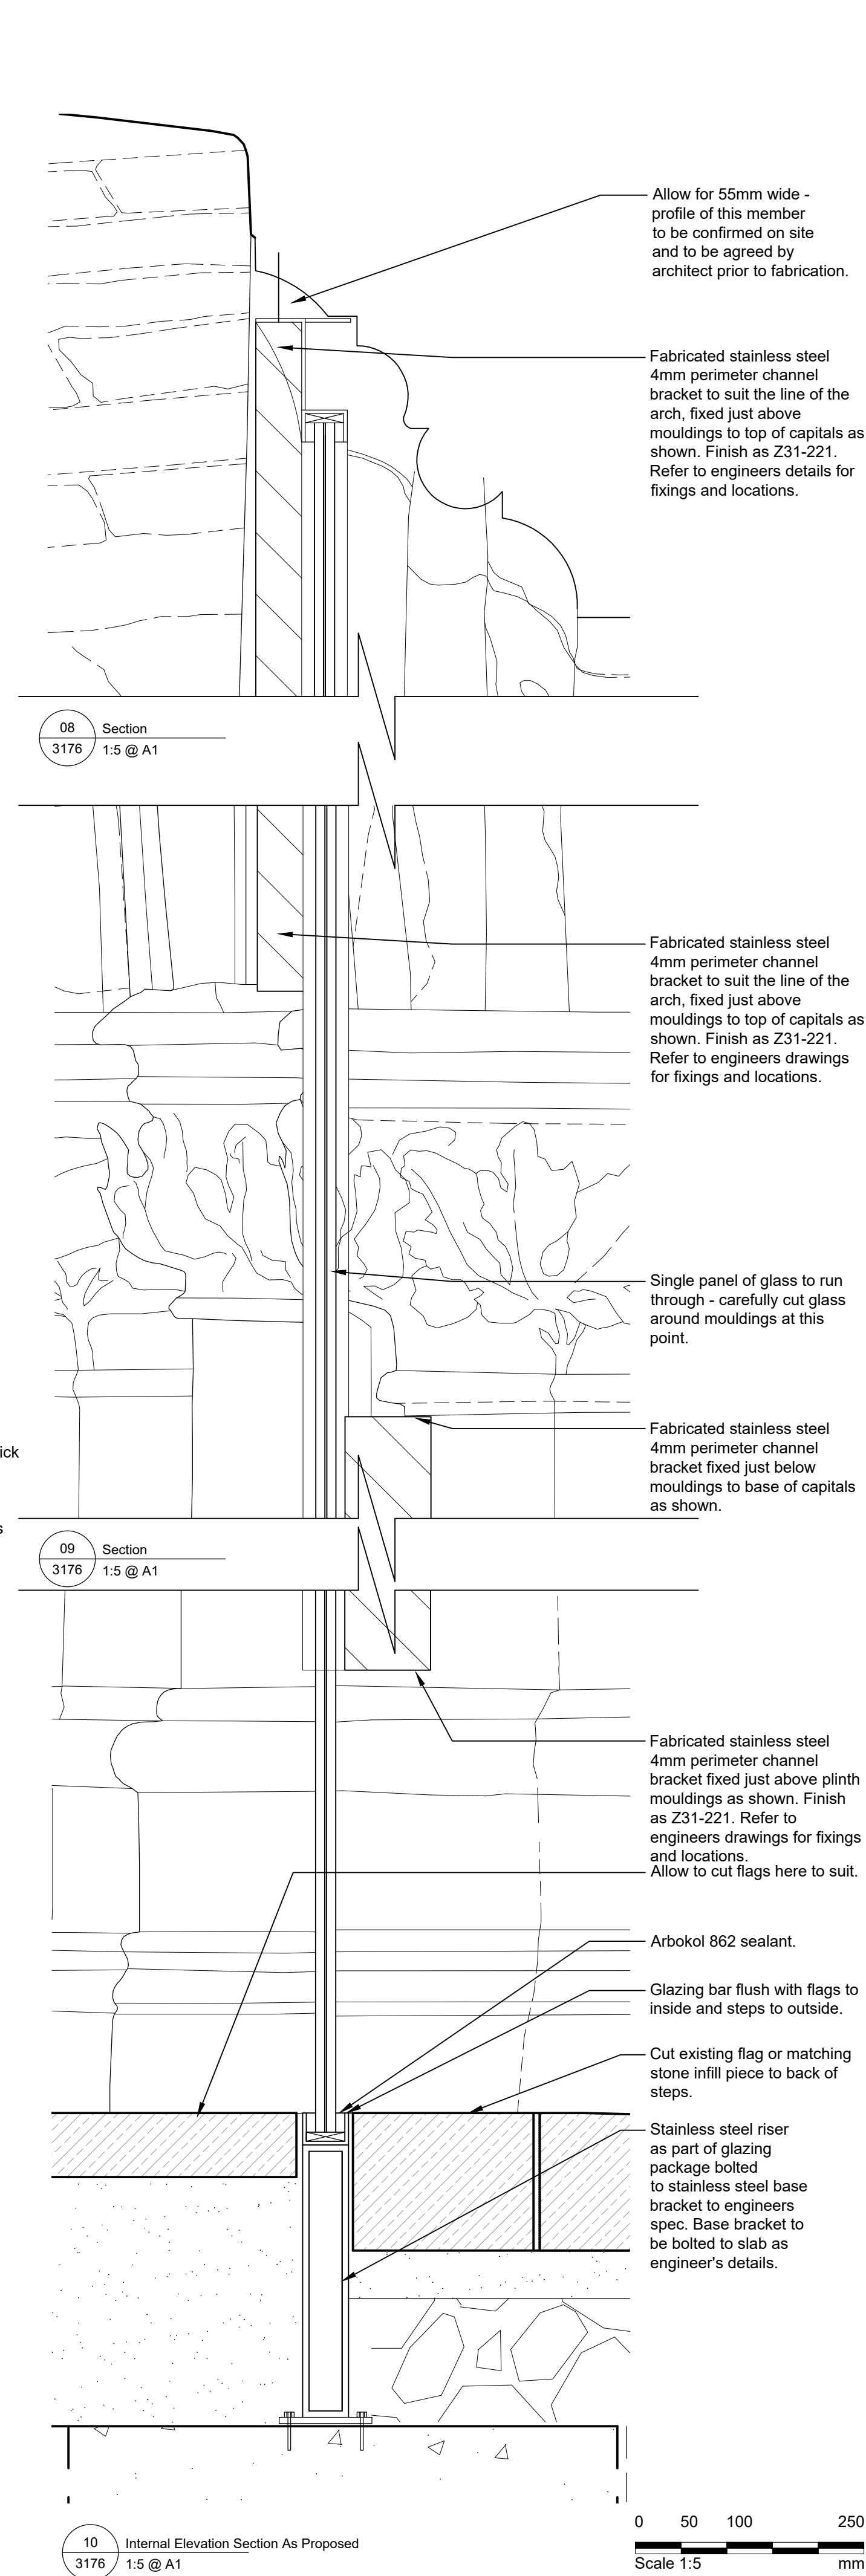
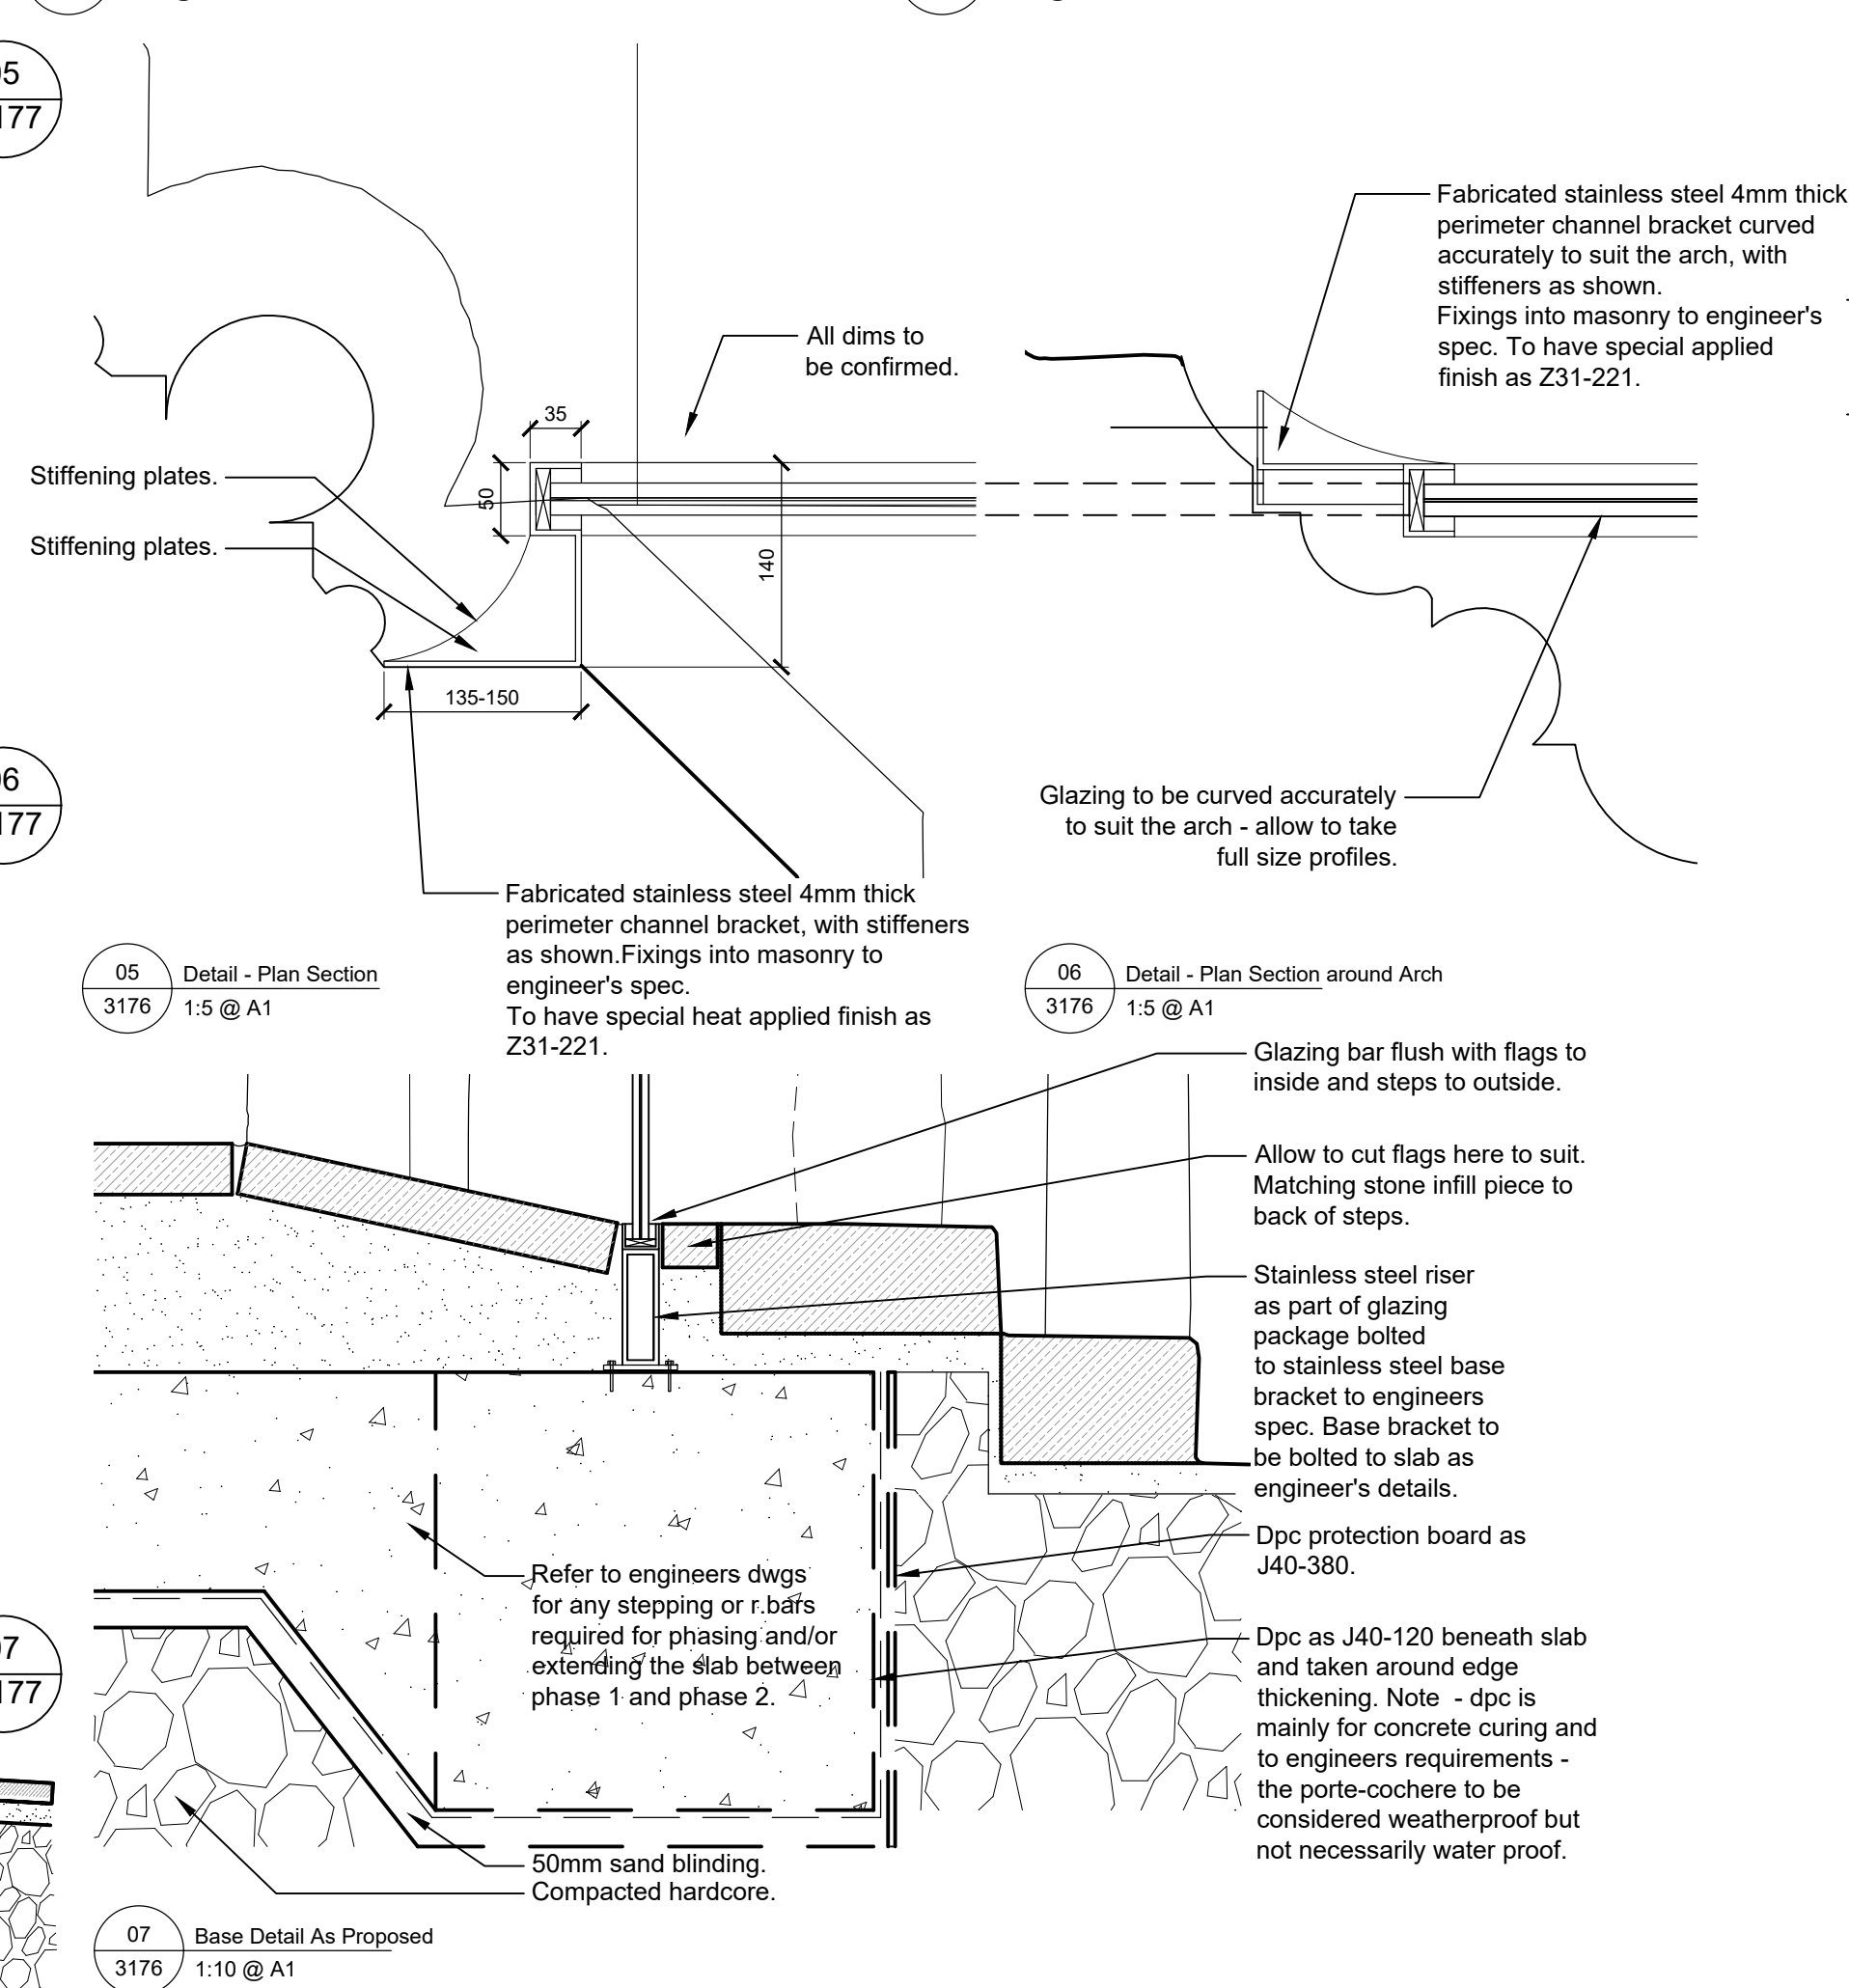


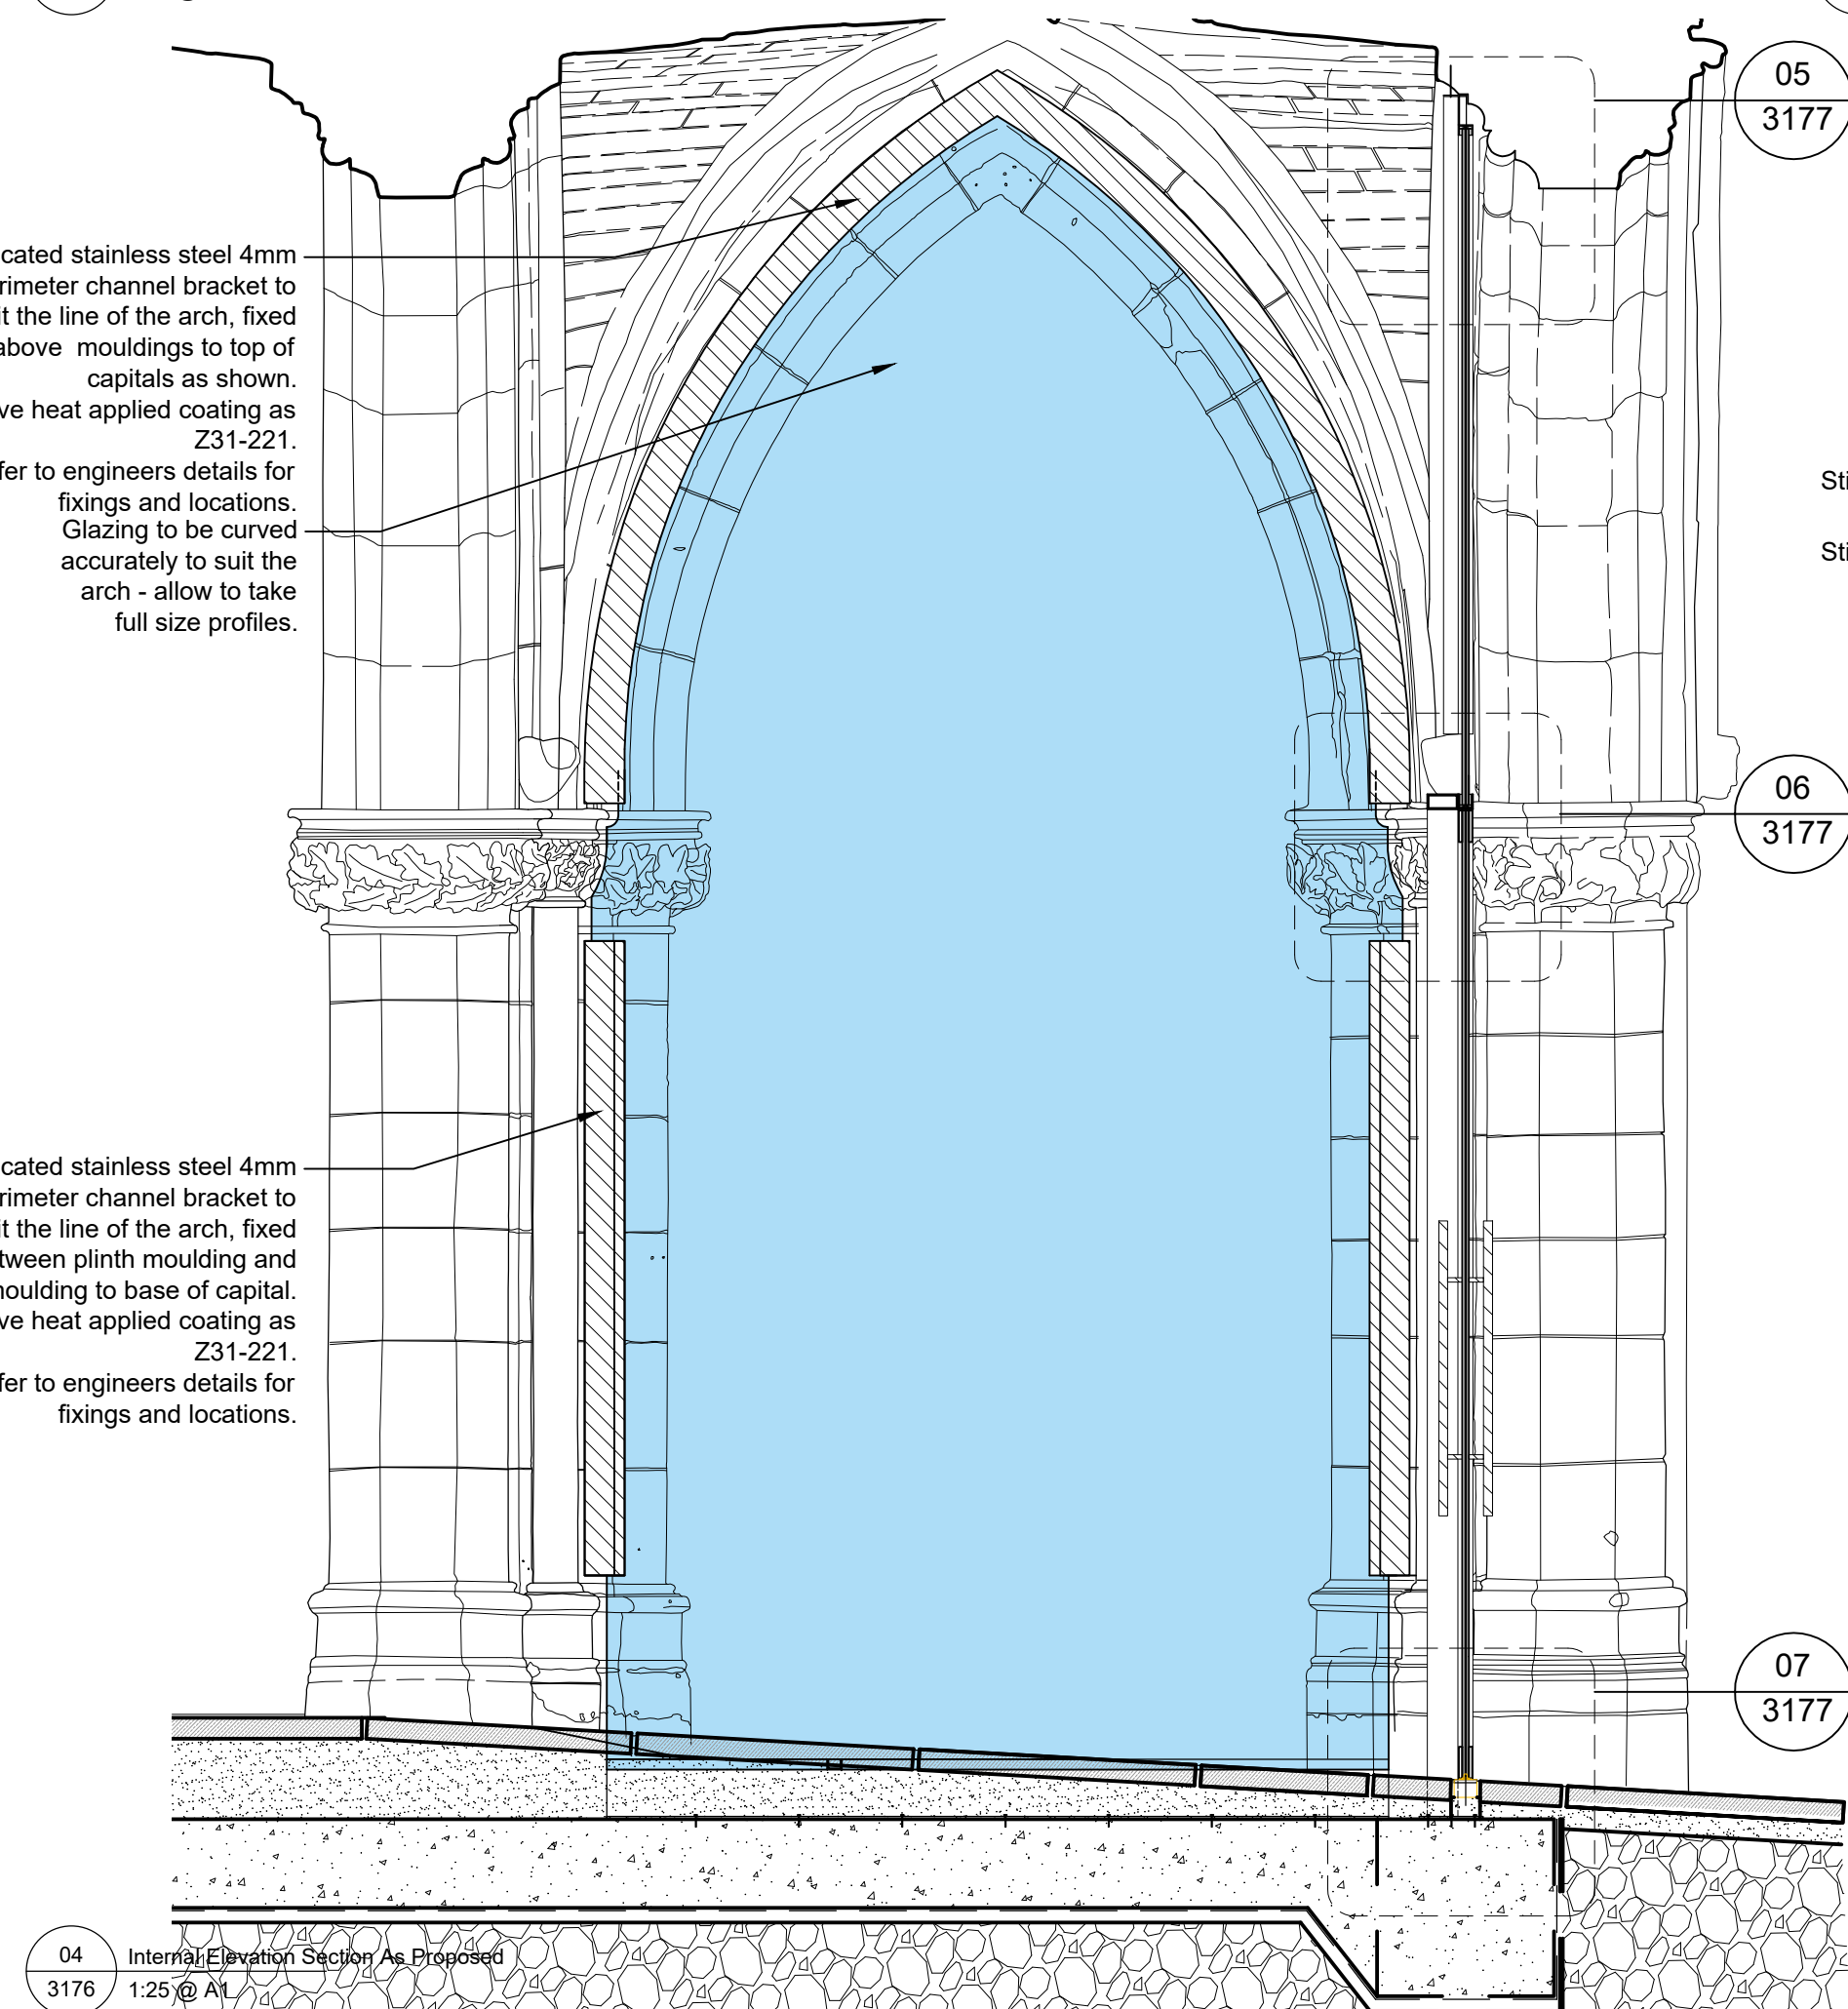

- Notes
1. Any dwg format drawing is to be read in conjunction with and at the scale of the accompanying pdf.
2. Where colours other than black or grey are used, the drawing must be plotted in colour.
3. For status 'C' (Construction) drawings all dimensions are to be checked on site by the contractor, scaling is for Local Authority purposes only.
4. Unless otherwise indicated, all dimensions are in millimetres.
5. All information on this drawing is to be read in conjunction with the relevant Donald Insall Associates specification and trade contractors' drawings and information by specialists.
6. In the event of any discrepancy, please inform us immediately.
7. This drawing may contain survey information by others and is to be used solely for the purposes for which it was issued.
8. These are uncontrolled documents issued for information purposes only. If you have any queries regarding the drawings, please contact DAI immediately.
9. Please note DAI cannot be held responsible for any errors arising from changes made to an uncontrolled dwg file.

© 2019 DONALD INSALL ASSOCIATES LTD

Status codes	
S0	Work In Progress
S1	Suitable for Co-ordination
S2	Suitable for Information
S3	Suitable for Review & Comment
S4	Suitable for Stage Approval
A1,A2,A3, An etc	Approved and accepted as stage complete
B1,B2,B3, Bn etc	Partially signed off, with minor comments from the Client
CR	Construction Record

Refer to specification section H13.
All dimensions to be carefully checked on
site and full size templates to be taken
where necessary, prior to fabrication.

All structural glazing to be contractor designed by specialist manufacturer.

Glass to all fixed panels to comprise 2 layers of 10mm low iron annealed glass laminate with safety glass interlayer and low reflective coating.
Glass to doors to be 12mm toughened visually to match the above.

The following to be provided to architect for approval prior to fabrication:
Fabrication drawings for all glazing, components, perimeter brackets etc.
Samples of glass for doors and fixed screens.
A sample of the heat applied antique bronze finish on metal.

C01	10-11-22	SGZ	RZM	For Construction.
P02	10-05-21	SGZ	CSH	Tender Issue.
P01	22-02-21	SXG	.	Measurement Issue
Rev	Date	Dwn	Auth	Revision

Scale A1@	Status	Purpose of issue
50	CR	For Construction

File Name							
RTH - DIA - ZZ- ZZ - DR- A - 3176							C01
Project	Originator	Volume	Level	Type	Role	Number	Revision

Rochdale Town Hall
for Rochdale Development Agency

Detail - Porte Cochere - Sheet 2 of 3
Phase 2

Donald Insall Associates
Chartered Architects and Historic Building Consultants

Bridgeway House, 5 Bridge Place, Chester CH1 1SA
(+44) 01244 350 063
chester@insall-architects.co.uk