



AS EXISTING ANNEXE BUILDING - 1:100

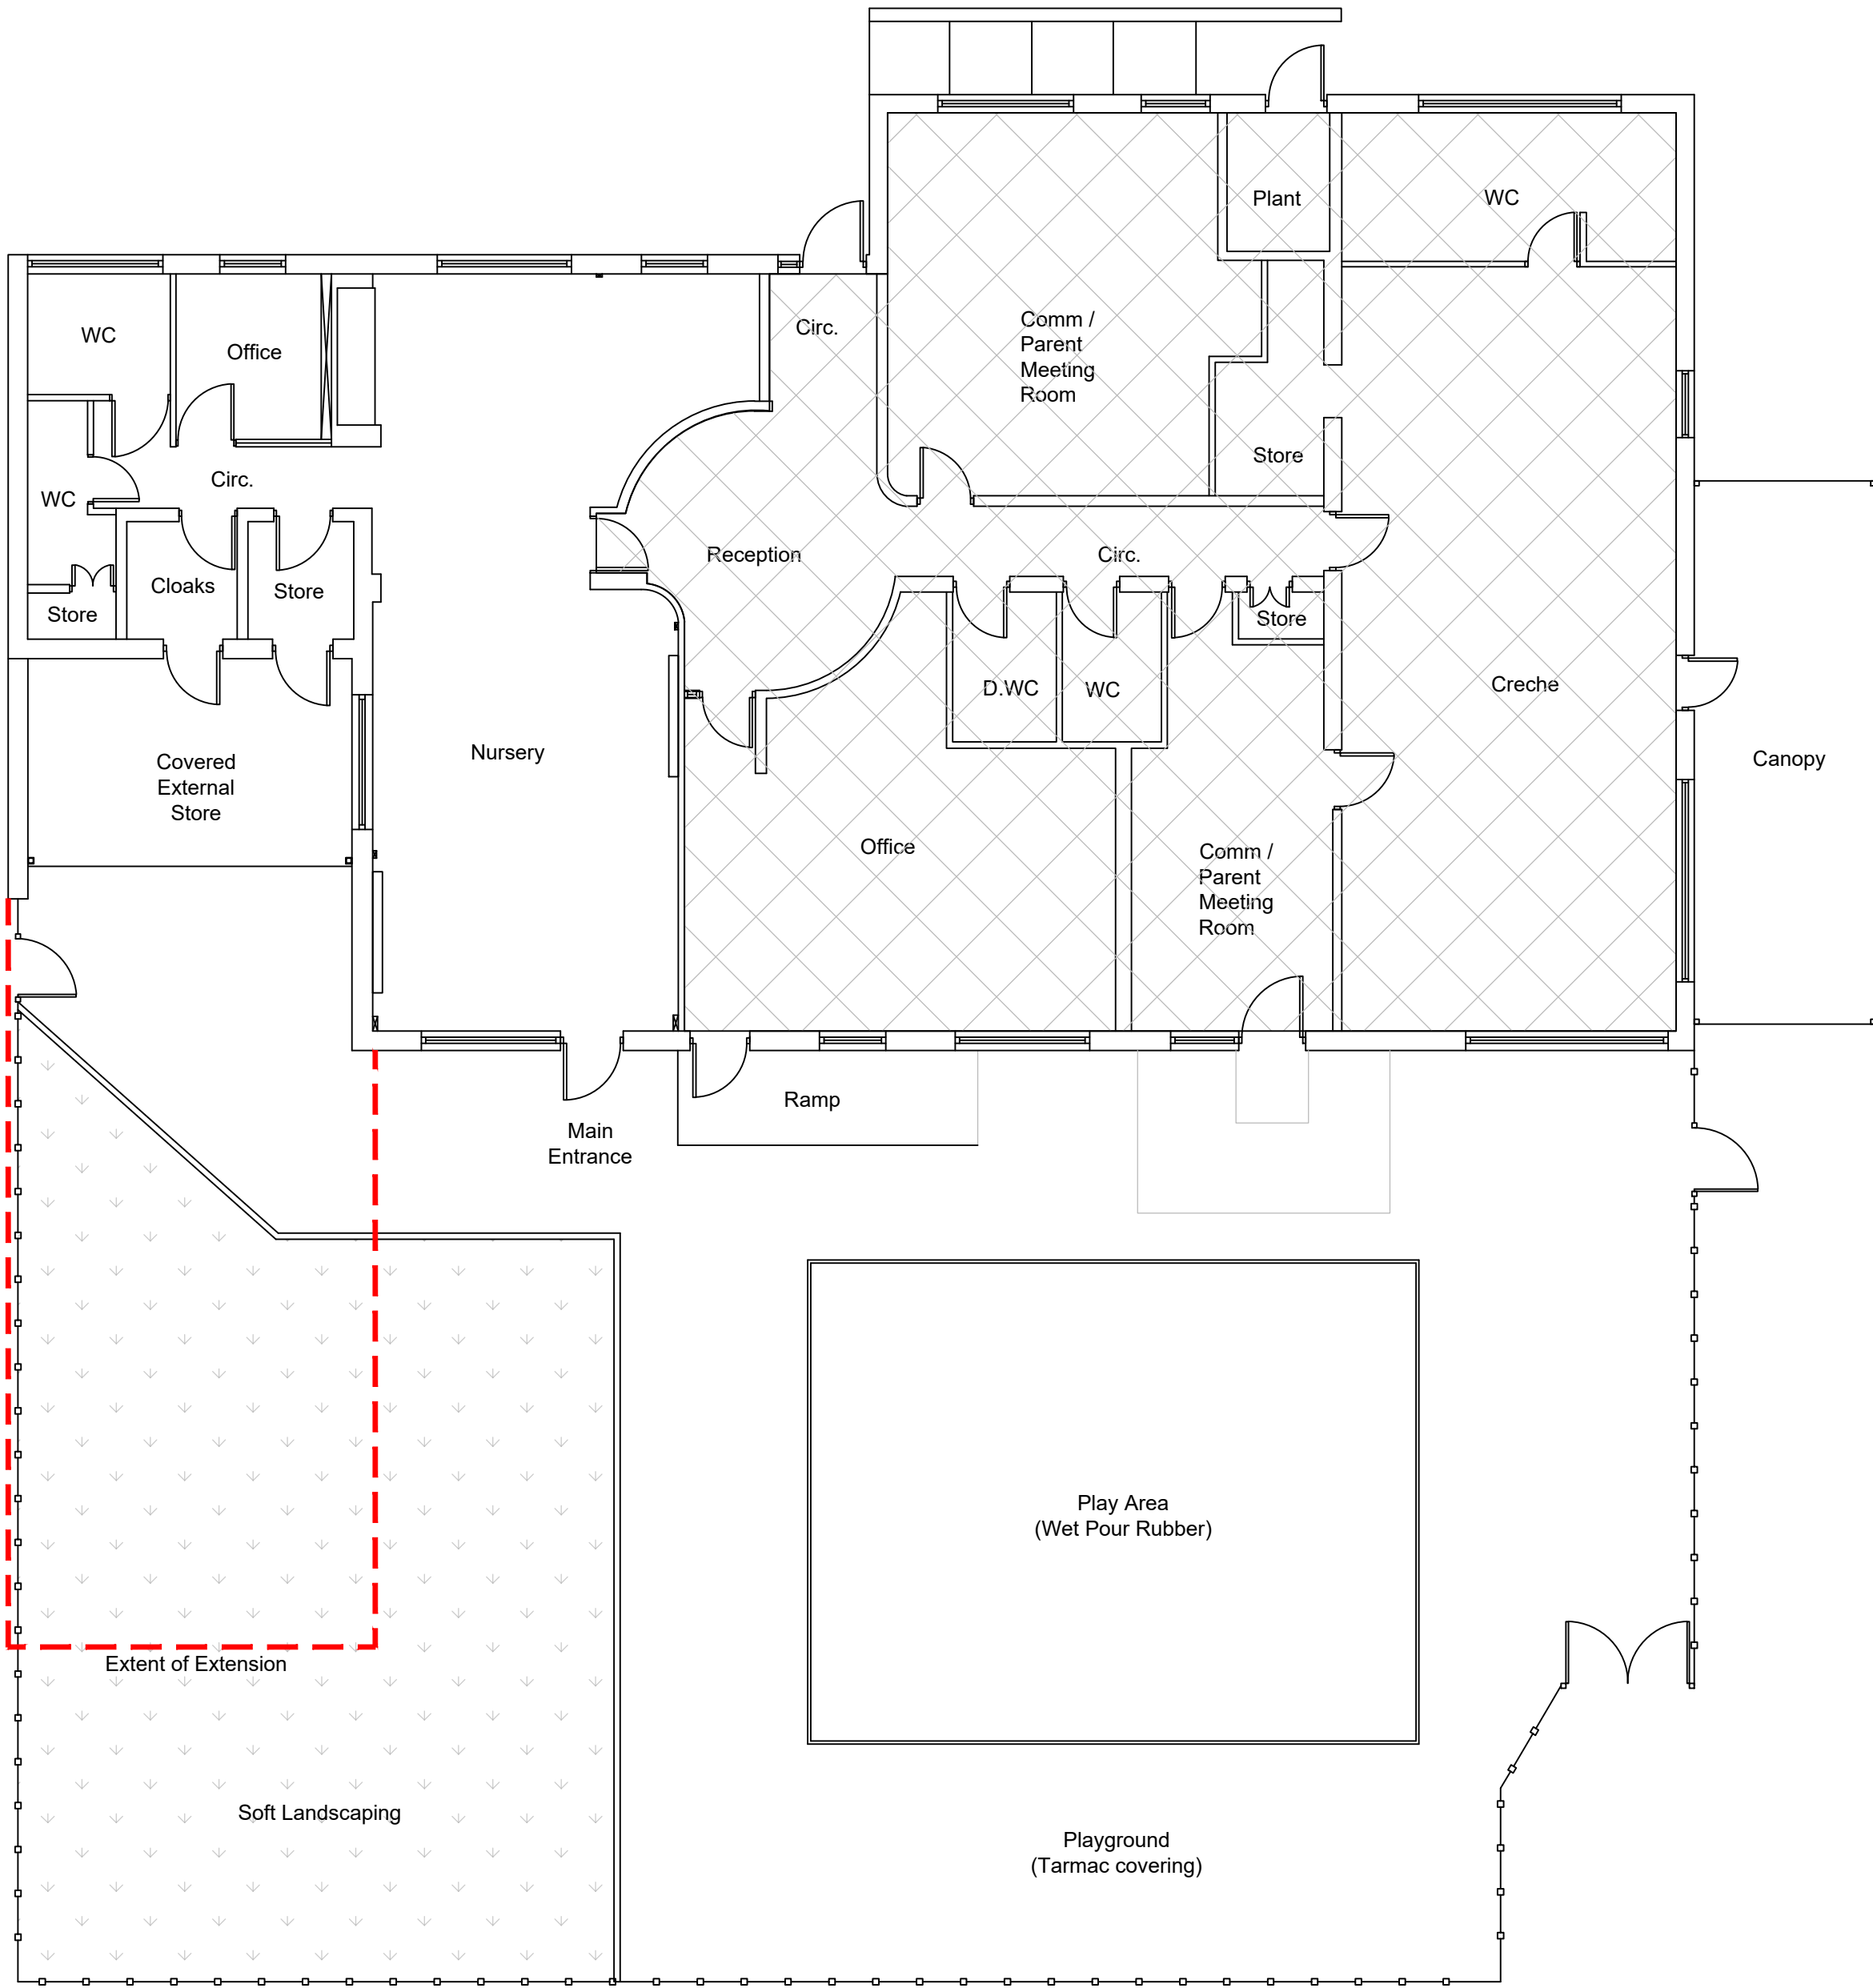

AS PROPOSED ANNEXE BUILDING - NEW S.E.N FACILITY - 1:100

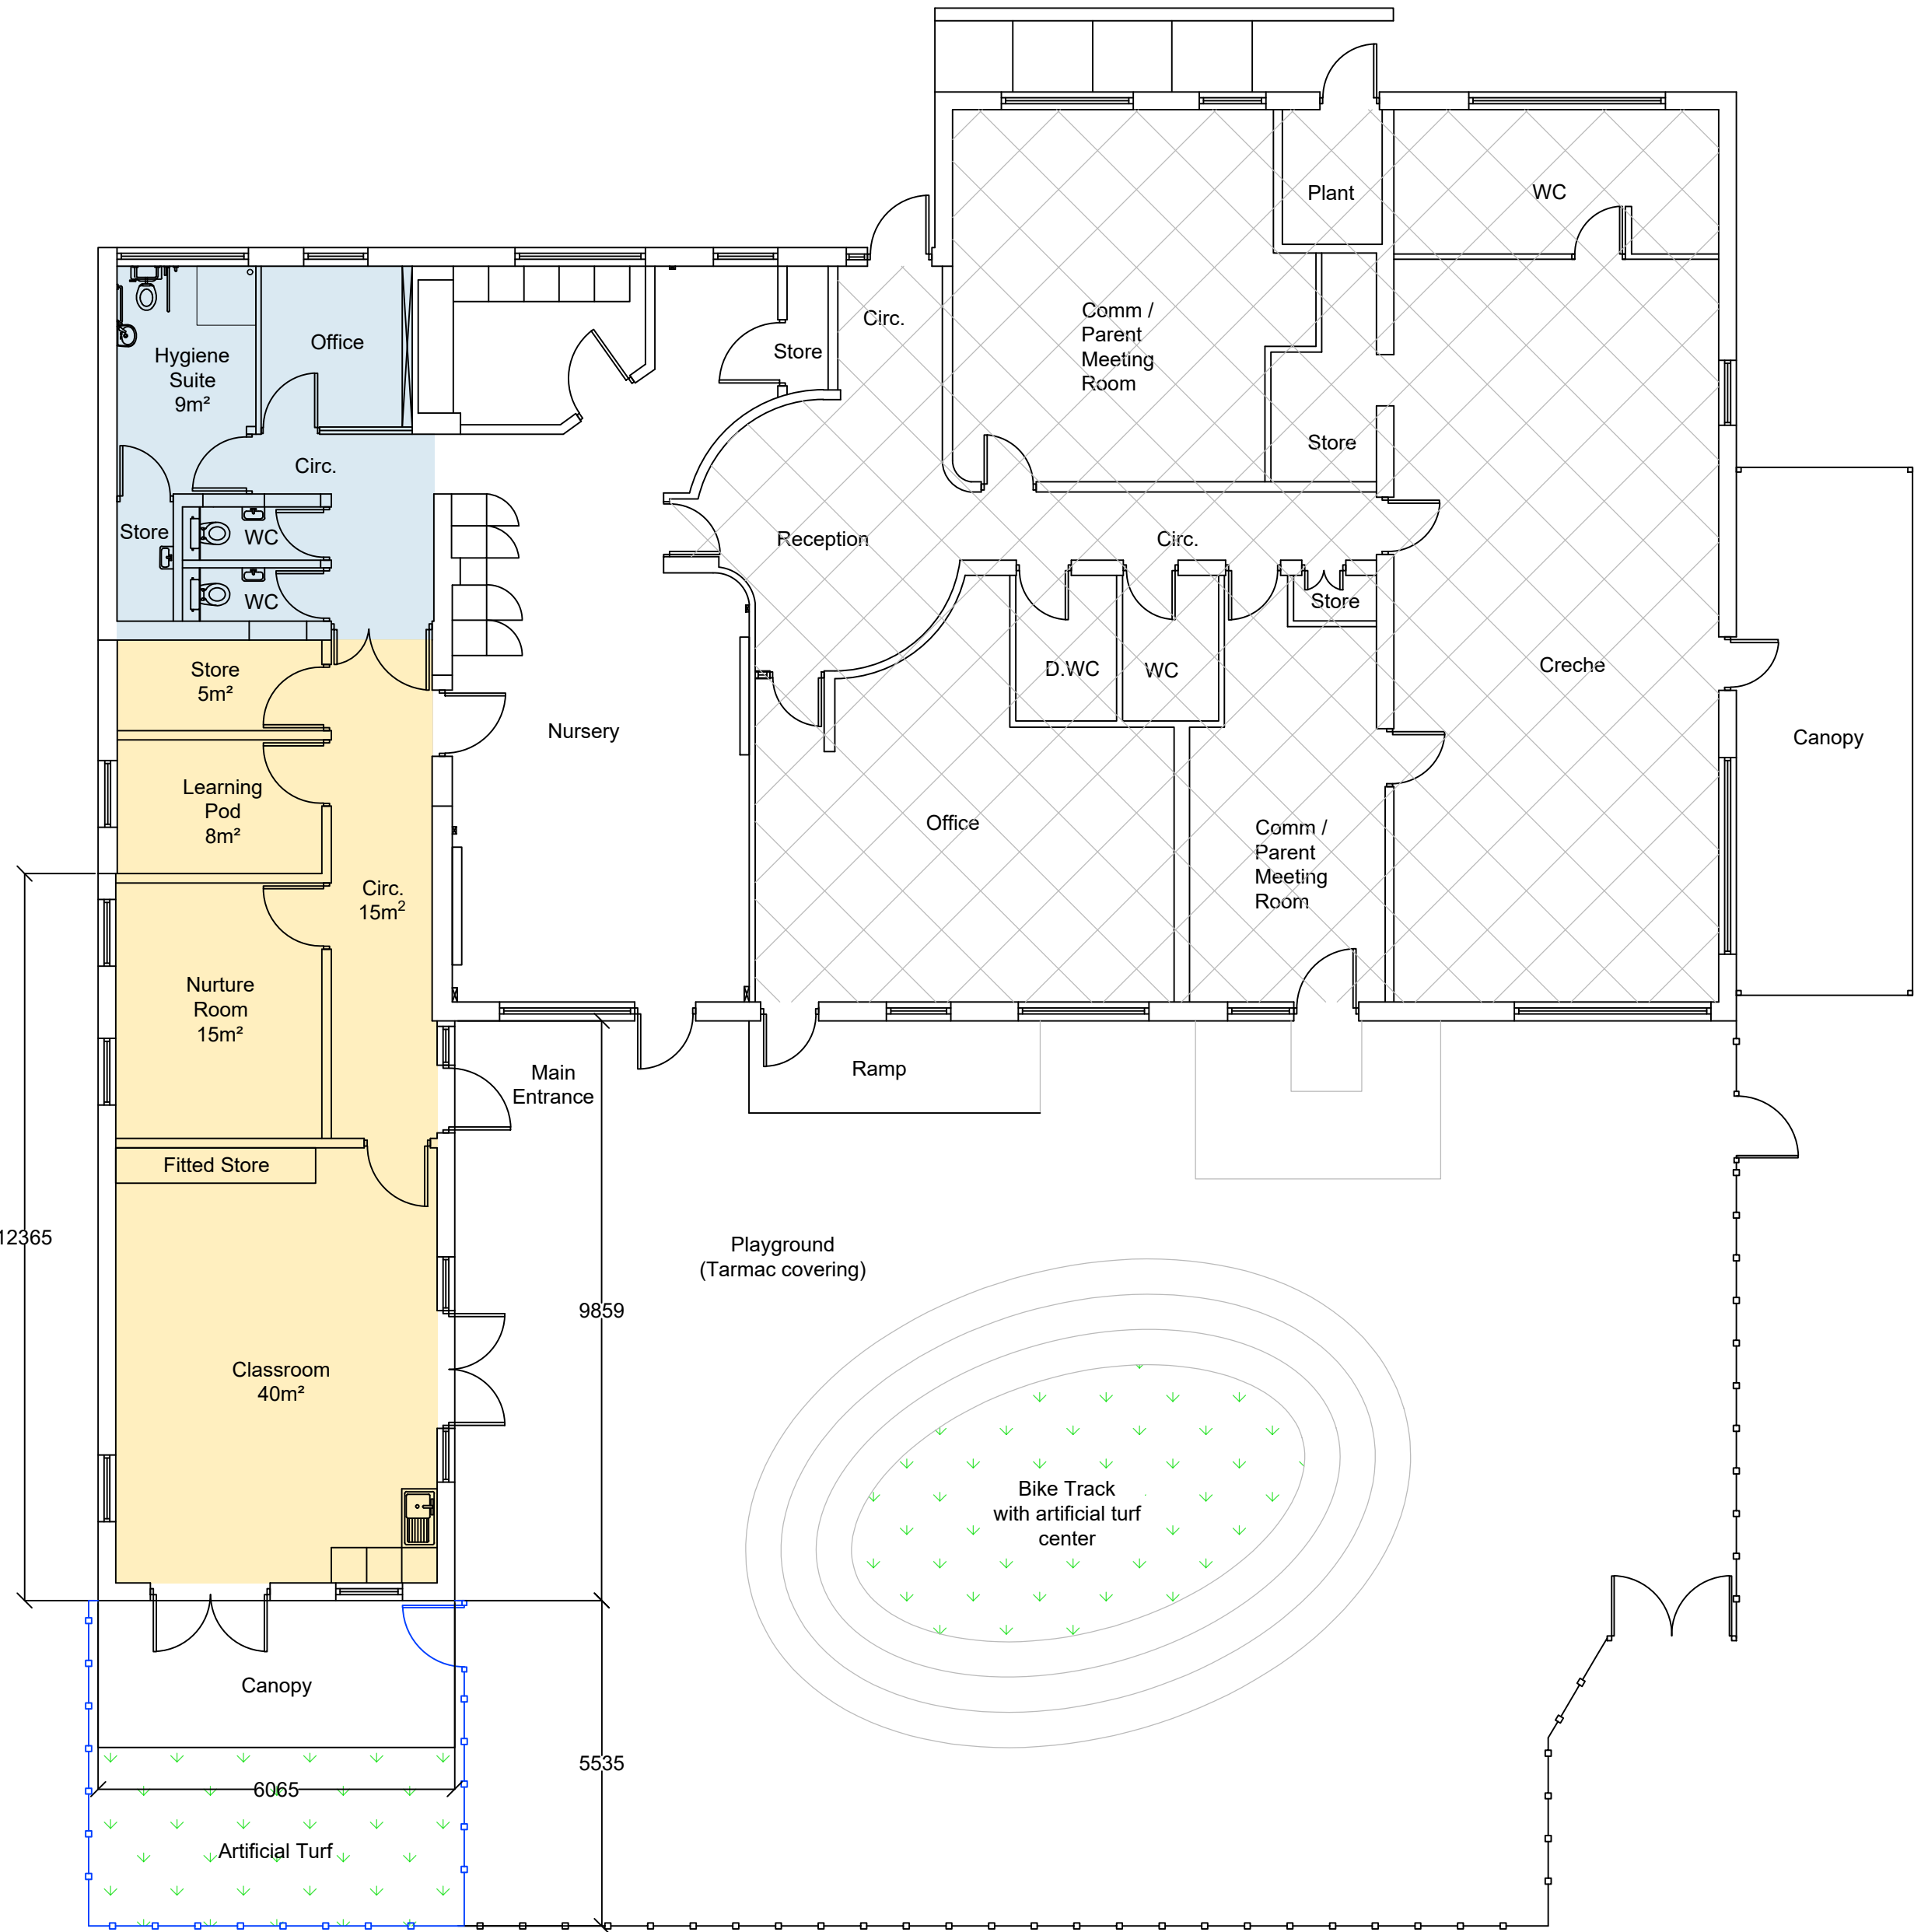

AS PROPOSED FENCING - 1:20



Note:
Contractor is to verify all dimensions and levels on site prior to site works commencement. Under no circumstances are any dimensions or levels to be scaled from this drawing number for the purpose of manufacturing components. Contractor to report any discrepancies to the Designer.

DRAWING KEY

- No works to be undertaken.
- Denotes extent of proposed extension.
- Denotes area of proposed internal remodelling works.
- Denotes area of proposed extension.
- Denotes existing 1500mm high roll top fencing and matching gates - Colour: Green
- Denotes area of proposed artificial turf surfacing.
- Denotes line of proposed 1500mm high roll top fencing and matching gate, to match existing.

REVISION	DESCRIPTION	DATE
A	PLANNING - PROPOSED FENCE ELEVATION	APRIL 24
--	PLANNING	MAR 24

SCALE	1:50	SIGNATURE	DATE
ORIGINAL SIZE	A1	DRAWN	JC
		CHECKED	LK
		APPROVED	MB

This drawing is copyright and may not be reproduced or made use of unless expressly agreed by M Bradbury Consulting Ltd

CLIENT	The Board of Governors Deepish Primary Academy Derby Street Rochdale OL11 1LT
--------	---

PROJECT	S.E.N Building Redevelopment & Safeguarding Works
---------	---



59 Wilmslow Road, Handforth, Cheshire, SK9 3EN
WEB: www.bradbury-consulting.co.uk TEL: 01625 522 209

TITLE	As Existing & Proposed Annexe Building New S.E.N Facility
-------	--

JOB NUMBER	2023.036
------------	----------

DRAWING NUMBER	2023.036.PL04A
----------------	----------------