
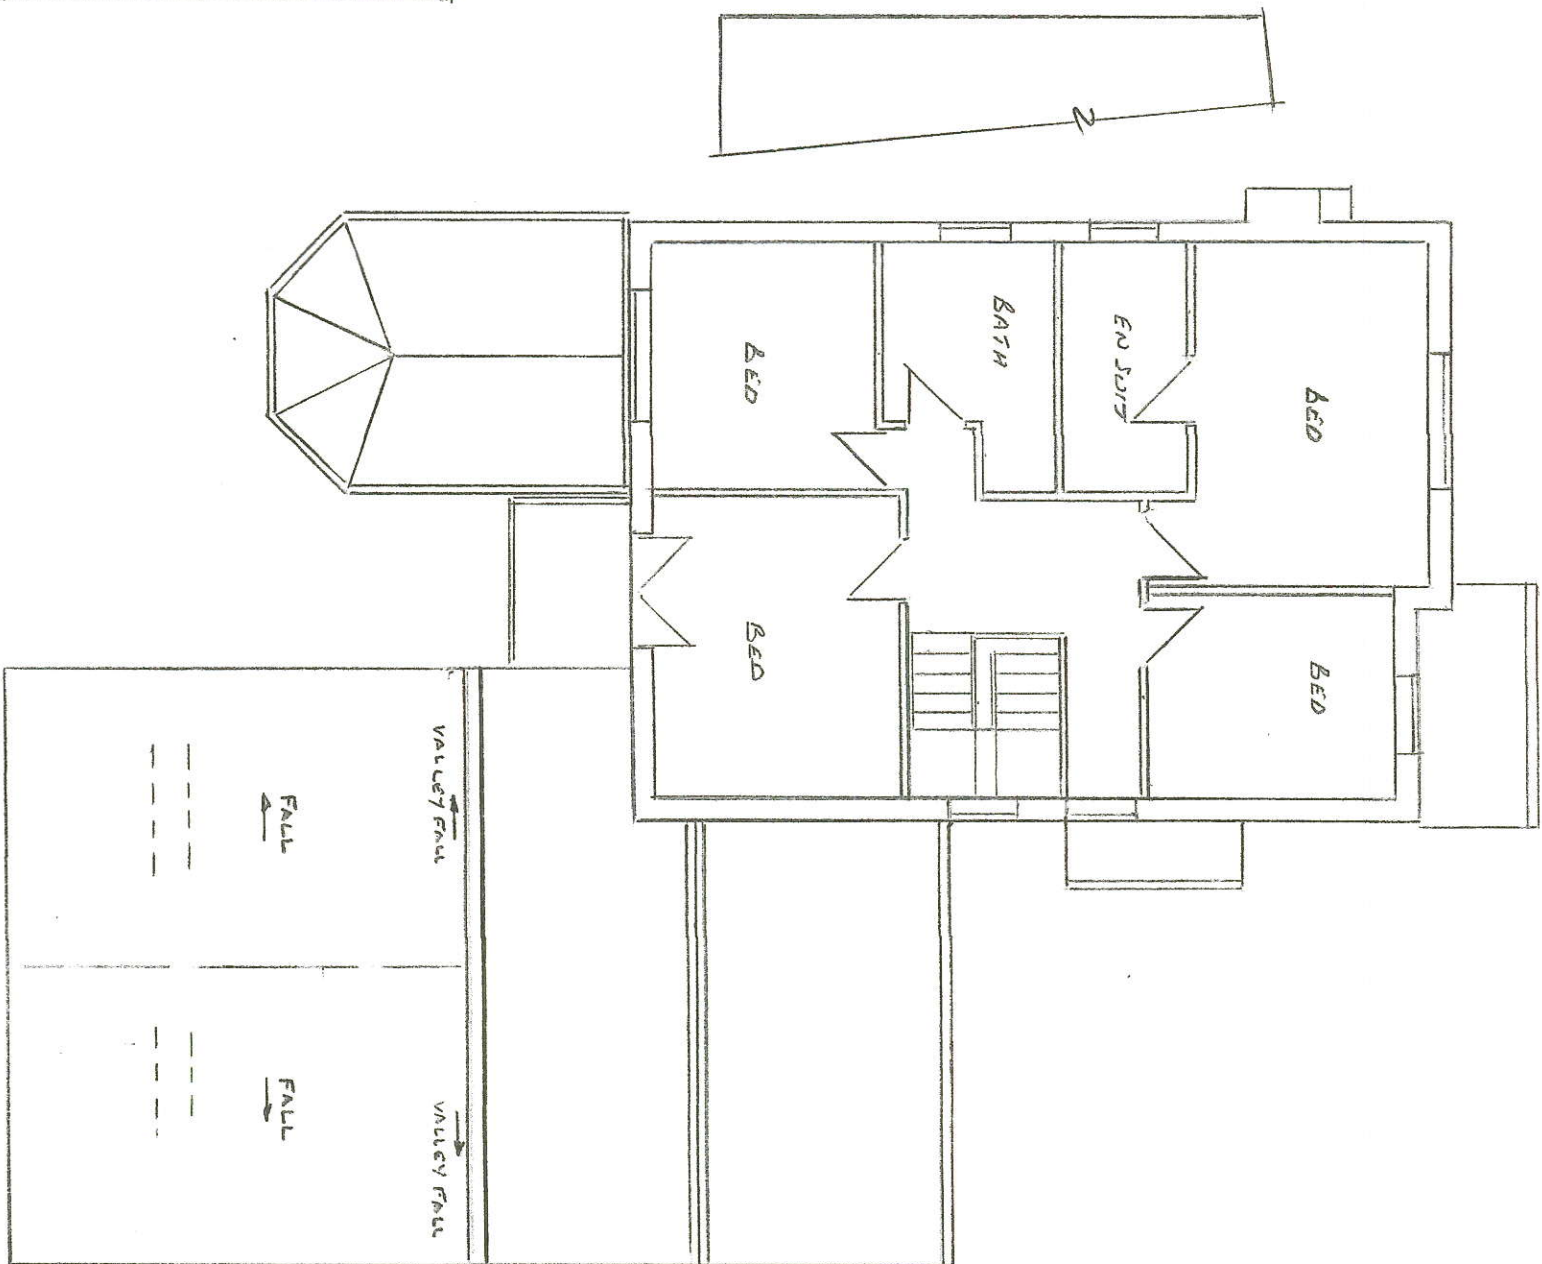


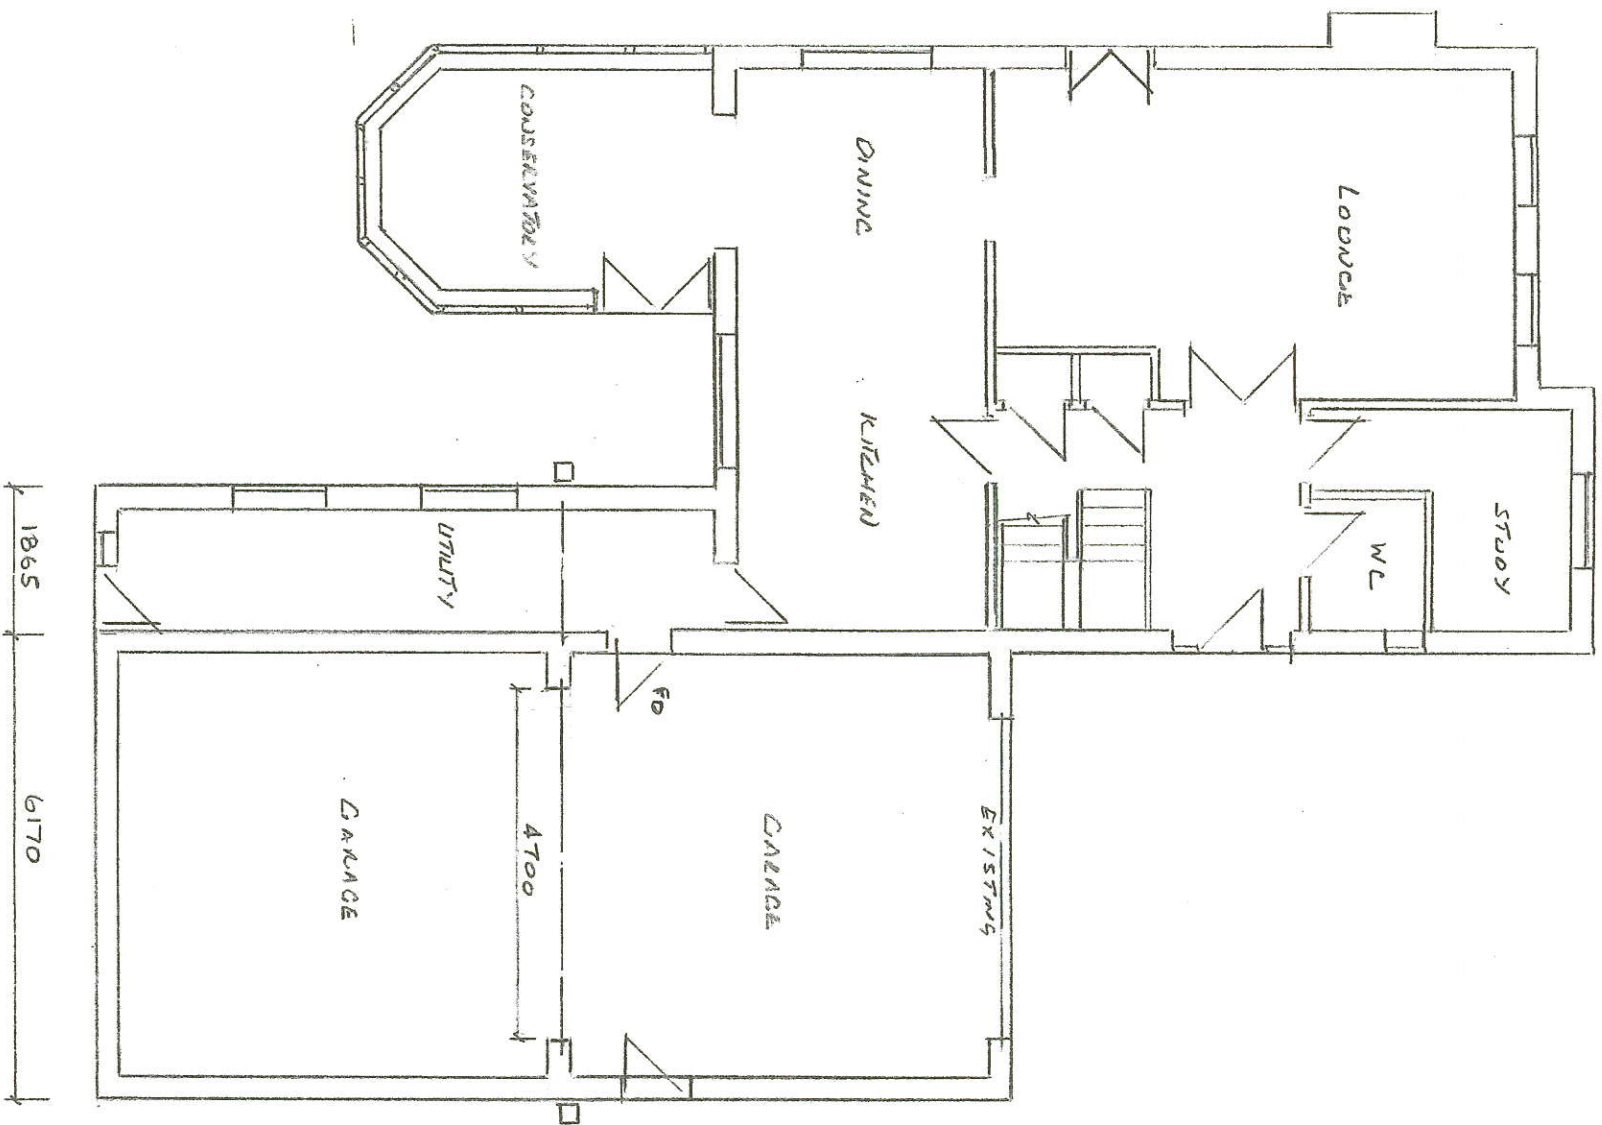

Thompson Designs
 Tel 0161 705 1458 Mob 07884 318634

Sheet 4
 Proposed Plans
 10 Slaiburn Close
 Rochdale OL16 4YE
 Scale 1:100 @ A3 Date June 2024