





1 Existing Peanock Lane Elevation (35 Milnrow Road & 44 Milbury Drive)
1 : 100

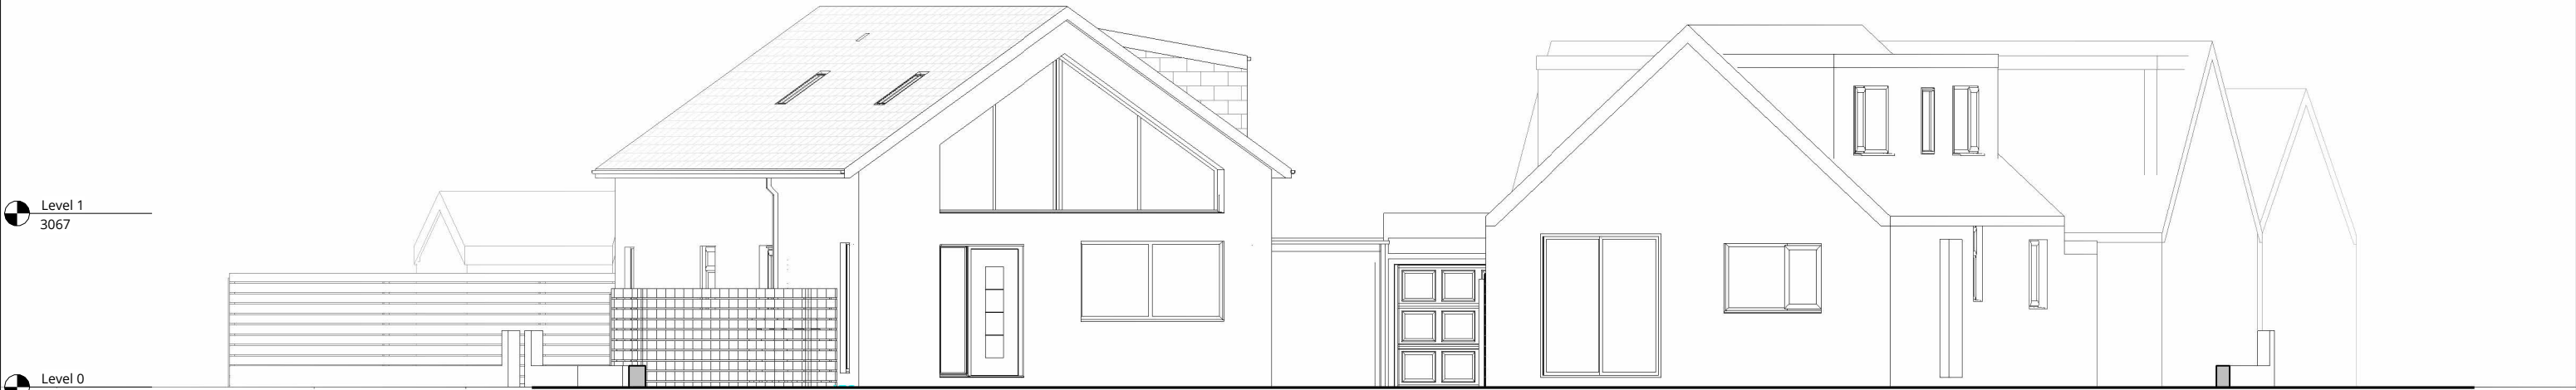

2 Proposed Peanock Lane Elevation (35 Milnrow Road & 44 Milbury Drive)
1 : 100

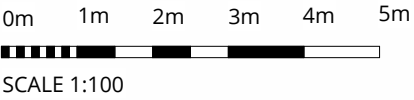

RALA SHALL HAVE NO RESPONSIBILITY FOR ANY USE MADE OF THIS DOCUMENT OTHER THAN FOR THAT WHICH IT WAS PREPARED AND ISSUED. ALL DIMENSIONS SHOULD BE CHECKED ON SITE. DO NOT SCALE FROM THIS DRAWING	P00	General Updates	RB	RB	14/03/24					
	P01	General Updates	RB	RB	17/03/24					
	P02	Extended Pre Planning Issue	RB	RB	20/03/24					
	P03	Extended Planning Client Review 1	RB	RB	02/08/24					
ANY DRAWING ERRORS OR DIVERGENCIES SHOULD BE BROUGHT TO THE ATTENTION OF RALA AT THE ADDRESS SHOWN BELOW.										
DRAWINGS SHALL BE READ IN CONJUNCTION WITH THE FOLLOWING BEFORE WORK COMMENCES:										
- THE CDM DESIGN ISSUES REGISTER - THE RALA RISK SERIES OF DRAWINGS - THE PROJECT CDM RISK REGISTER										
NOTES										
	REVISION	DESCRIPTION	DRAWN	CHECKED	DATE	REVISION	DESCRIPTION	DRAWN	CHECKED	DATE

PROJECT TITLE	
35 Milnrow Road	
RDIP JOB NUMBER	ISO 27001 CLASSIFICATION
P0045	Planning
DRAWING TITLE	SCALE
Existing & Proposed Streetscene - Peanock Lane	@ A3
	1 : 100
DATE FIRST ISSUED	03/14/24
DRAWING No.	REVISION
MNR-RALA-ZZ-XX-DR-A-(PL)-0007	P03

11 Hackford Close,
Brandlesholme,
Bury,
Greater Manchester,
BL8 1XP
United Kingdom

T +44 [0]7564 361 972

Rachel Ann Lucy

RALArchitect

CLIENT